


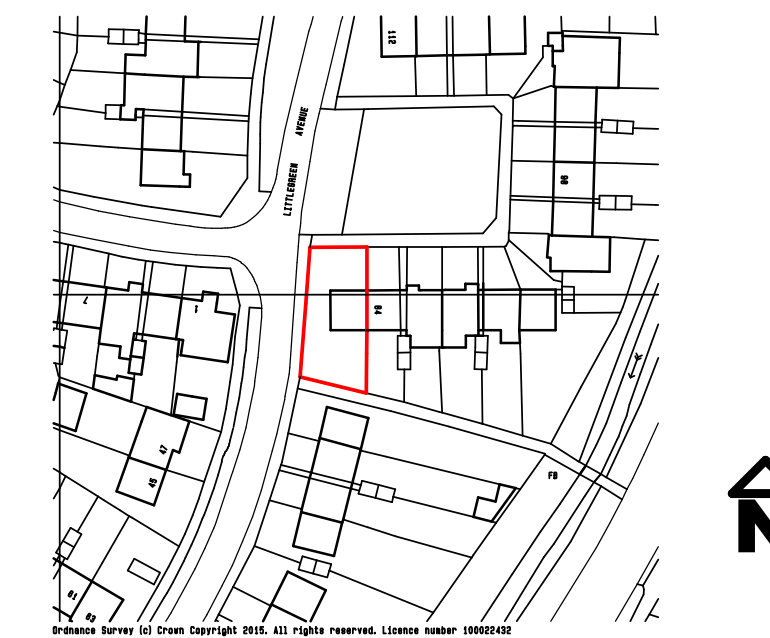


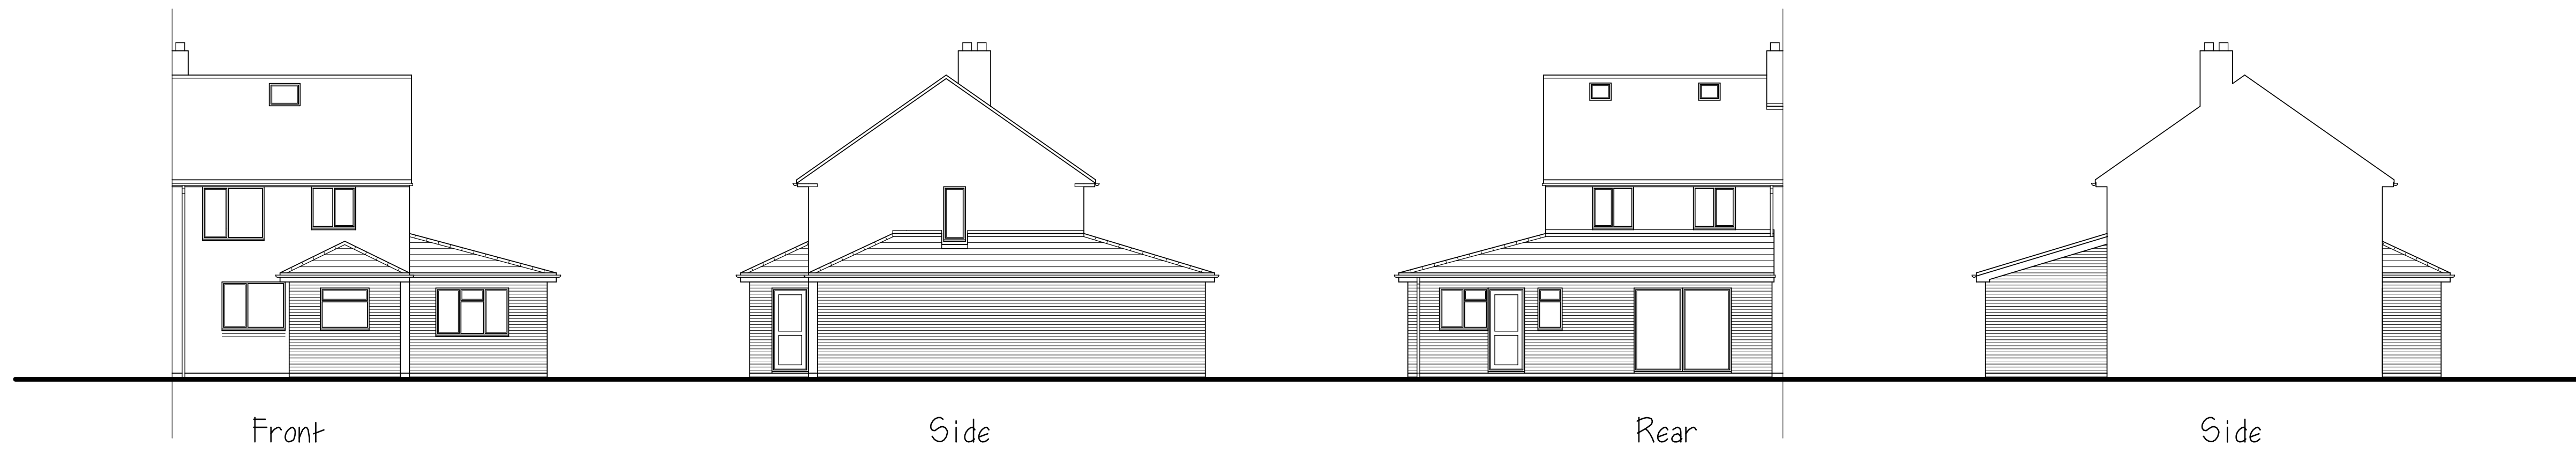


Location Plan
1 to 1250

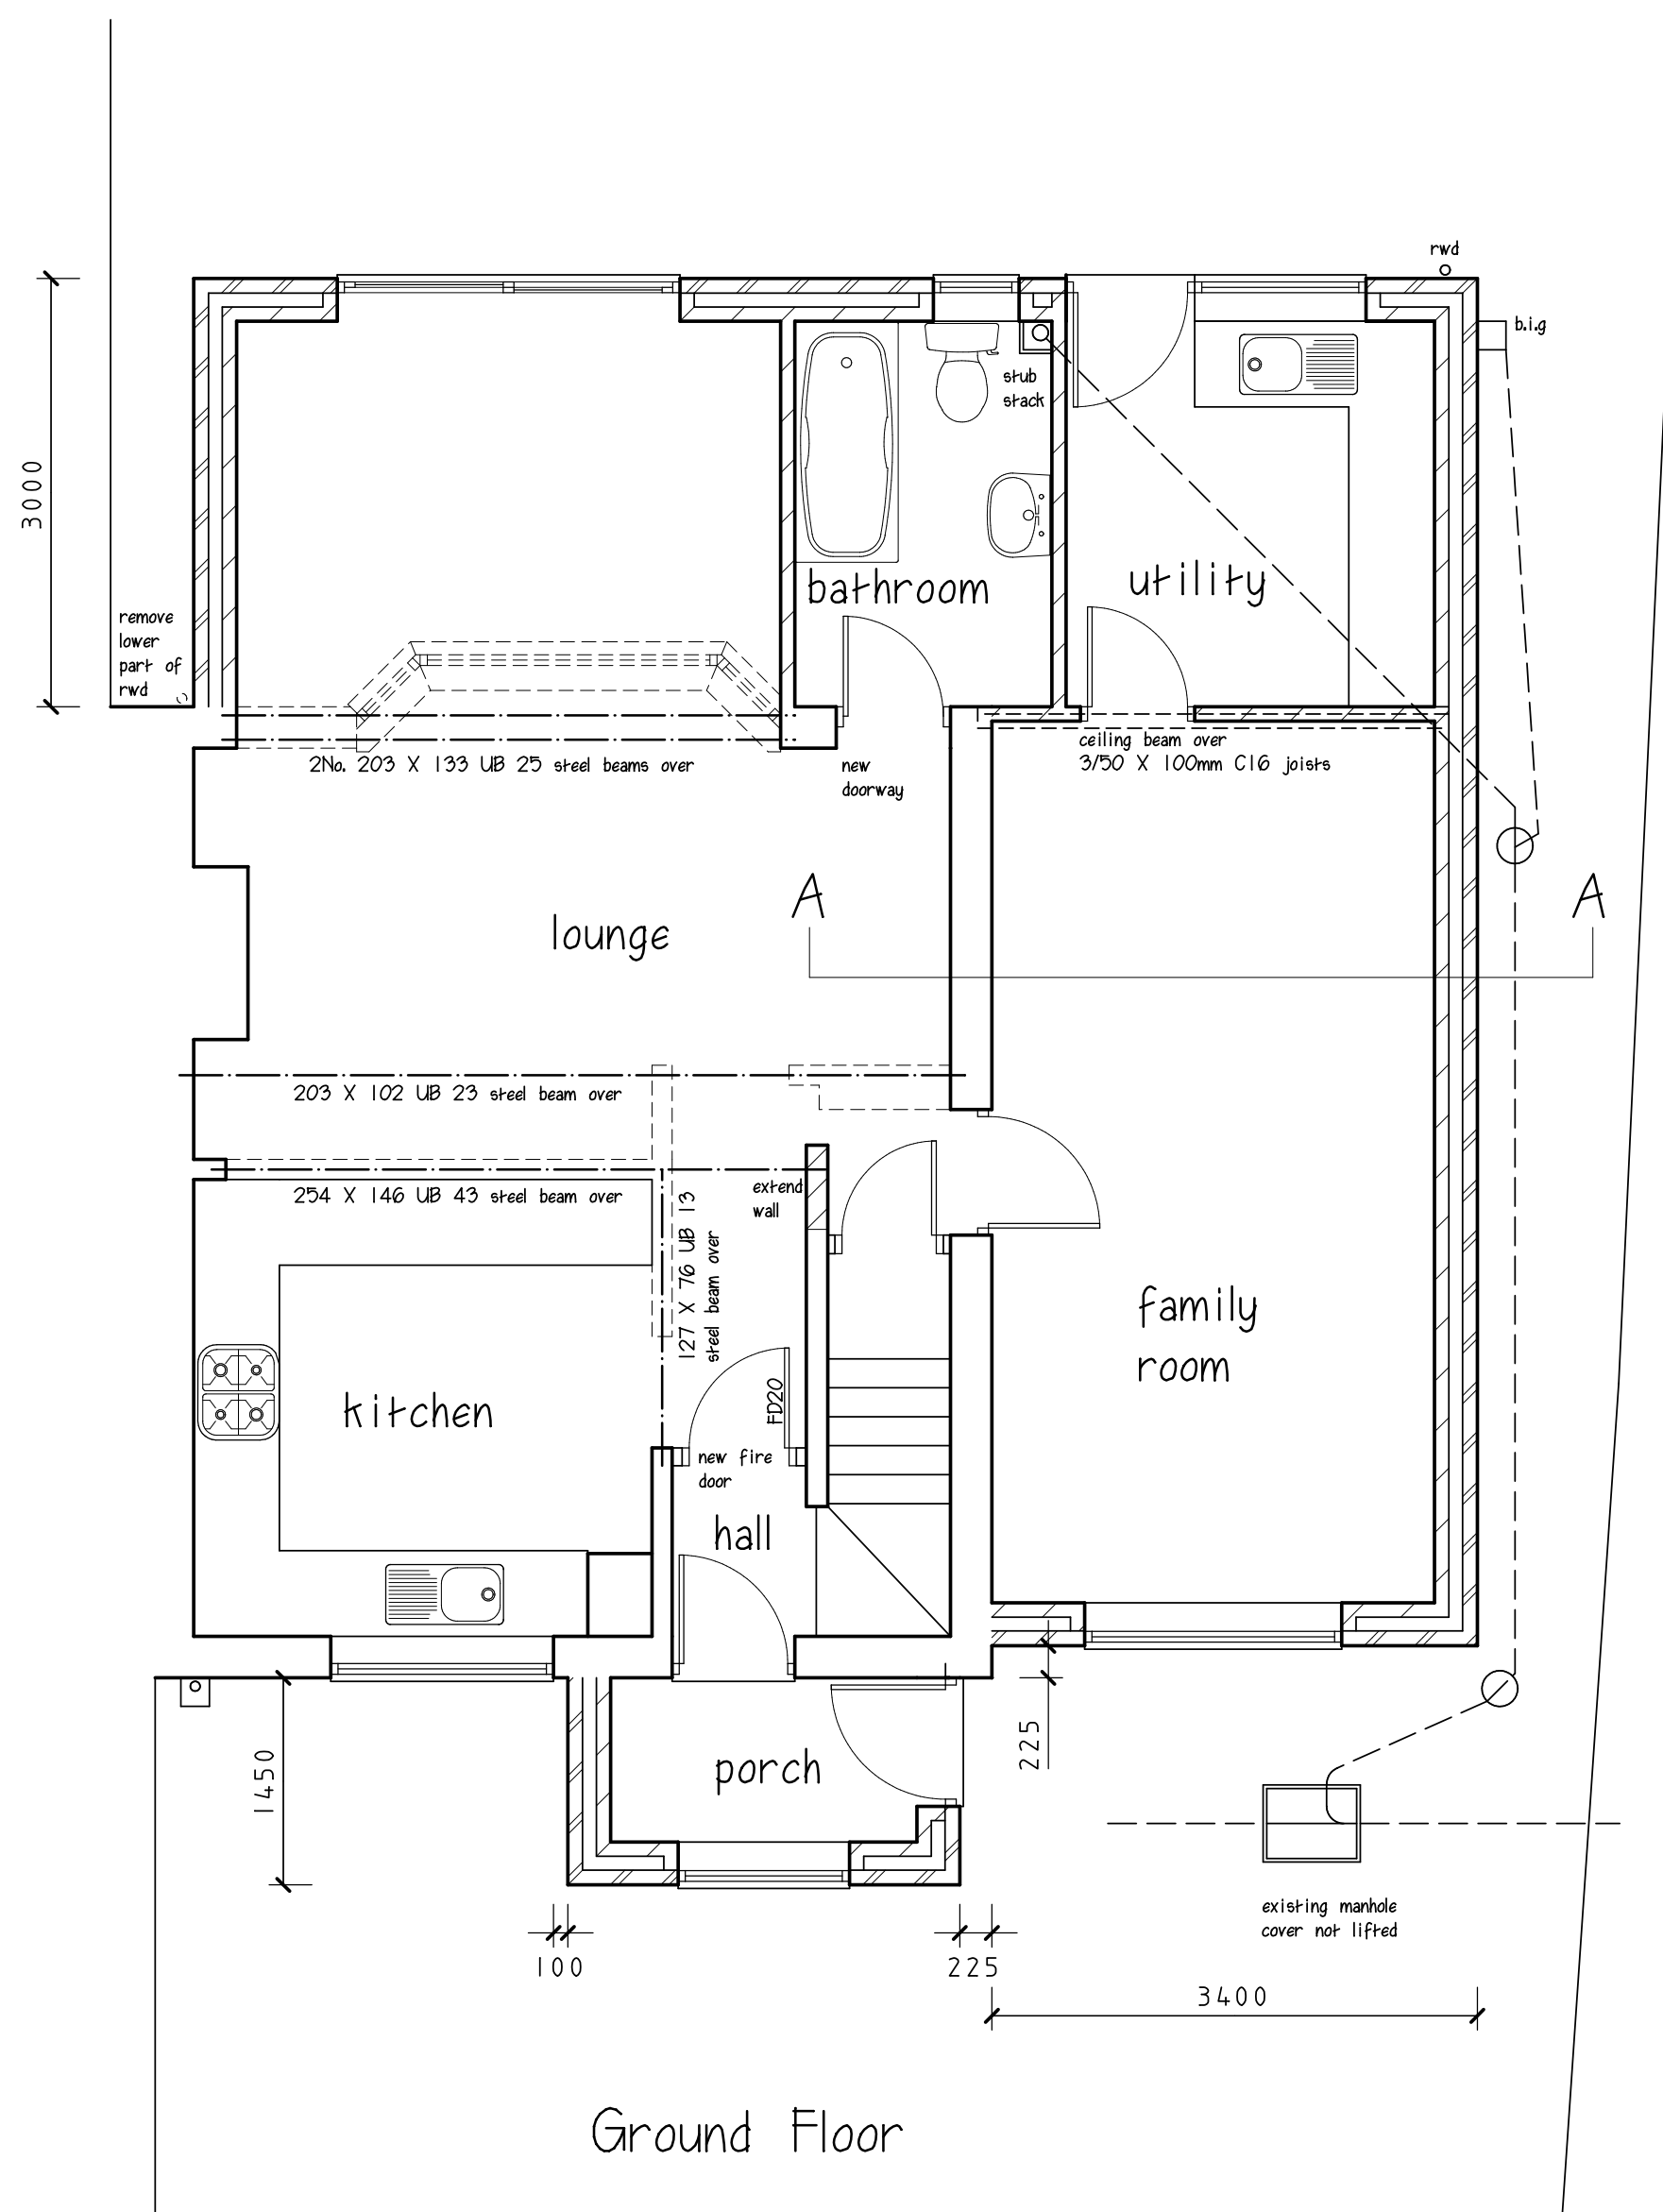


Ground Floor

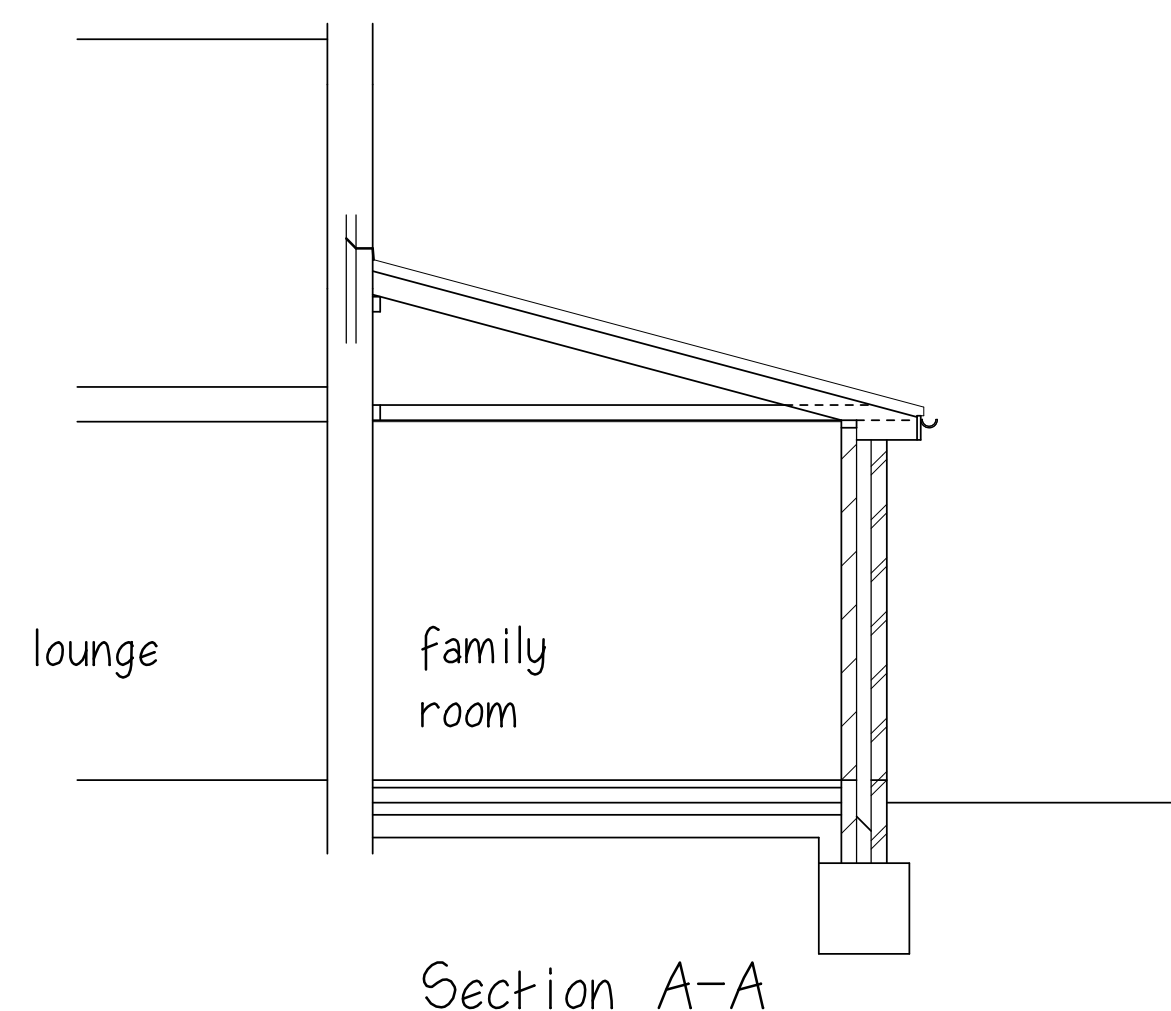


Section A-A

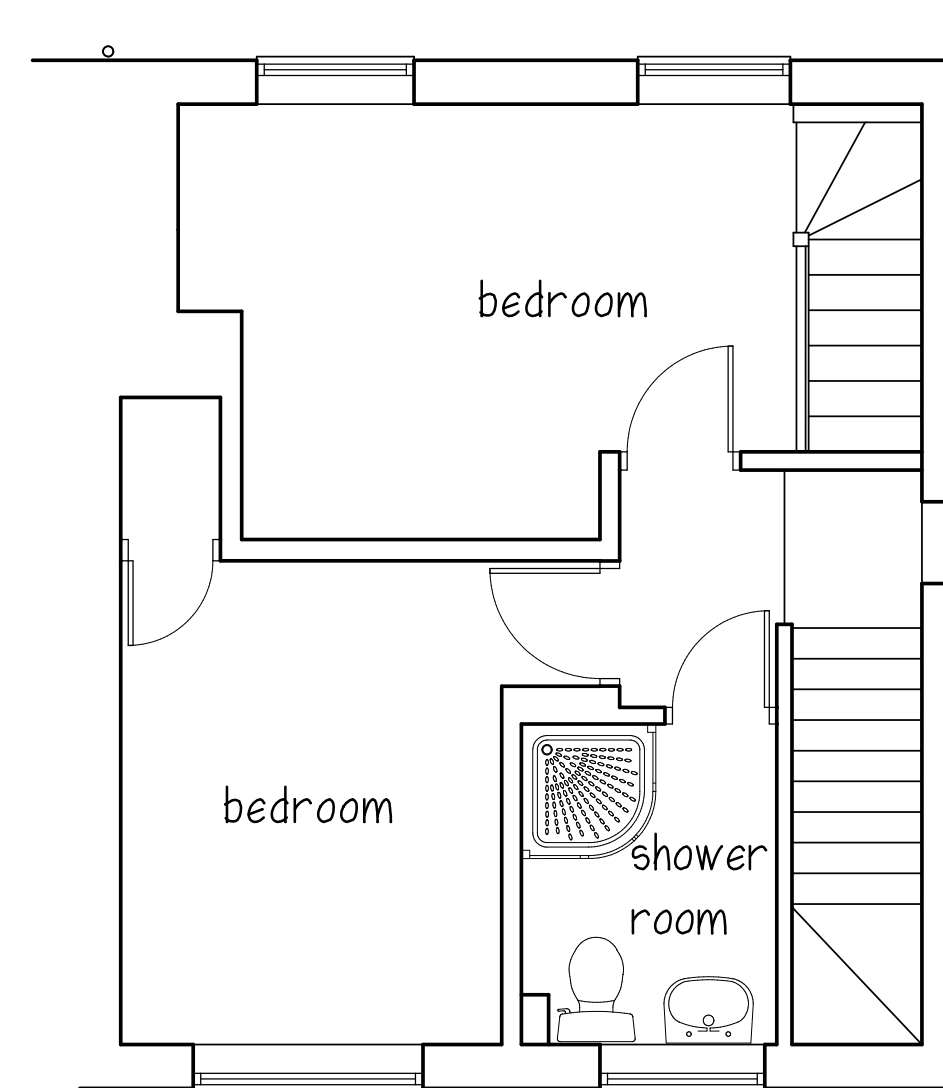

First Floor

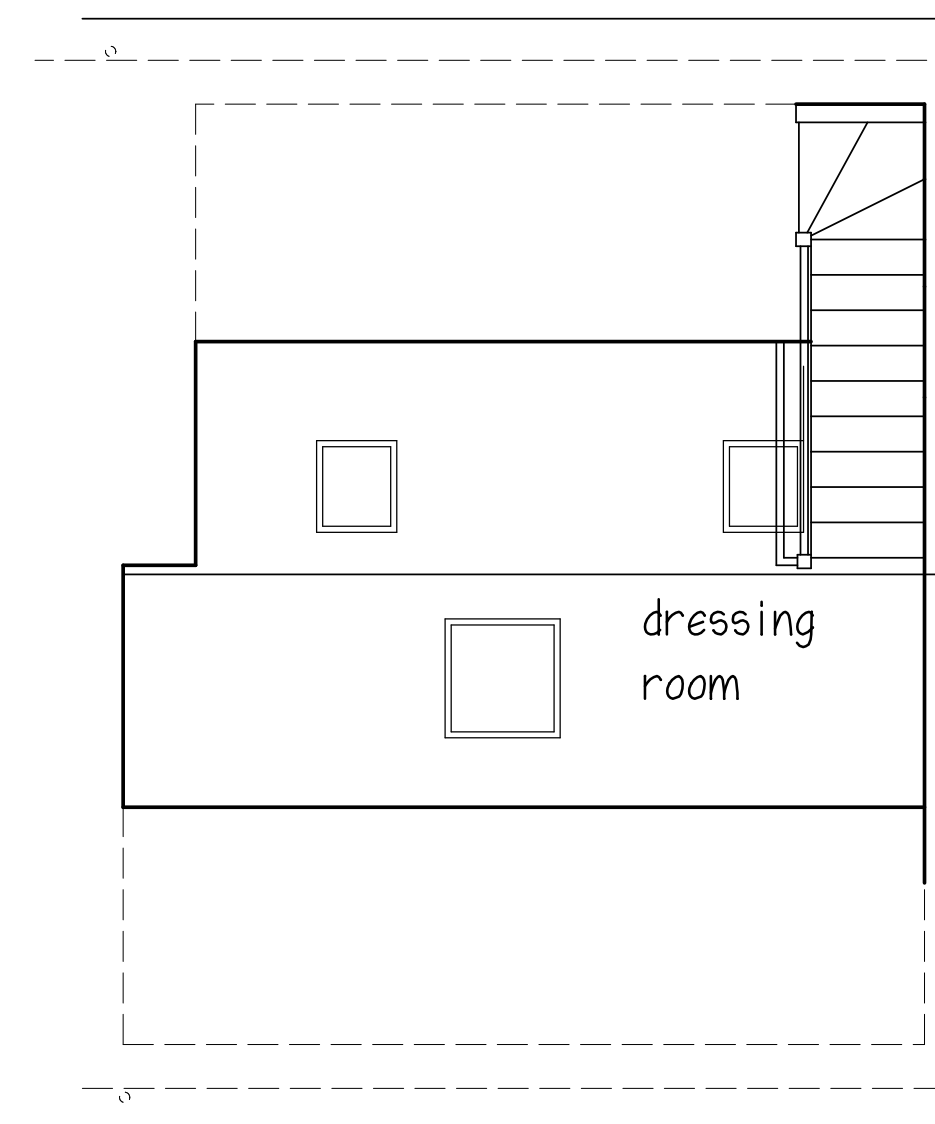

Roof / Second Floor

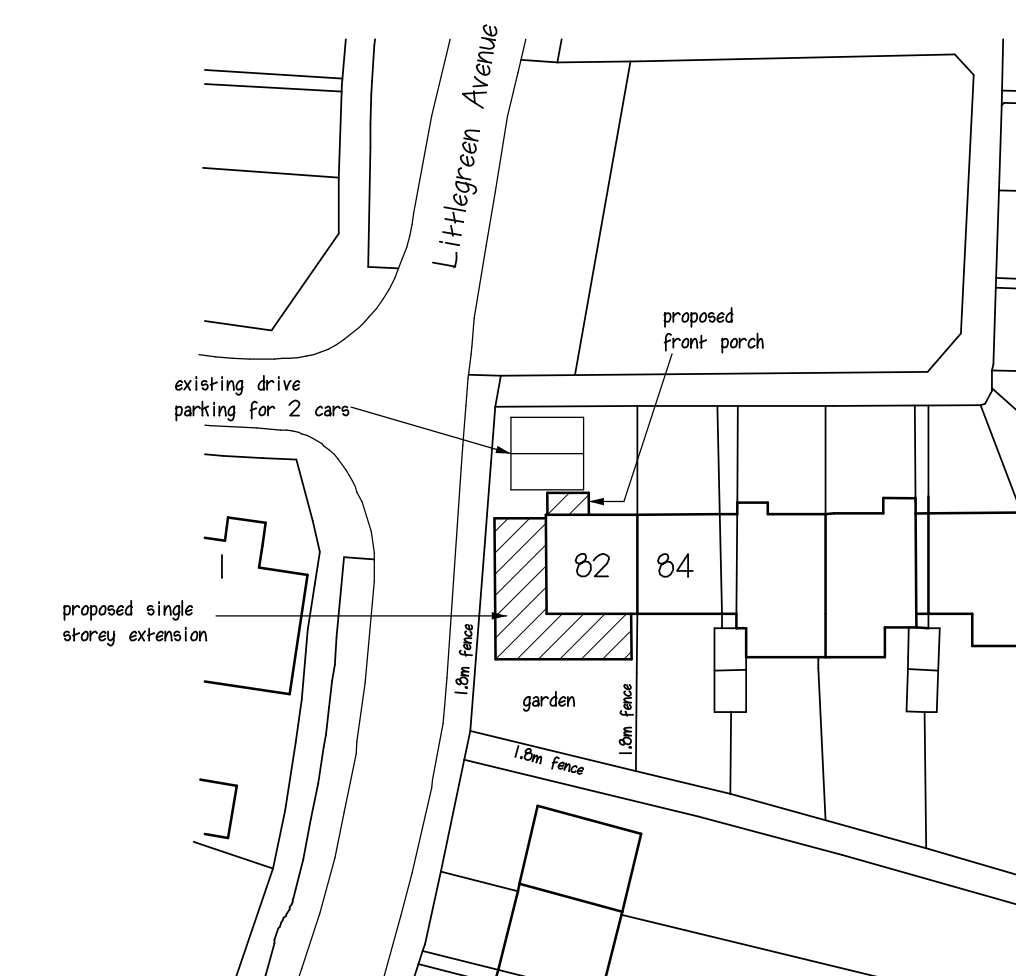

Site Plan
1 to 500

MARTIN MOYSE M.R.I.C.S

Chartered Building Surveyor

Title: PROPOSED SINGLE STOREY SIDE AND REAR
EXTENSION, FRONT PORCH & INTERNAL ALTERATIONS

Address: 82 LITTLEGREEN AVENUE,
WEST LEIGH, HAVANT,
HAMPSHIRE PO19 2LG

Scale: A1 - Plans 1 to 50, Elevations 1 to 100 Date: September 2015 Drawing No:01

This drawing does not constitute a specification of work to be done, and is to be read in conjunction with notes.
All dimensions to be checked on site. This drawing is copyright ©



12 ST. CATHERINES WAY, DOWNEND, FAREHAM, HAMPSHIRE PO16 8RL
TELEPHONE: 01329 236279 FACSIMILE: 01329 220149 E-MAIL: m.moyse@btinternet.com