


This drawing is the copyright of the architects and must not be reproduced in any form without express permission. Figured dimensions are to be taken in preference to scaled dimensions and any discrepancies are to be reported to the architects.

Revisions

A	07/02/14	Floor plans updated to suit planning comments dated 24/01/14.	AJH
B	17/05/14	Elevations updated to suit planning comments.	AJH

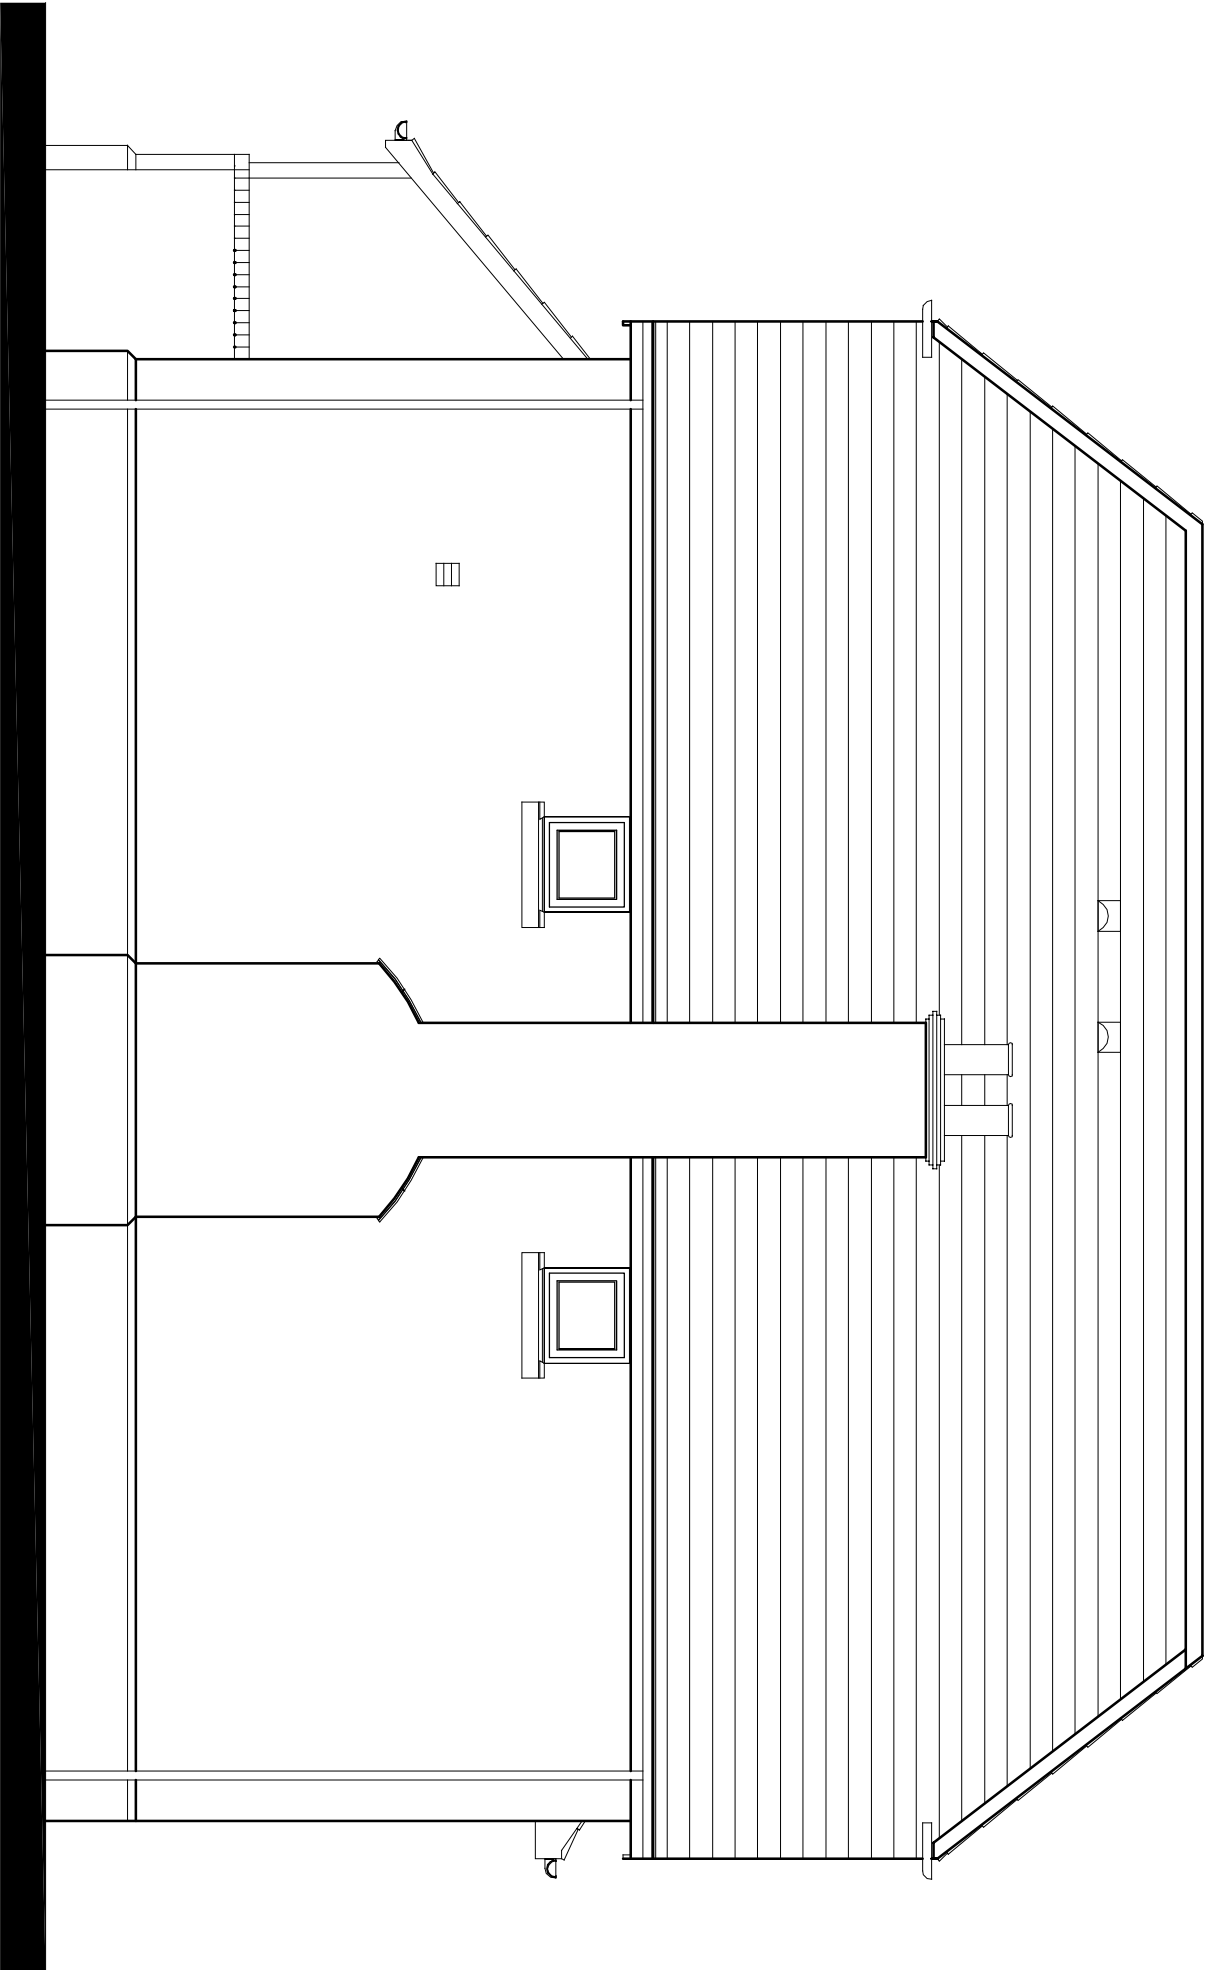

Proposed Side Elevation



JON DALE ARCHITECT LTD.

Jon Dale RIBA 7 Crestwood View, Eastleigh, Hampshire, SO50 4NF Tel: 07787 575126 E-mail: jondalearchitect@gmail.com

Project	Bedhampton School Yard			Title	Side Elevation 1
	Havant Road				3No. New Dwellings
	Bedhampton				
Scale	Date	Drawn	Checked	Job No.	Drawing No.
1:50 @ A3	17/12/2013	AJH		JGM1312-01	CD005
					Revision
					B