



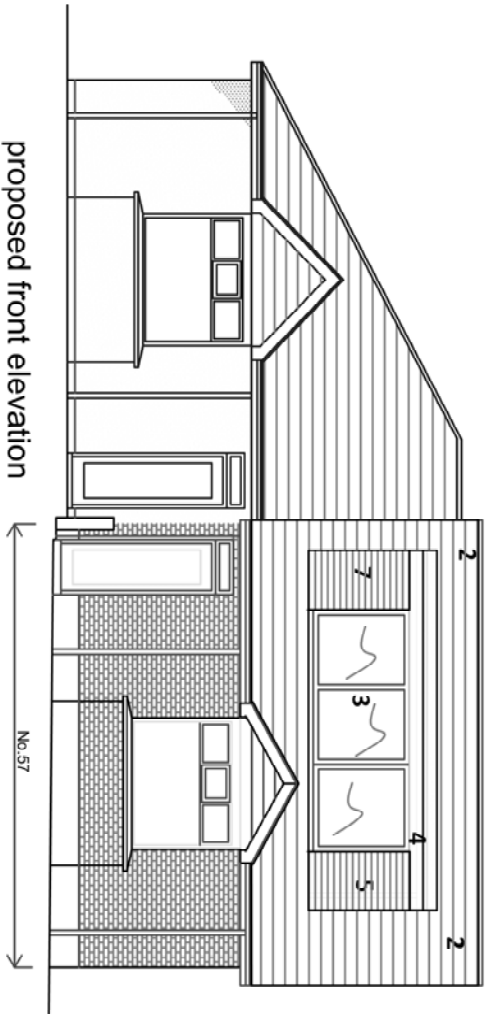


proposed front elevation

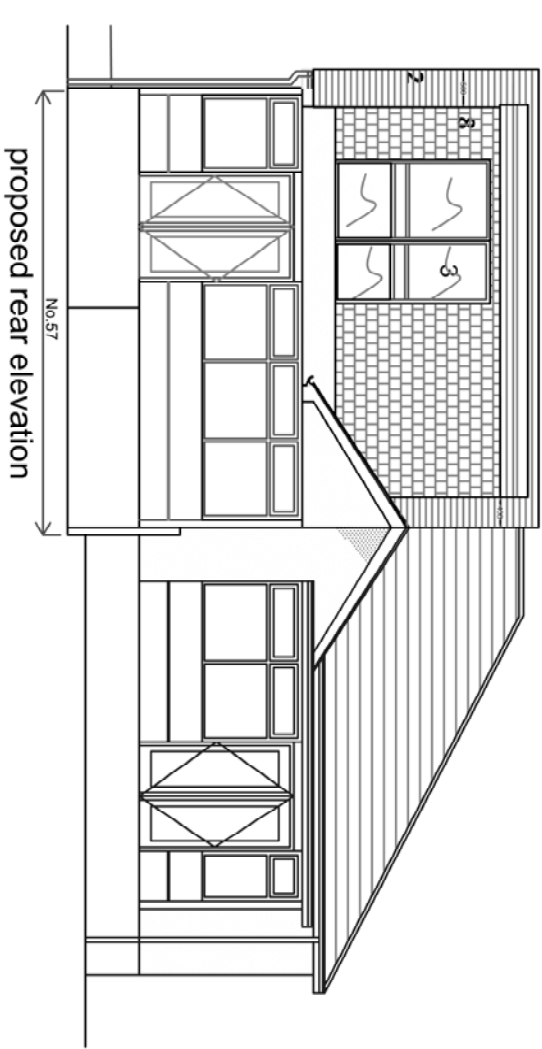


proposed rear elevation


- External Materials
1. Clay brick to match existing building.
 2. Clay tiles as per existing building - red colour
 3. Double glazed UPVC windows & doors - white frame.
 4. UPVC fascia, soffit and bargeboards to match existing - white
 5. UPVC rainwater downpipes and gutter to match existing - black.
 7. UPVC wall fascia cladding - white.
 8. vertical clay tile hanging.

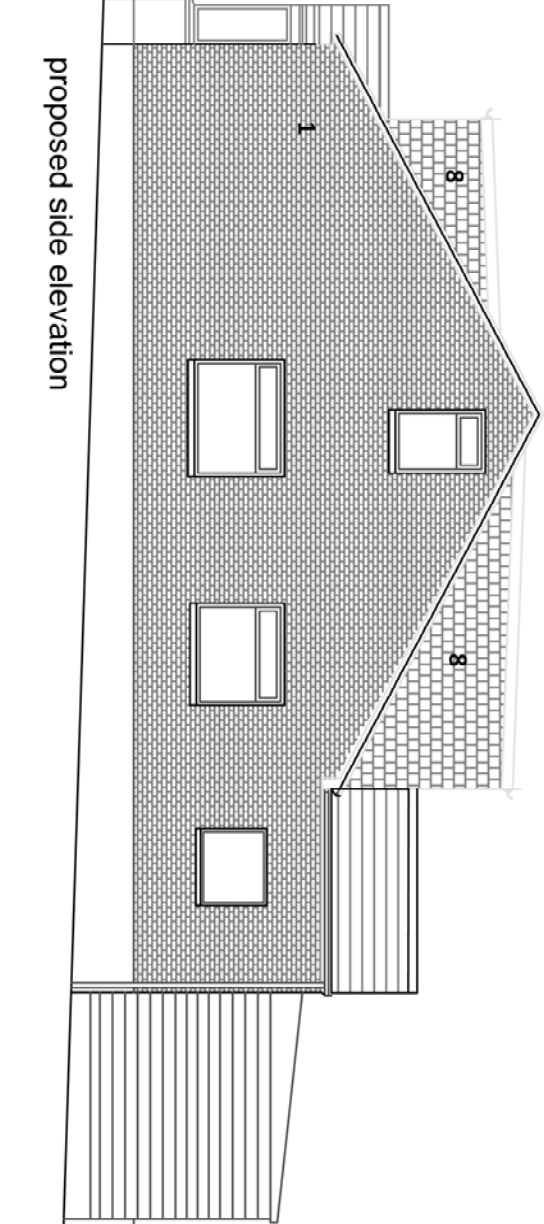


proposed side elevation

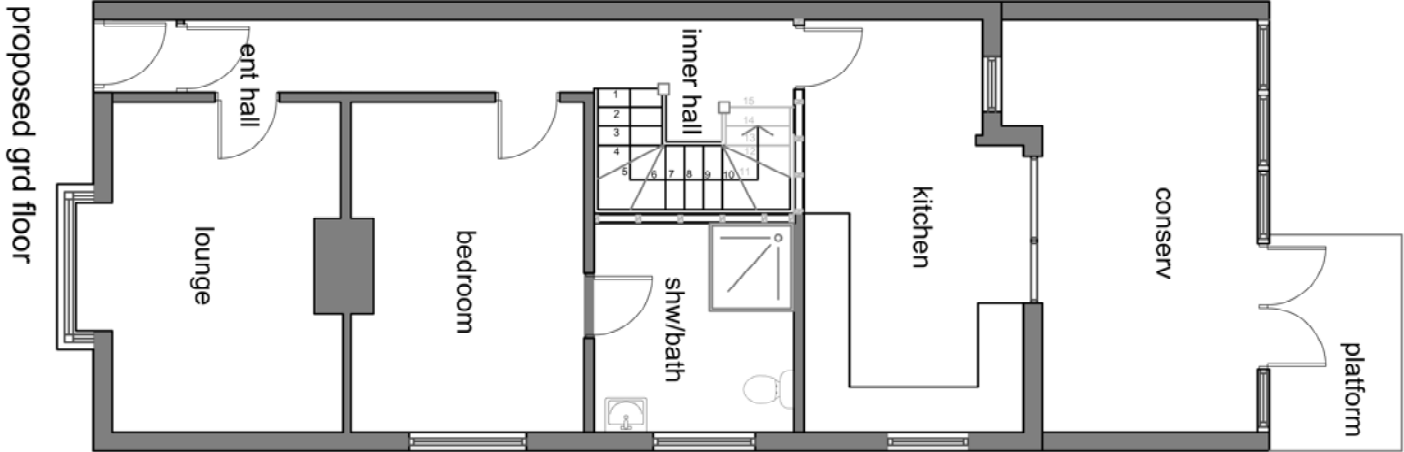


proposed grd floor

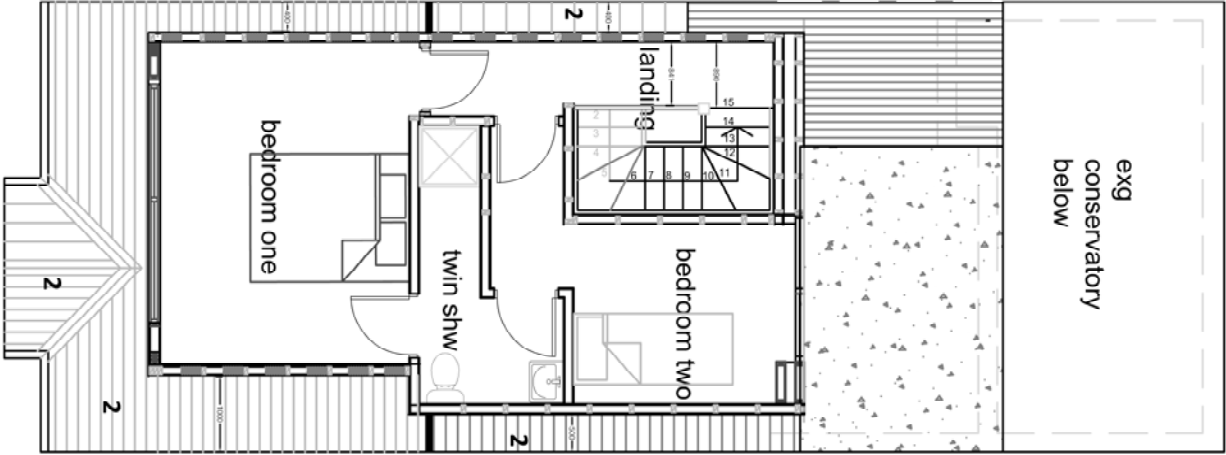

proposed 1st floor

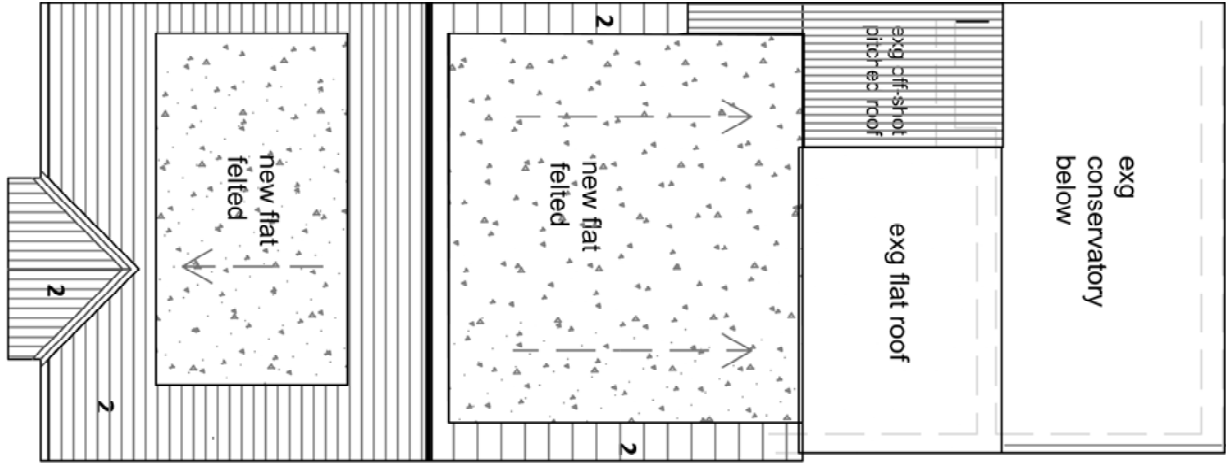

proposed roof layout

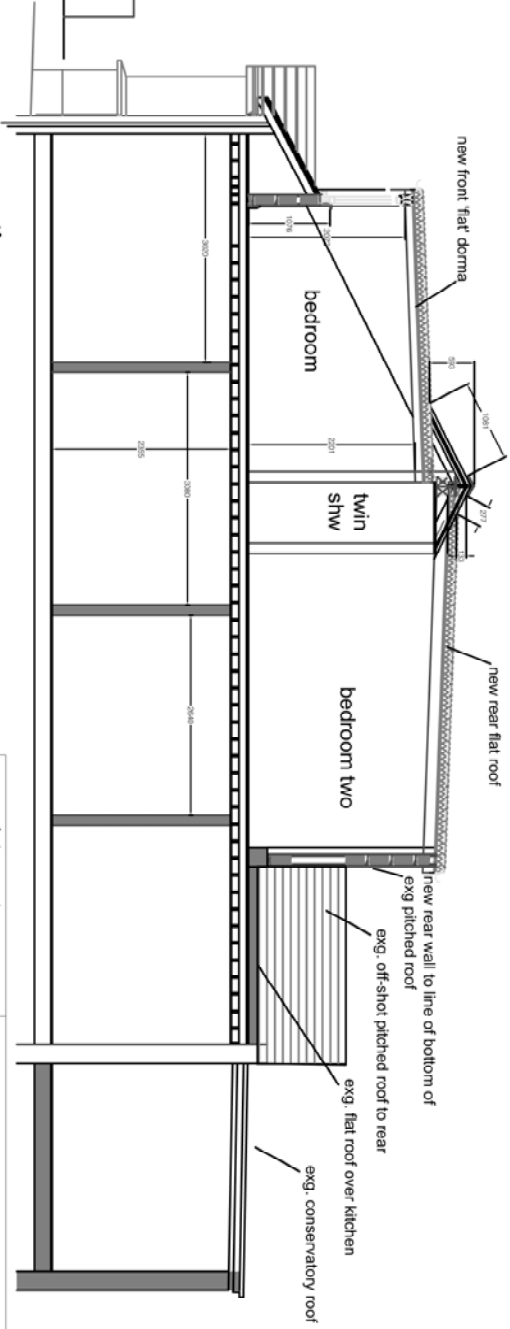

section

rev : date : notes		date
A :	19.02.16 : Gen. rev.	03.02.2016
B :	16.04.16 : Gen. rev.	
C :	19.04.16 : Gen. rev.	
D :	20.04.16 : Gen. rev.	
E :	21.04.16 : Gen. rev.	
57 GEOFFREY AVENUE WIDLEY, PO7 5HB		scale 1:100@A3
PROPOSED LAYOUTS & ELEVATIONS		drawing no. PL01
		revision E