



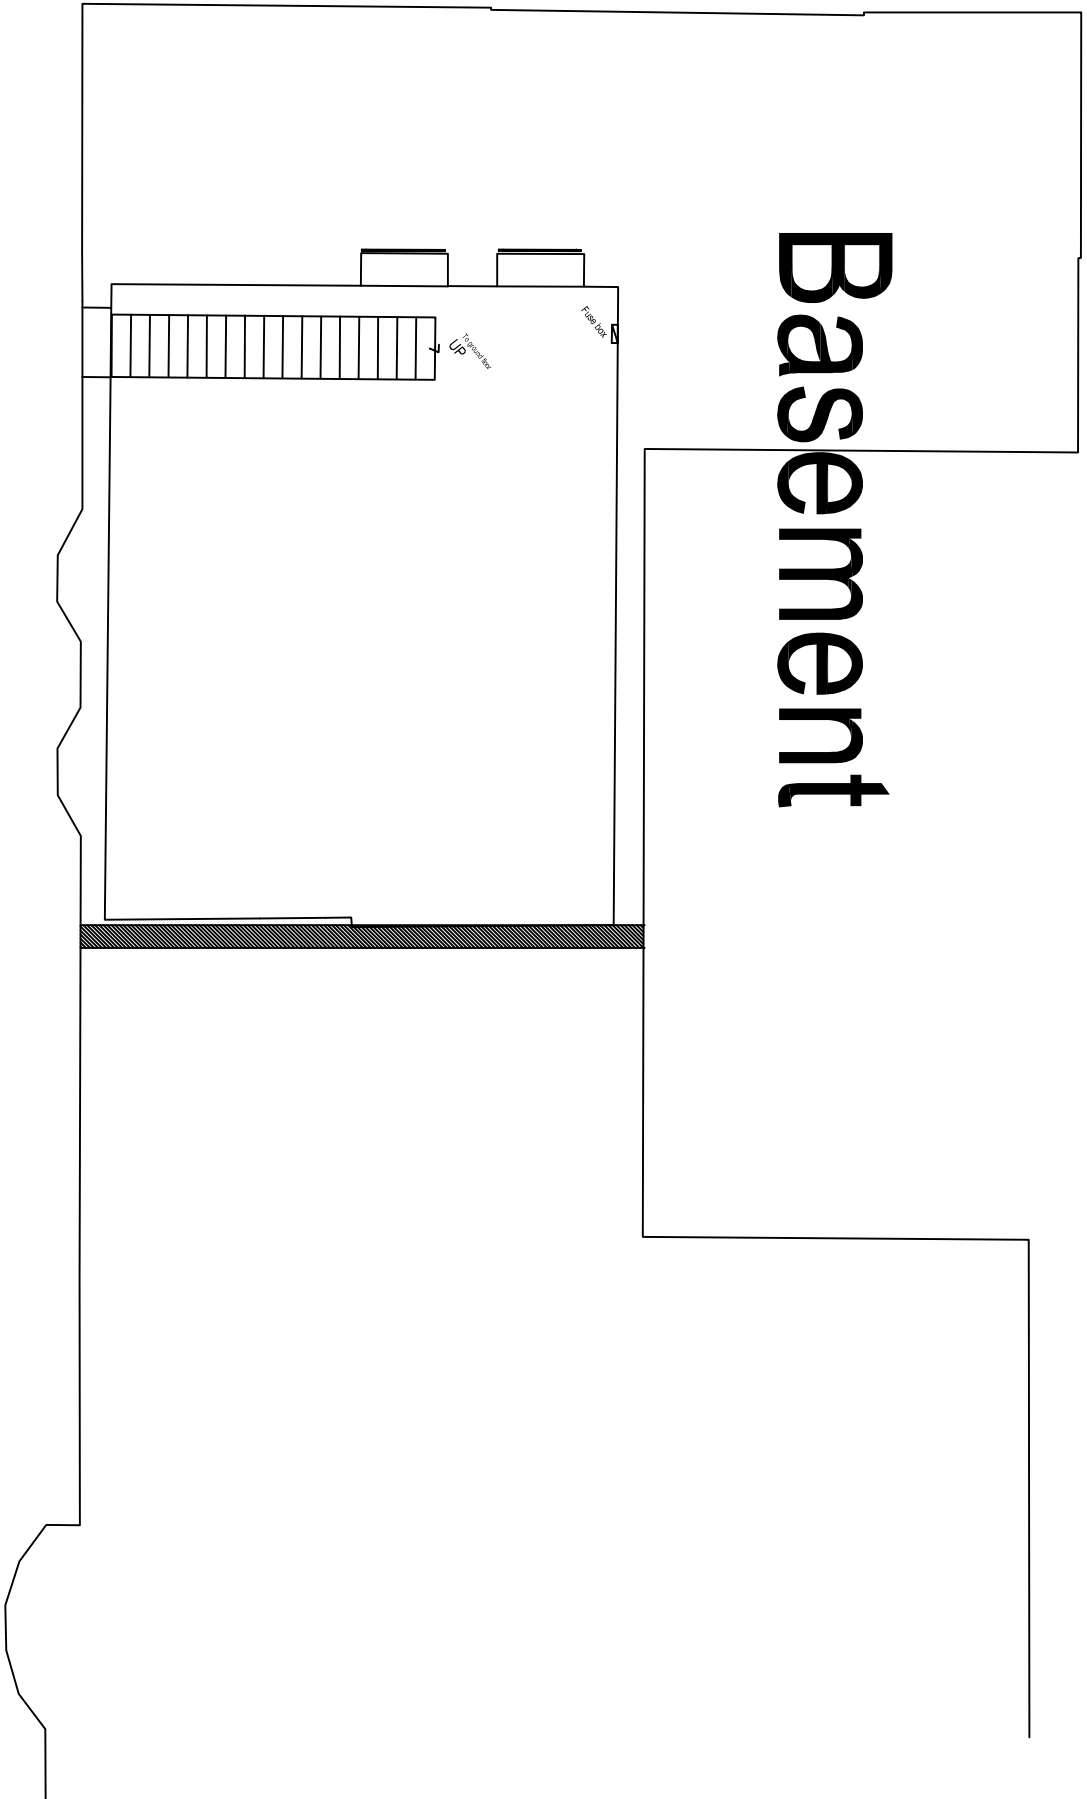


Basement

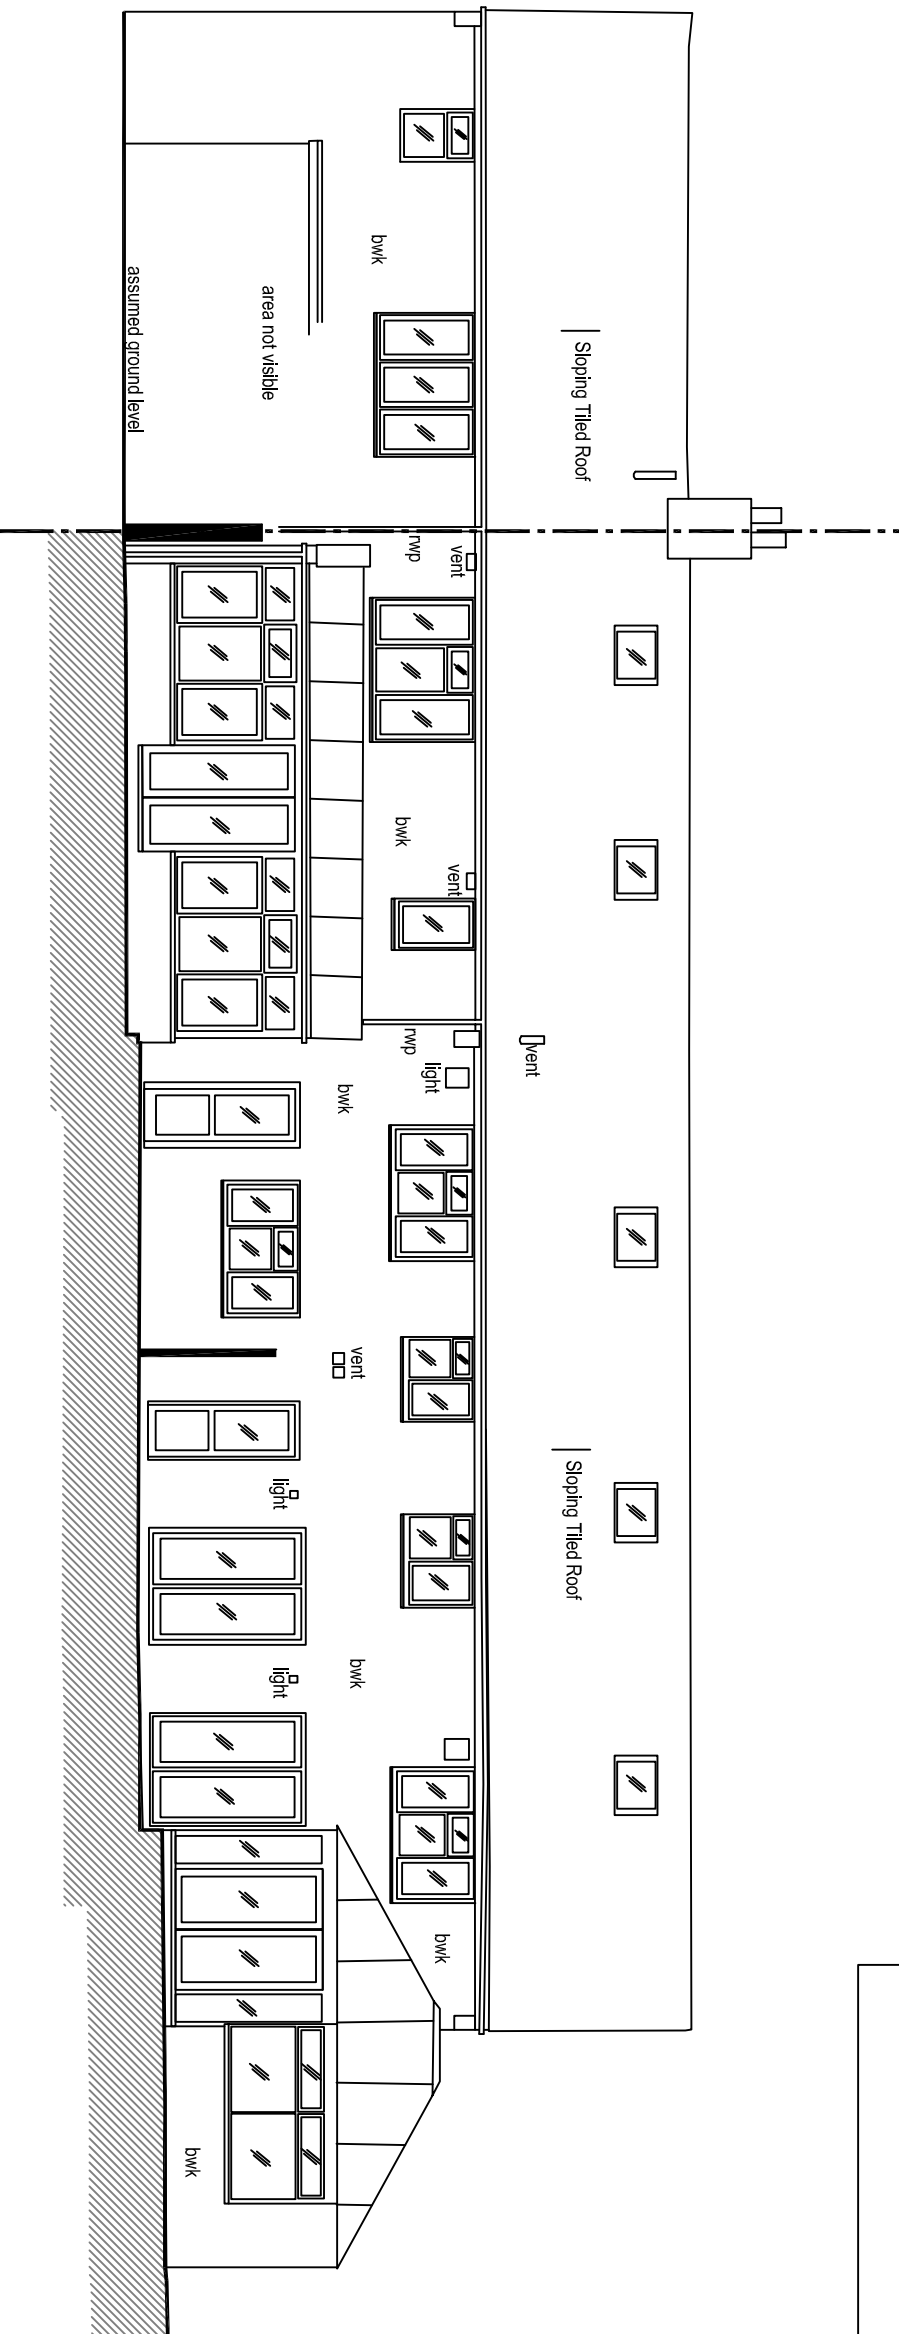


North Elevation


40m Datum line

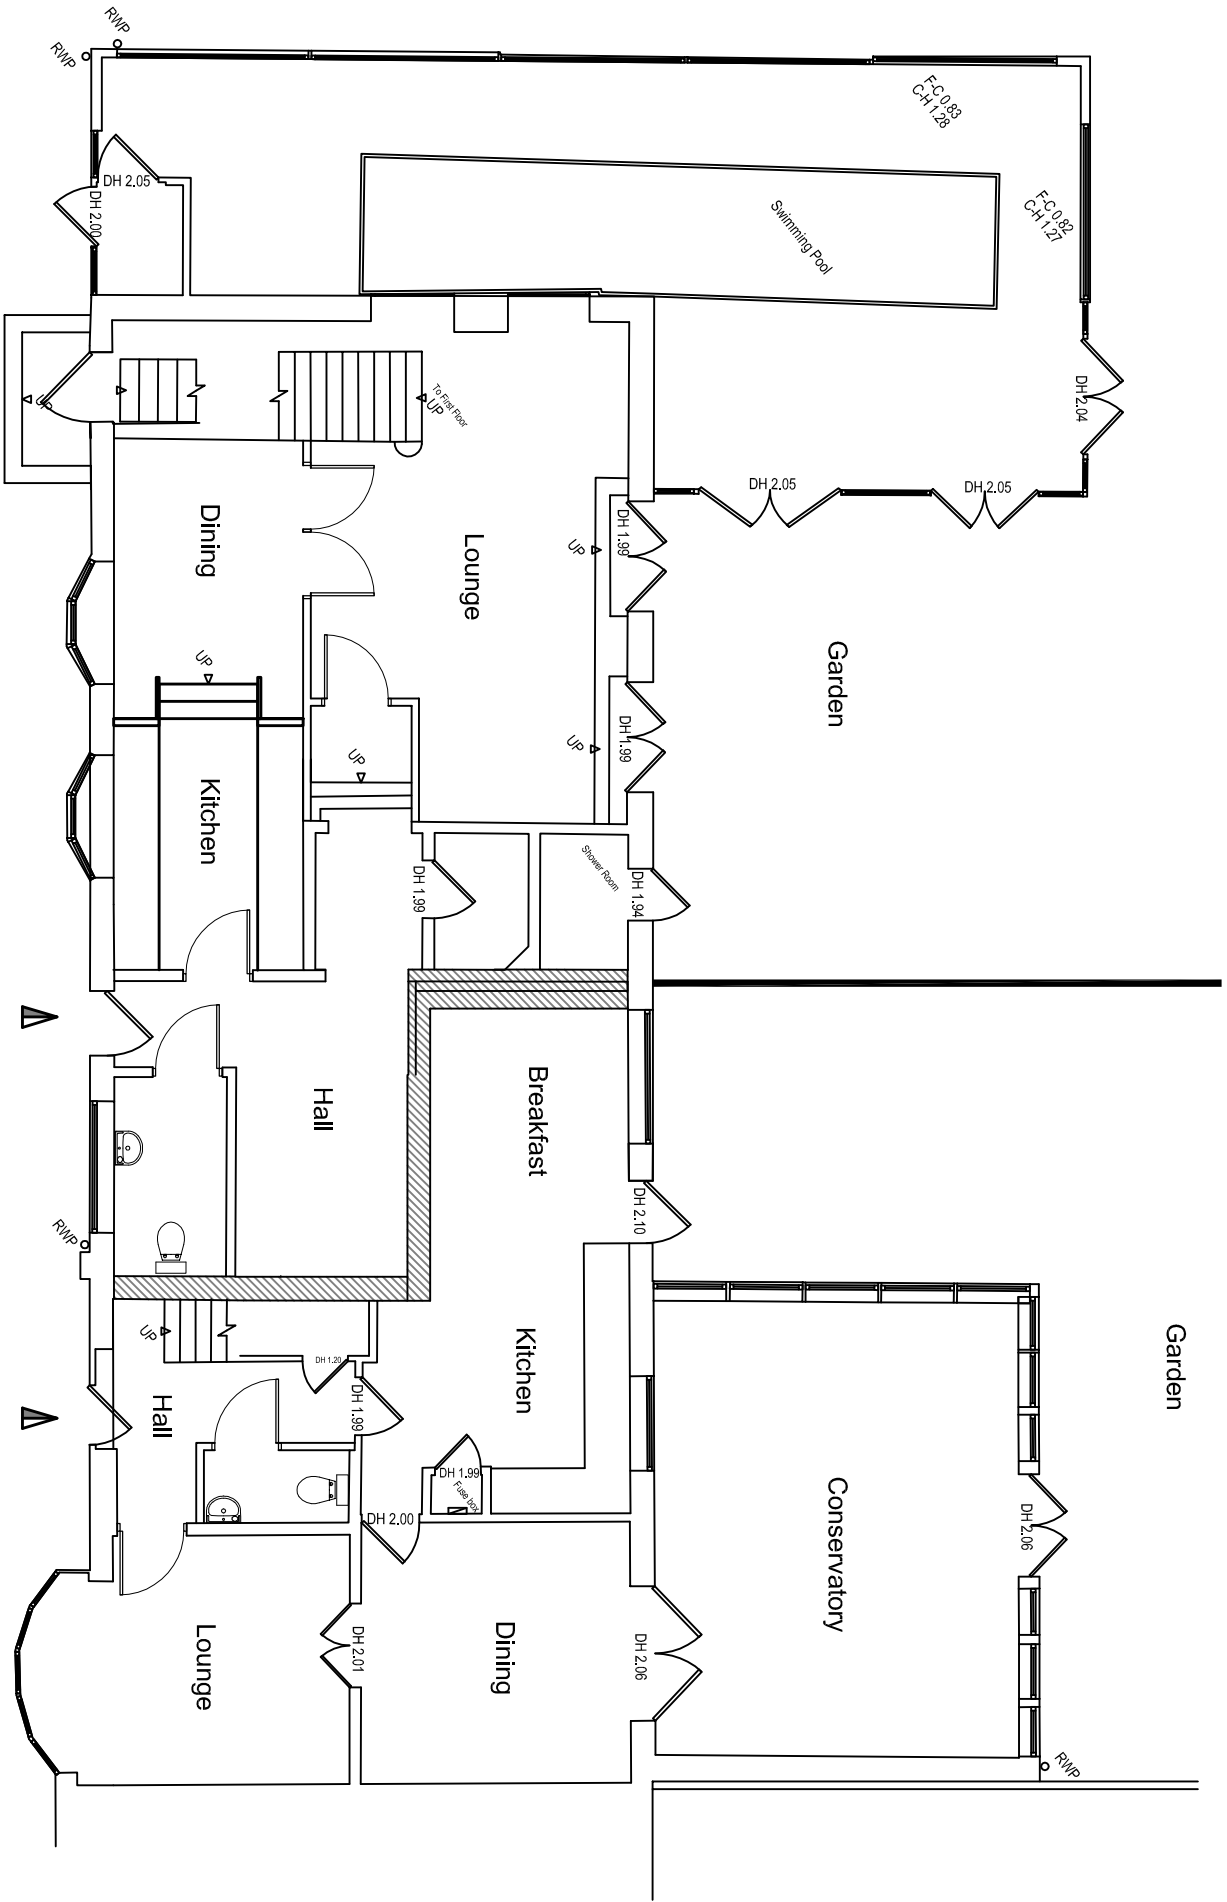


Ground Floor

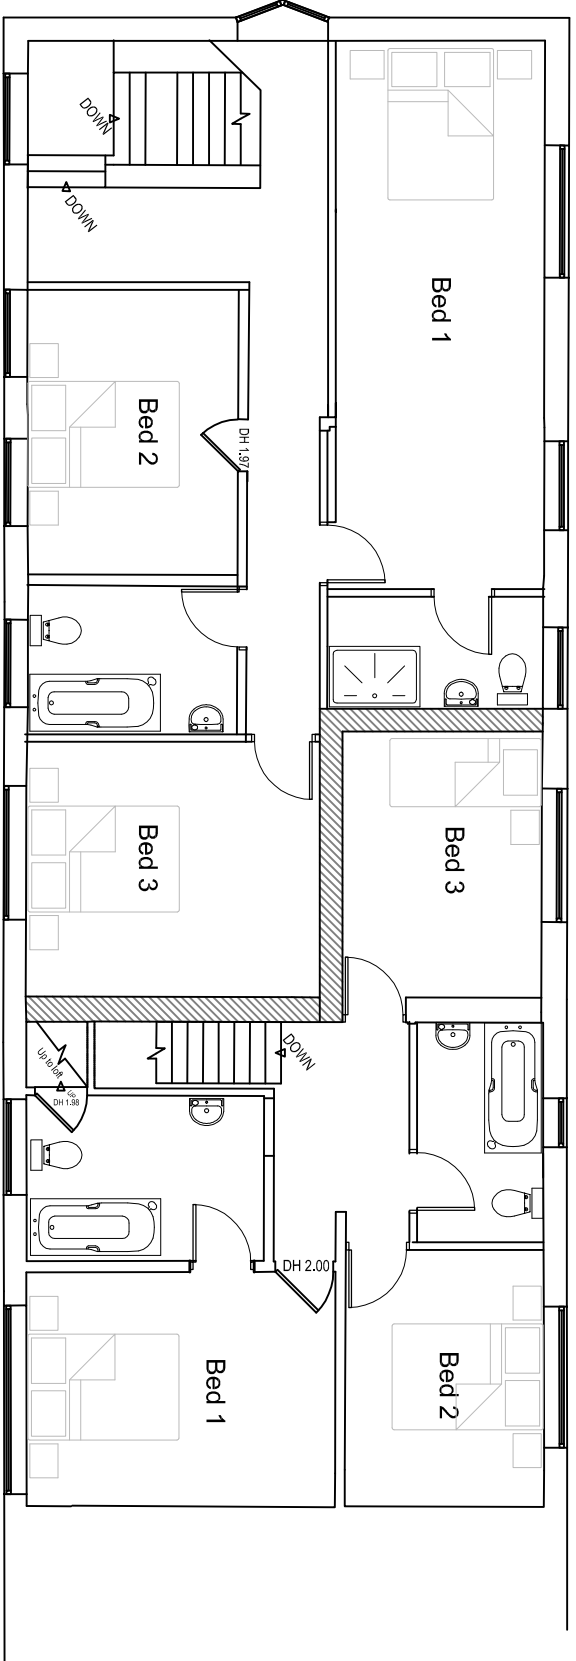

First Floor

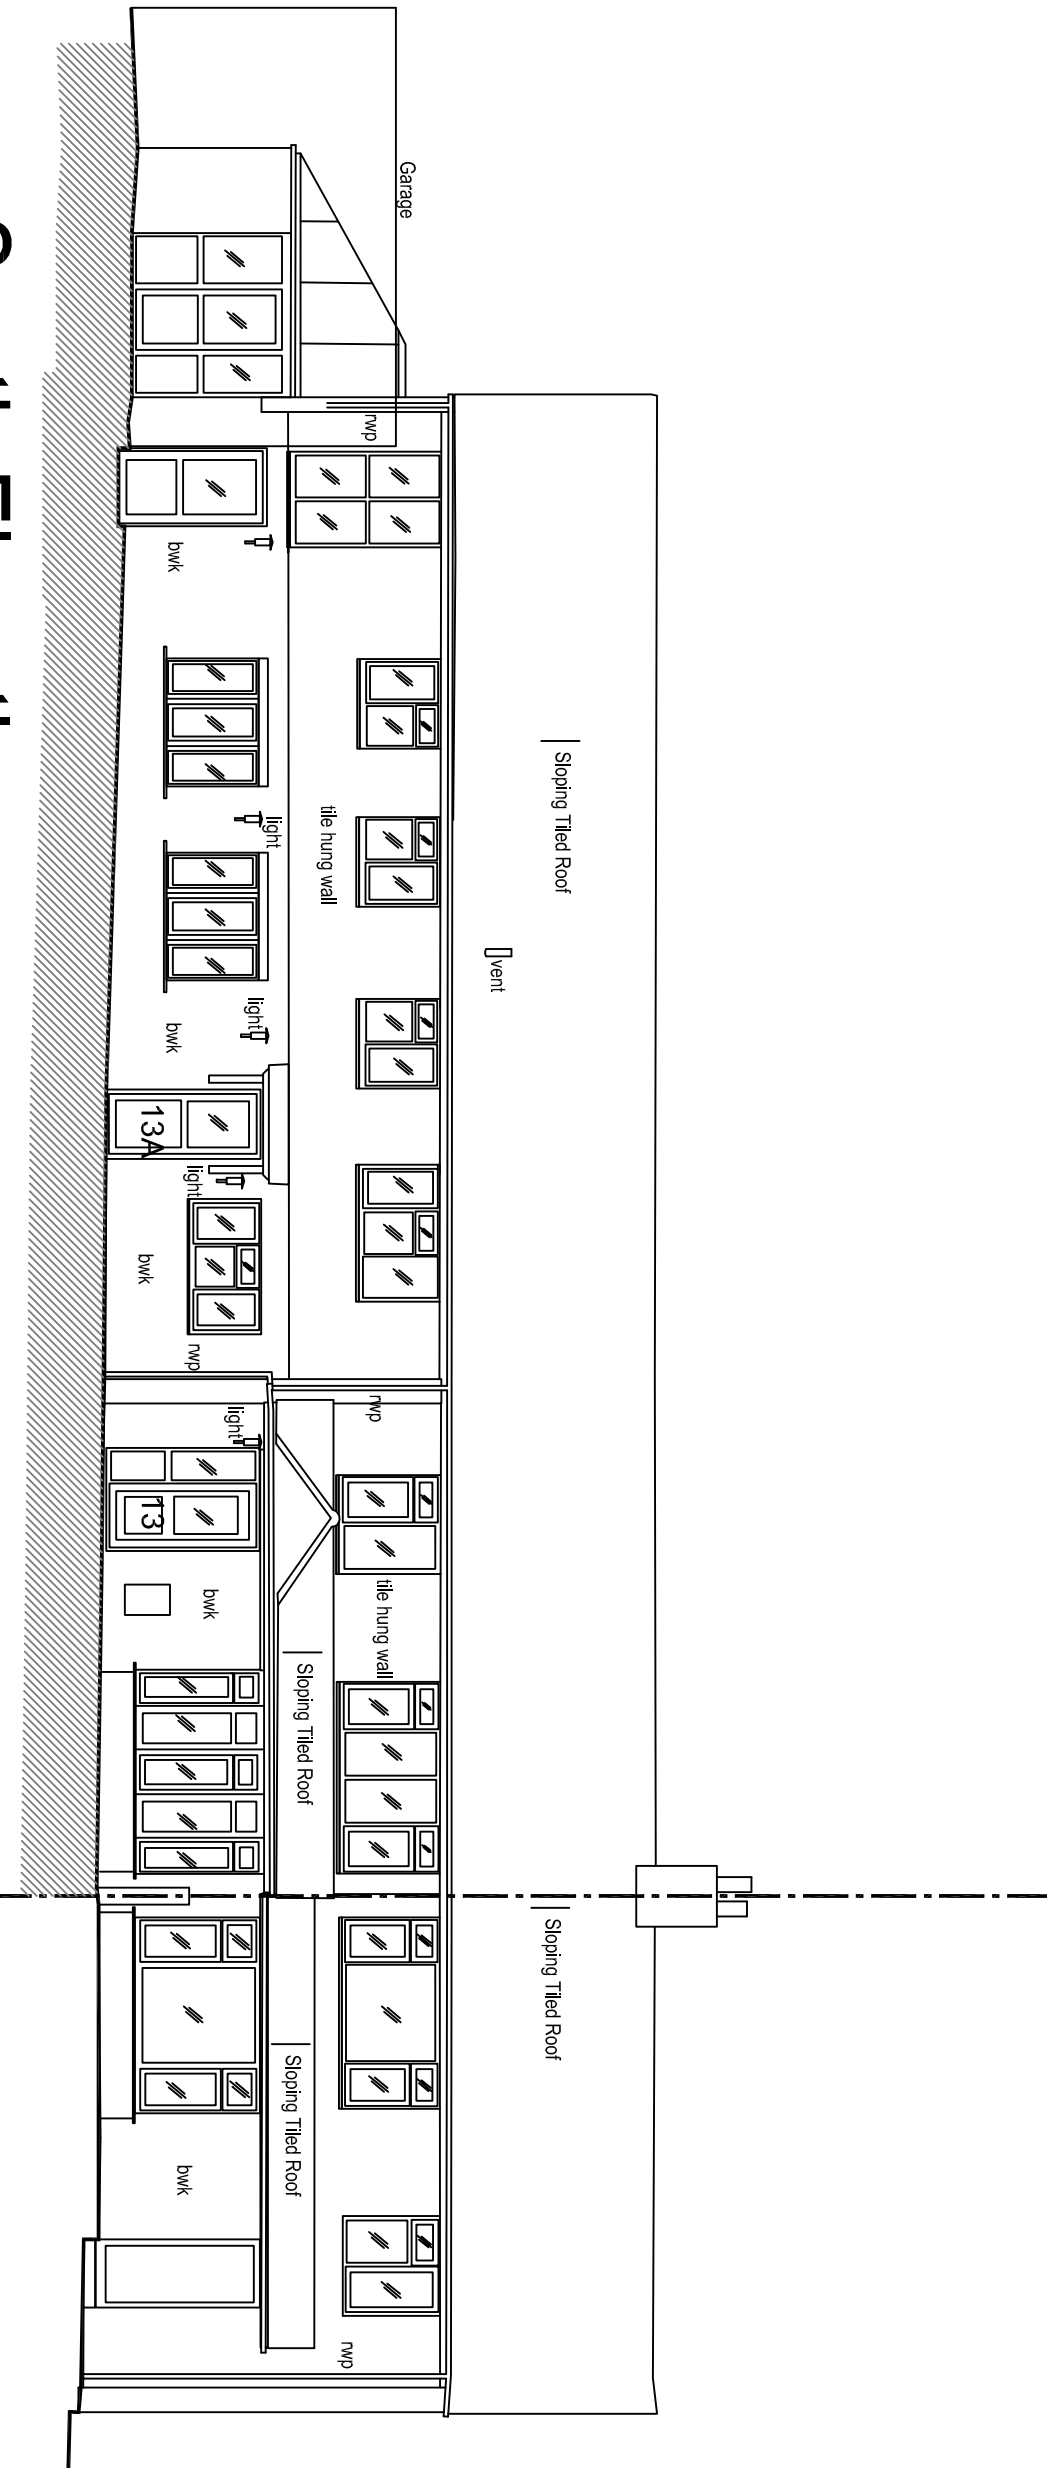

South Elevation

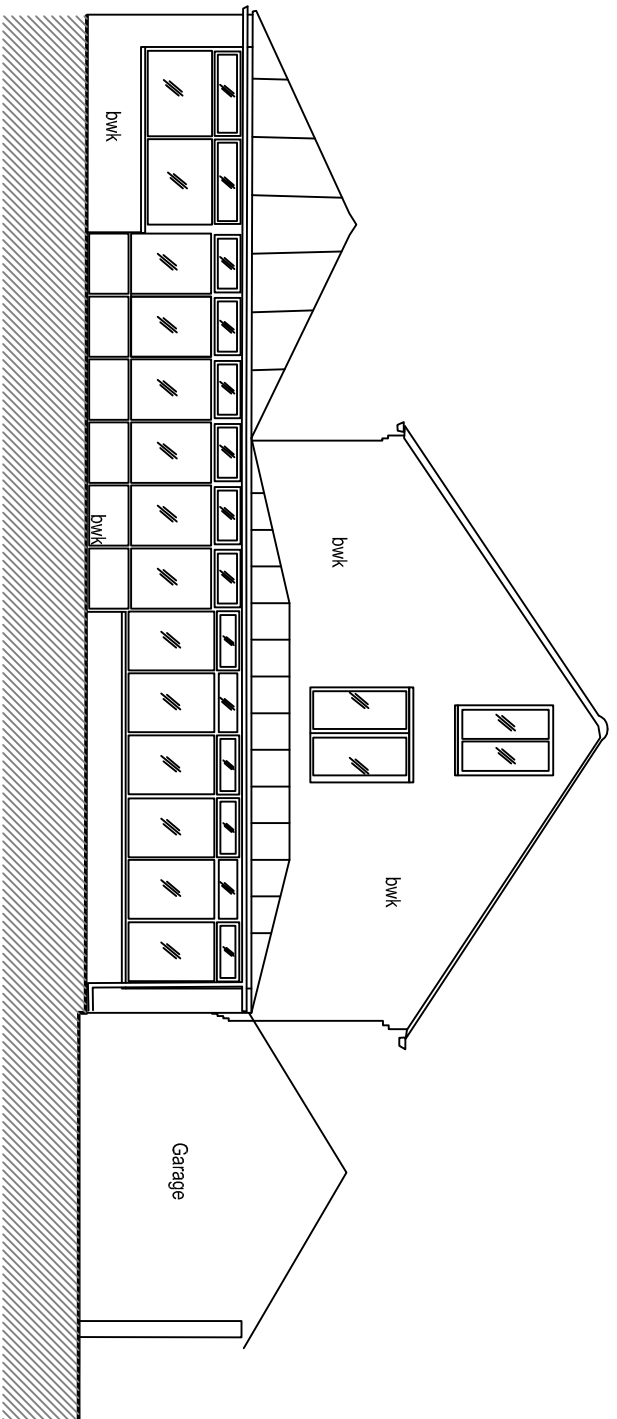

West Elevation

40m Datum line

A1	Revised floor plan	1:121-1:121	CSP
Revision	Description	Date	Drawn

Project :
Walle End Road
Waterlooville
Hampshire

Drawing Title :
Proposed Floor Plans & Elevations

Chris Flint Associates Ltd
CHARTERED SURVEYORS - PROJECT MANAGERS
DEVELOPMENT CONSULTANTS

Drawn By	Date	SHEET SIZE	Approved By	Date
CF	01/10/15	A1		

Drawing No.	Revision	Scale
CFA FULL 02	A1	1:100

PLANNING

2 Emerald Close Waterlooville, Hants PO7 3XZ
tel: 023 92 43484 fax: 023 92 33854
Email: chris@flintassociates.co.uk