




NOTES
This drawing has been prepared for the purpose of Planning and / or Building Regulations approval, and should not be used for any other purpose.
All dimensions to be checked on site and any discrepancy notified to Martin Ralph. Written dimensions are to be used in preference to scaled dimensions.
This drawing is the property of Martin Ralph and must not be reproduced, in part or whole, or deviated from, without their permission.
It is essential that prior to commencement and during construction works, the contractor reviews the drawings and specification and discusses with the practice any inconsistencies, anomalies, non-industry standard features or other concerns.

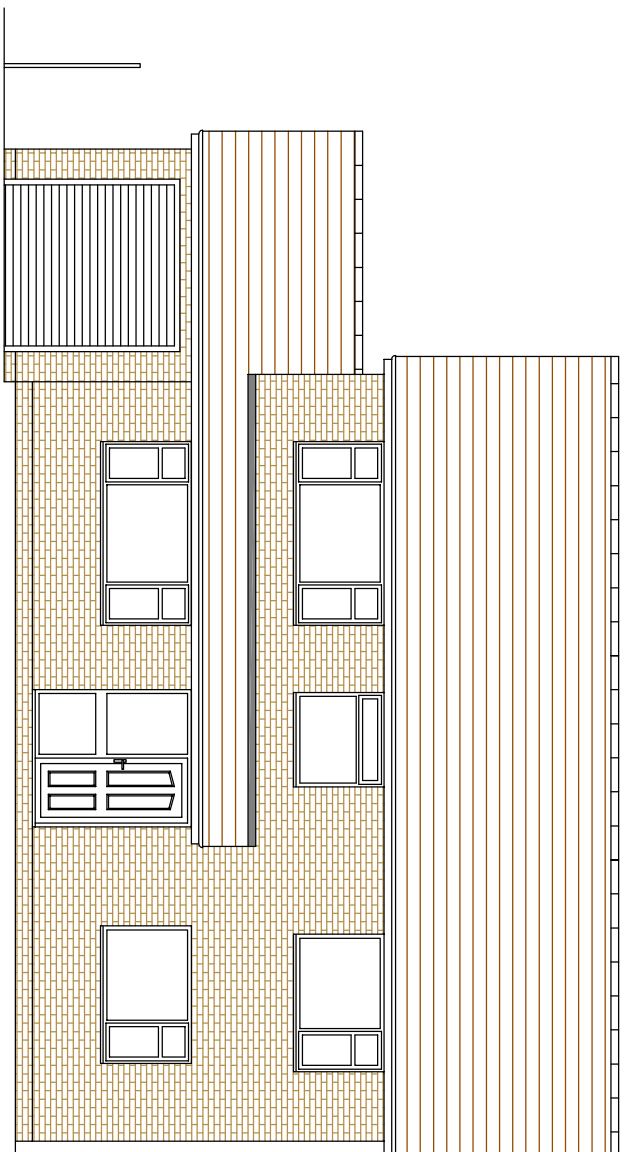






WEST ELEVATION
(1:100)

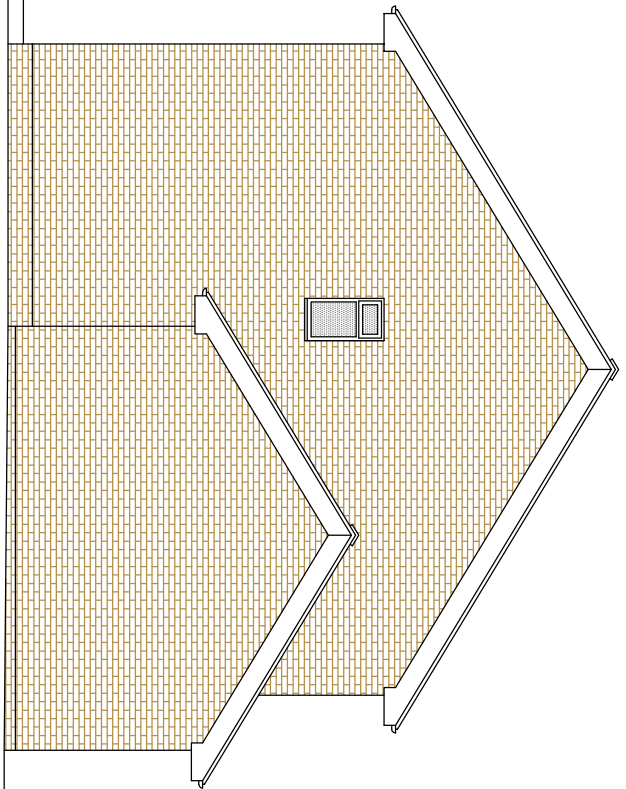

NORTH ELEVATION
(1:100)



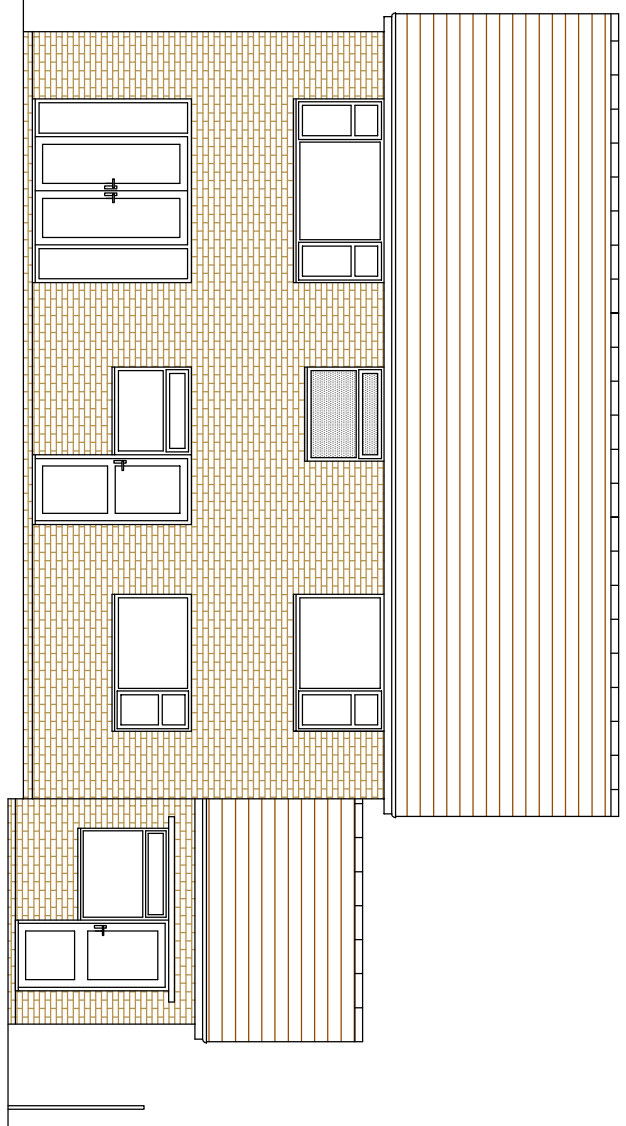


EAST ELEVATION
(1:100)

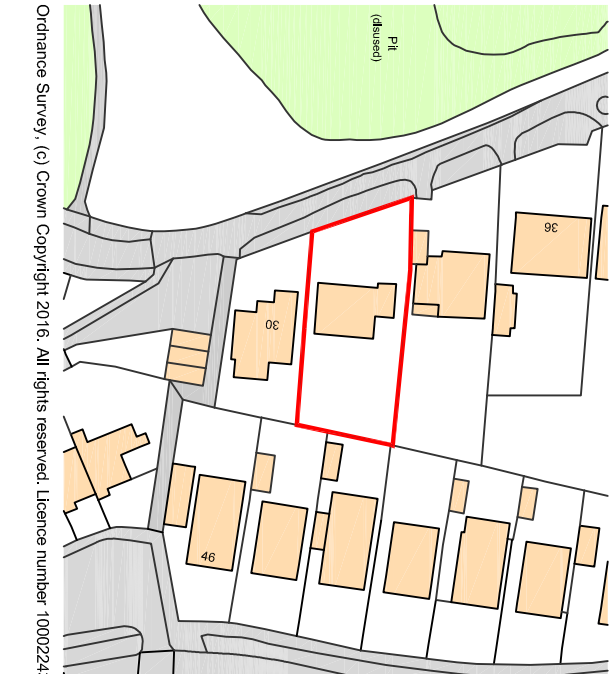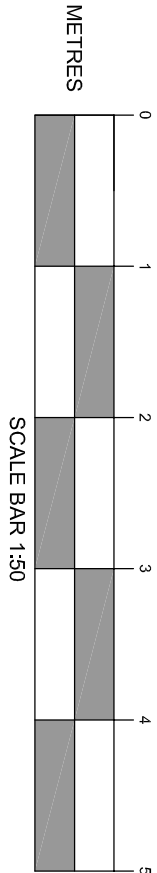  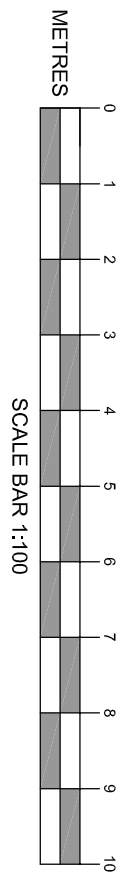


Ordnance Survey (c) Crown Copyright 2016. All rights reserved. Licence number 100022432

LOCATION PLAN
(1:1250)

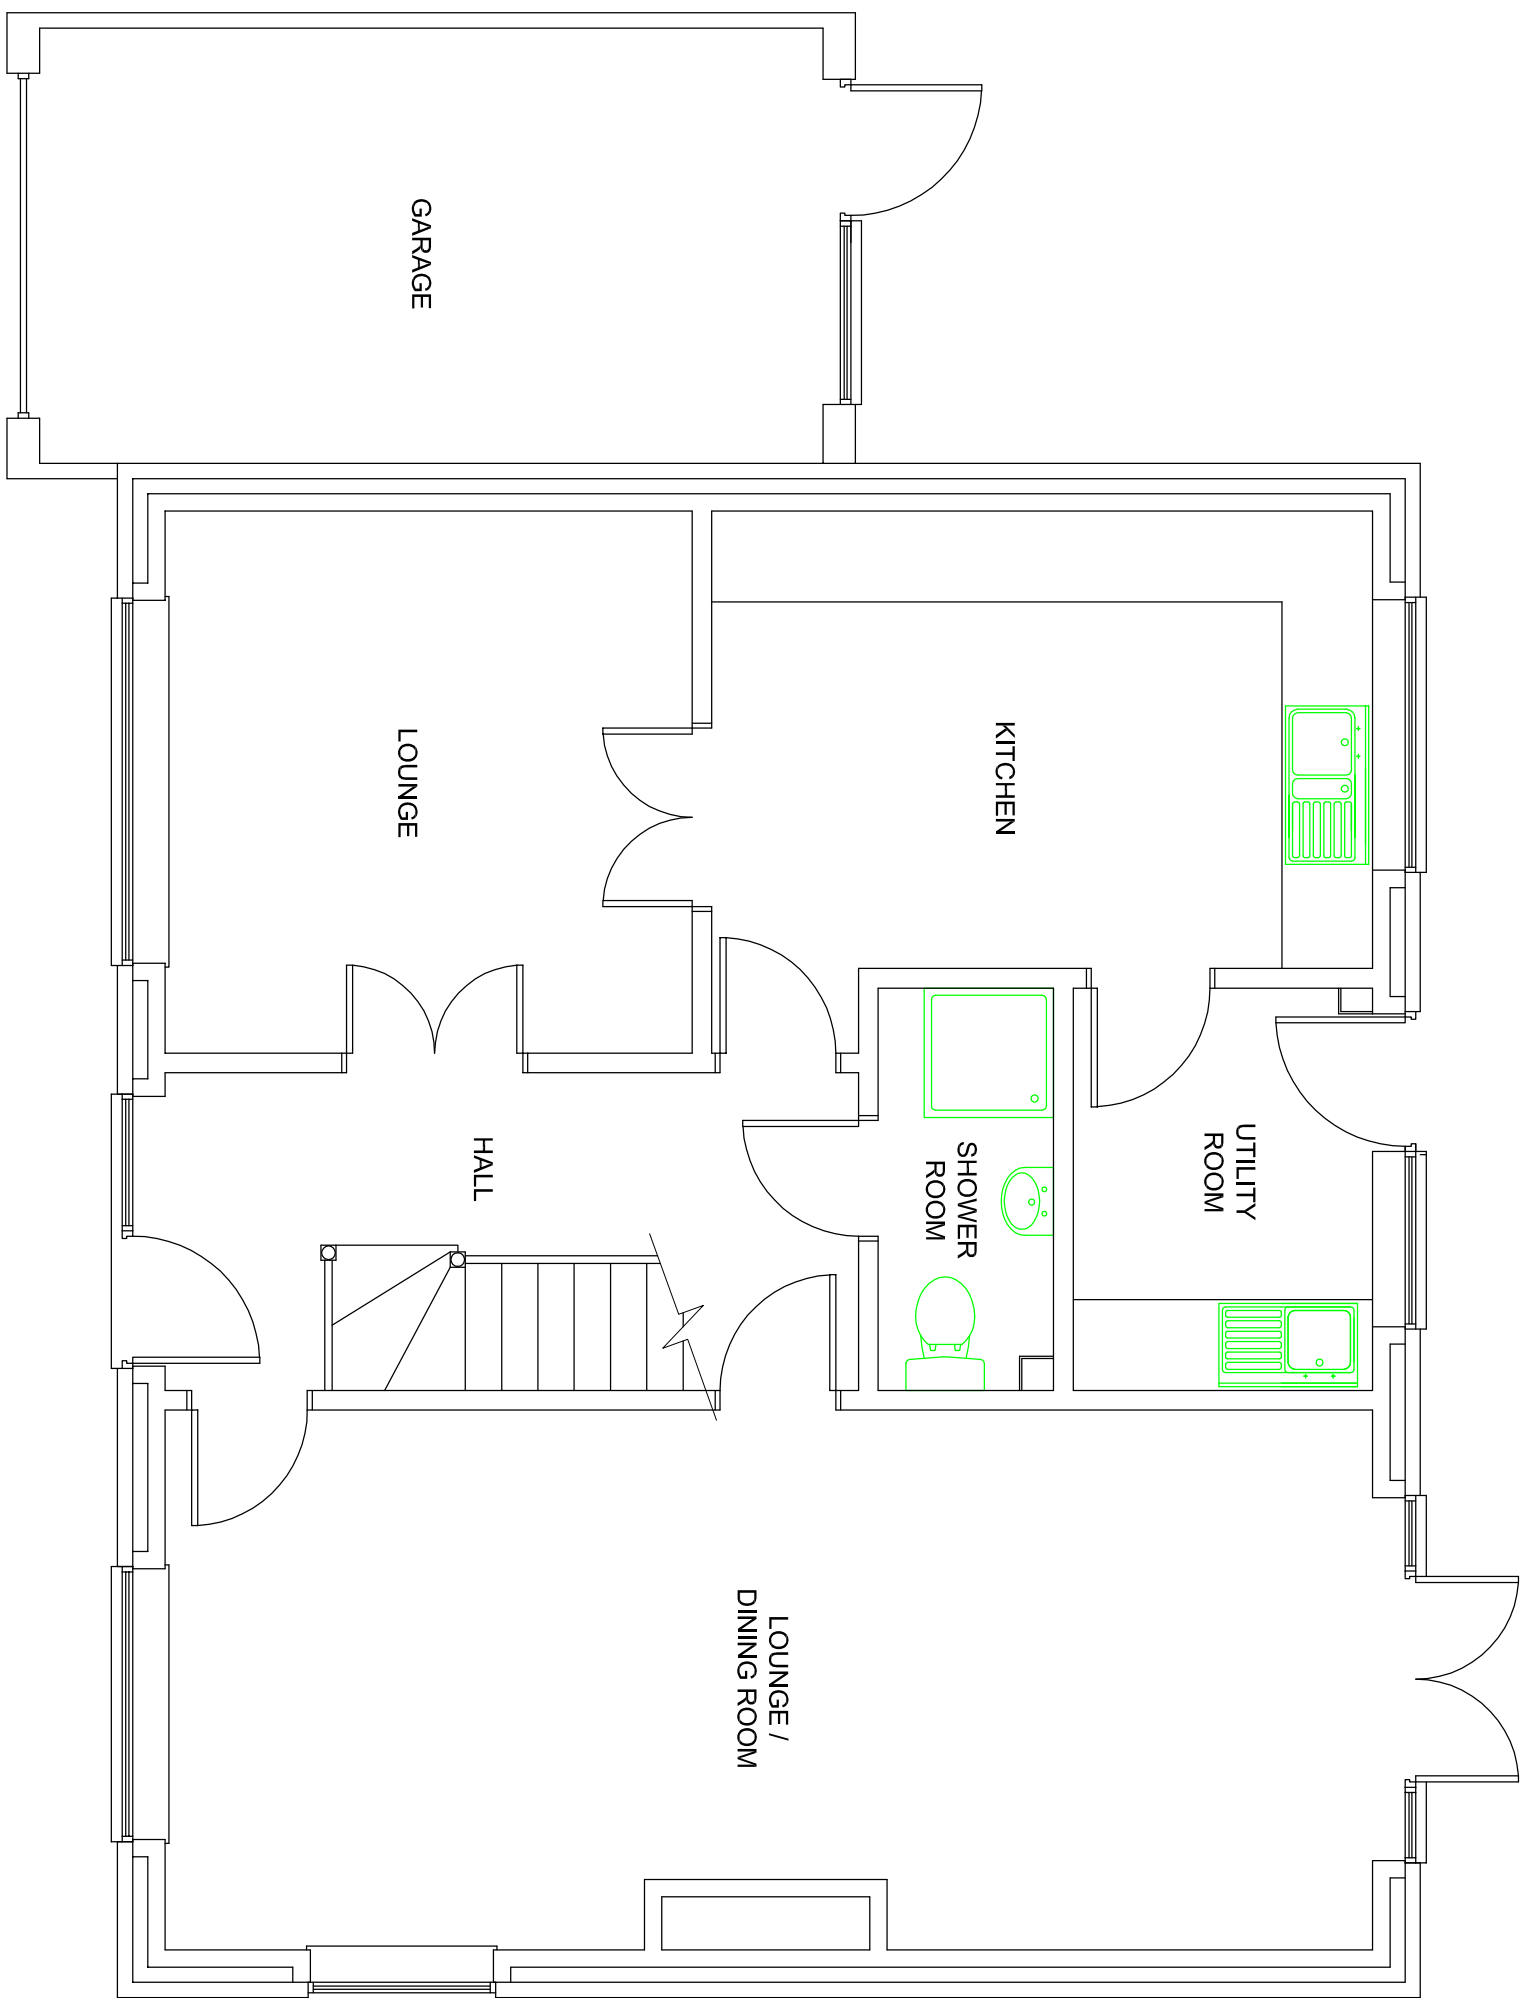 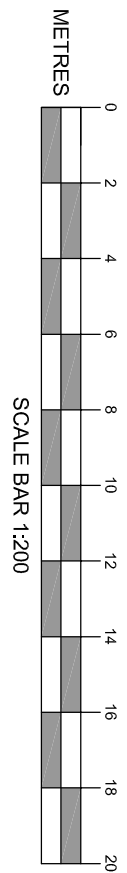

GROUND FLOOR PLAN
(1:50)

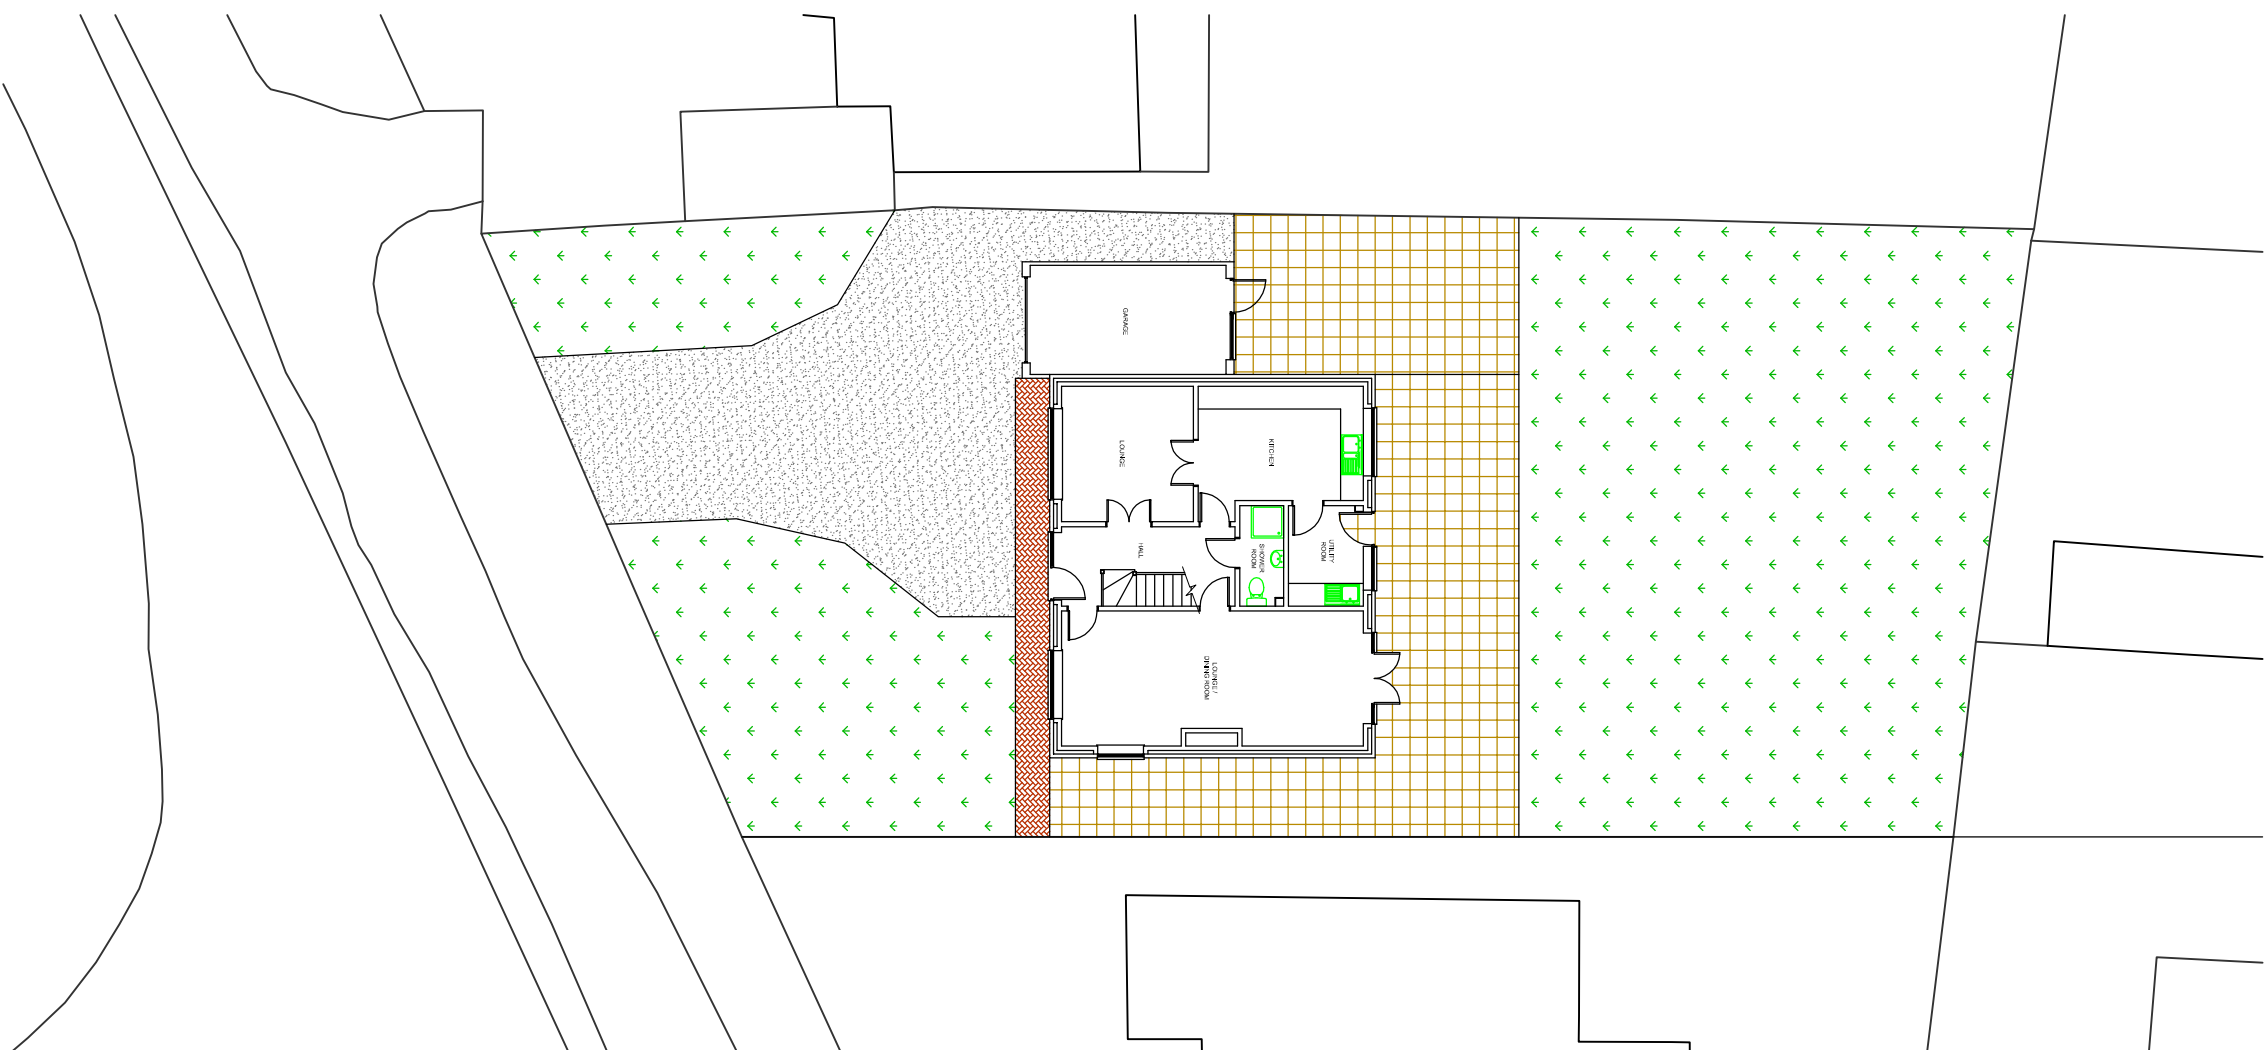

SITE PLAN
(1:200)

AMENDMENTS		DATE
CLIENT		
MR & MRS. ALY		
32 SANDY BROW		
PURBROOK		
WATERLOOVILLE		
HAMPSHIRE		
PO7 5JR		
PROJECT		
GARAGE CONVERSION & EXTENSION		
32 SANDY BROW		
PURBROOK		
WATERLOOVILLE		
HAMPSHIRE		
PO7 5JR		
DRAWING TITLE		
EXISTING PLANS & ELEVATIONS		
DATE		
22/07/2016		
SCALE		
1:50; 1:100; 1:200; 1:1250 @ A1		
DRAWING No.		REVISION
16/305/01		

MARTIN RALPH

GROUP

CHARTERED SURVEYORS
ARCHITECTS & ENGINEERS

11 Dogson House
Barnstoke Business Park
Purbebrook
PO7 7SE

www.martinralph.co.uk
info@martinralph.co.uk
T. 023 9225 7711
F. 023 9225 7712