


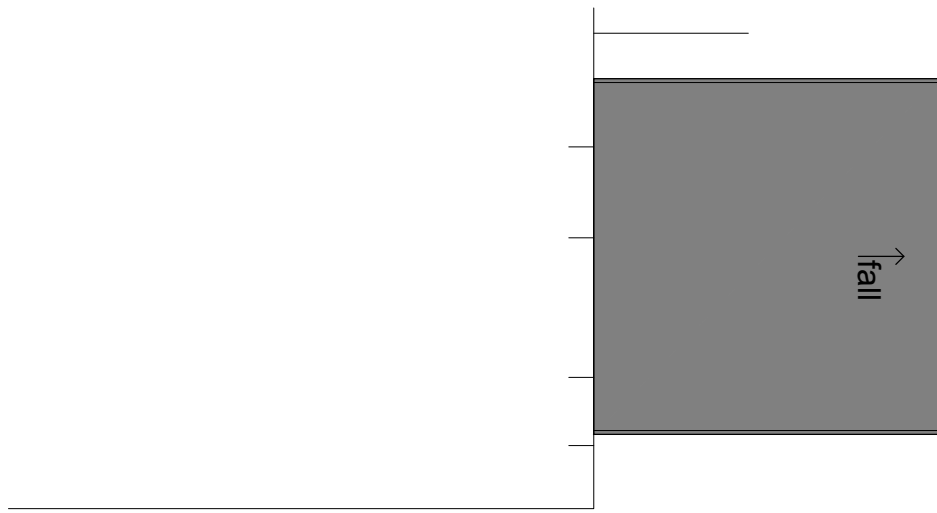


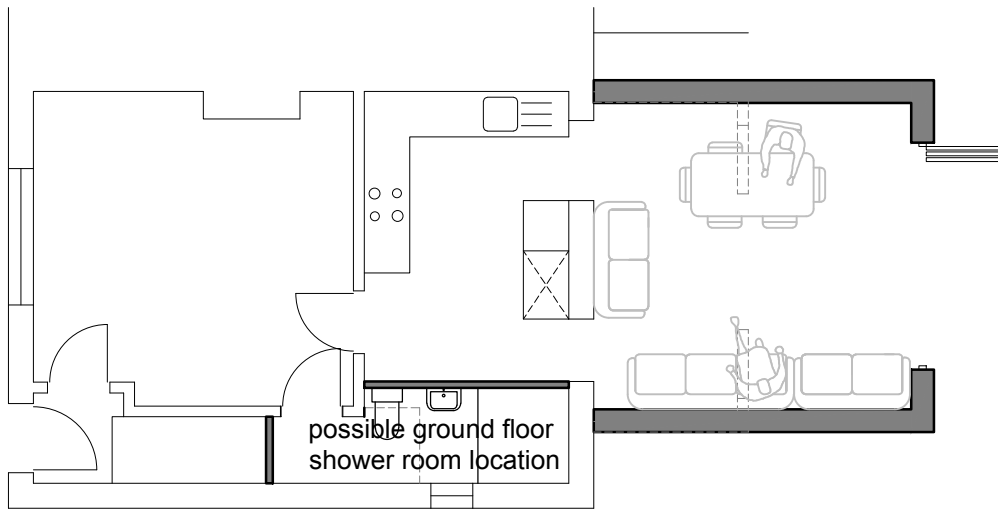

proposed first floor level plan/ roof plan

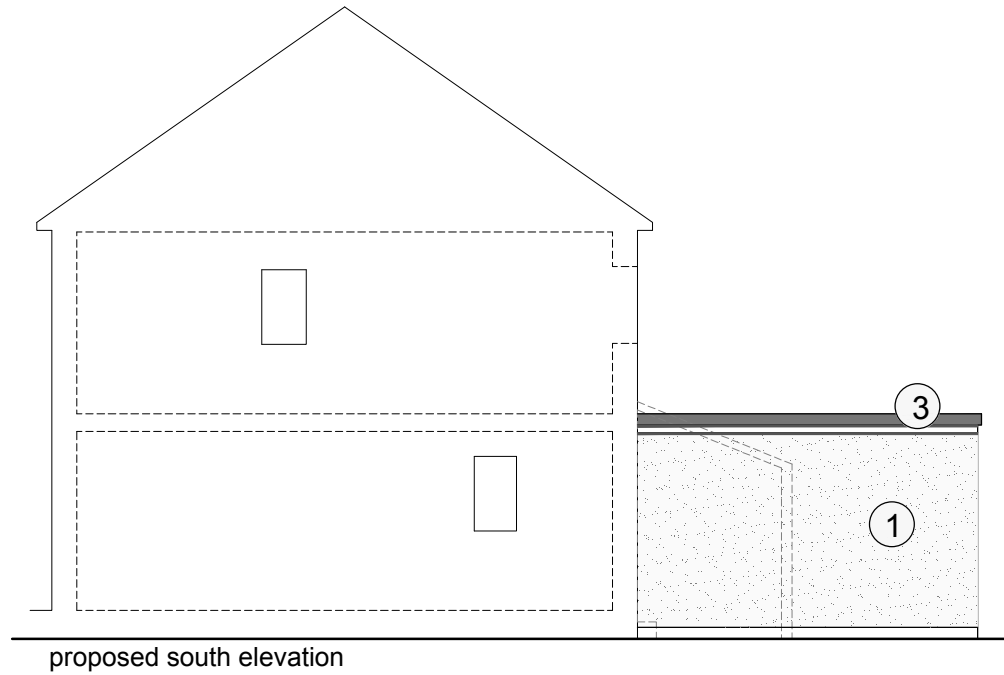


proposed ground floor plan

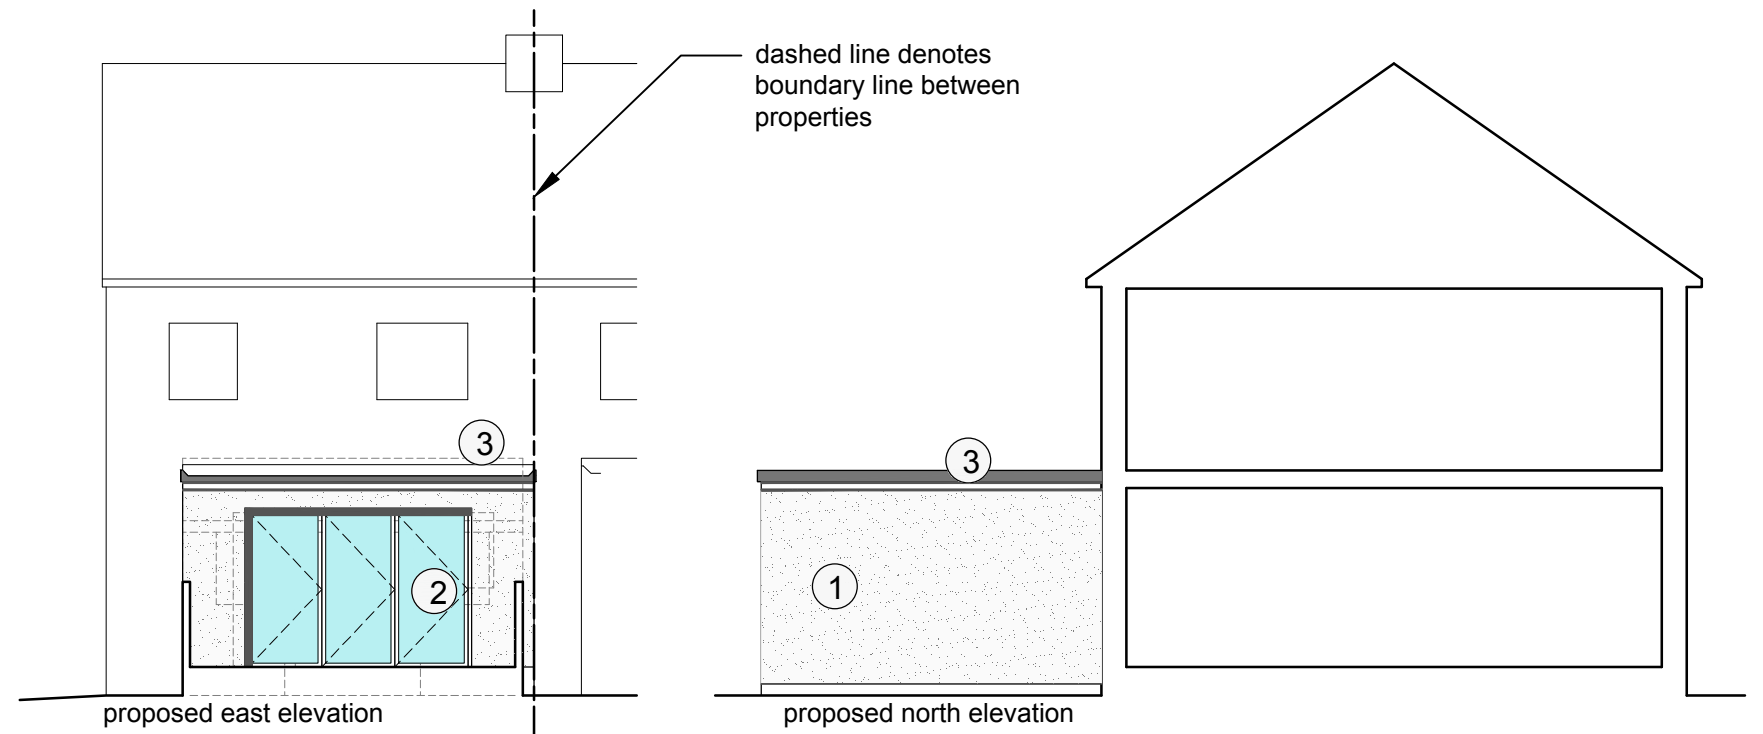

① render finish to match existing

② double glazed sliding doors

③ flat roof membrane

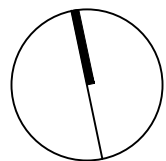


work in progress

this drawing is not for construction
this drawing is the property of:
dwell design
cherry tree farm,
liberty road,
newtown,
fareham,
po17 6ld

revisions
a/24.08.2016/height revised; kitchen wall kept on plan
b/24.08.2016/updated for issue

scale bars

1:100

 

scale
1:100 @ A3

job name
18 sandy brow

date
august 16

job number
16039

drawing number
(sk)04

drawing name
proposed plans and elevations

status
sketch

revision
b

dwell design
ltd