



EXISTING FRONT ELEVATION
SCALE 1:100

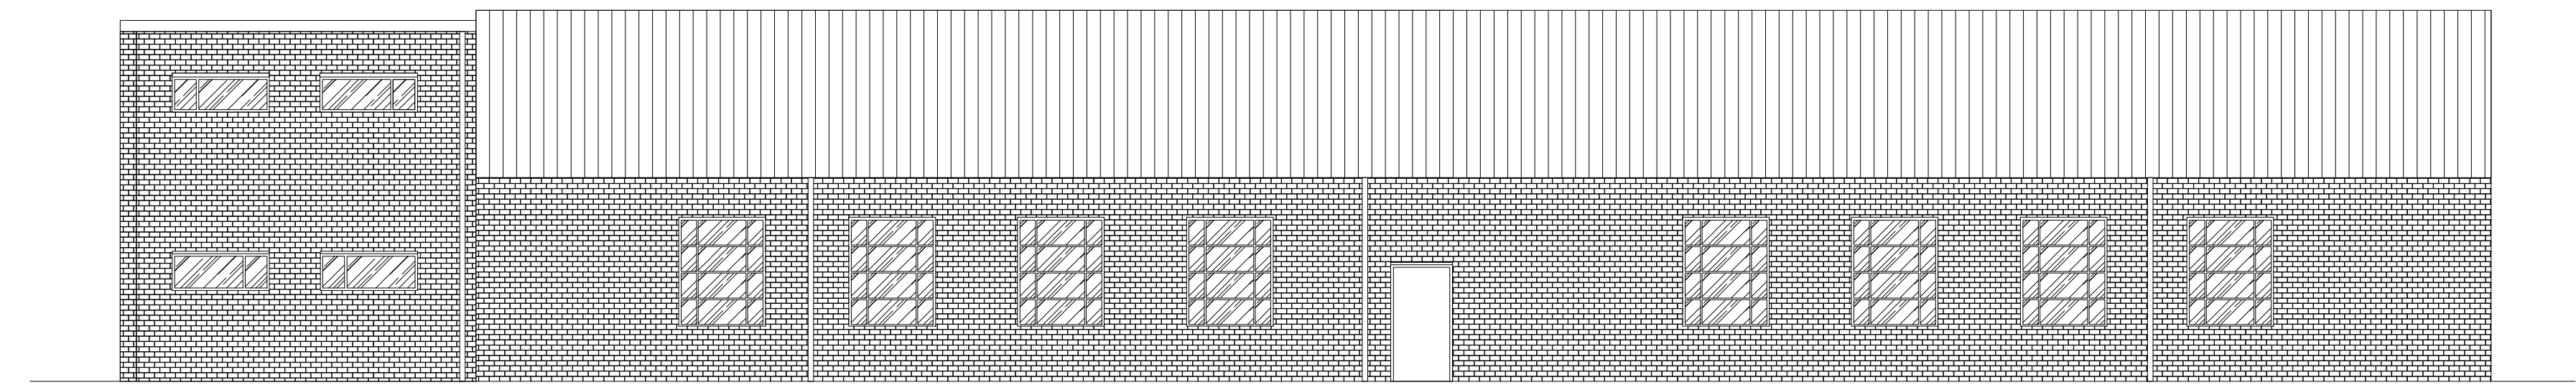


EXISTING REAR ELEVATION
SCALE 1:100



EXISTING SIDE ELEVATION A-A
SCALE 1:100

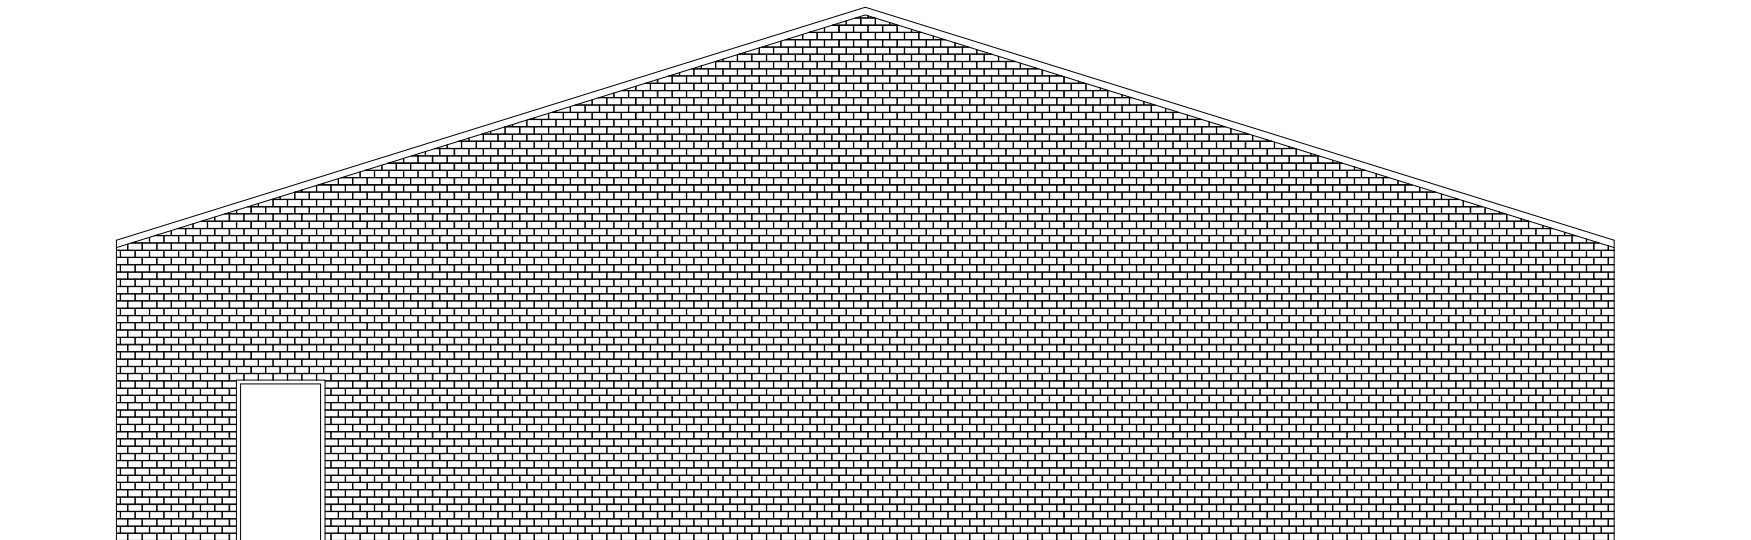

EXISTING SIDE ELEVATION B-B
SCALE 1:100

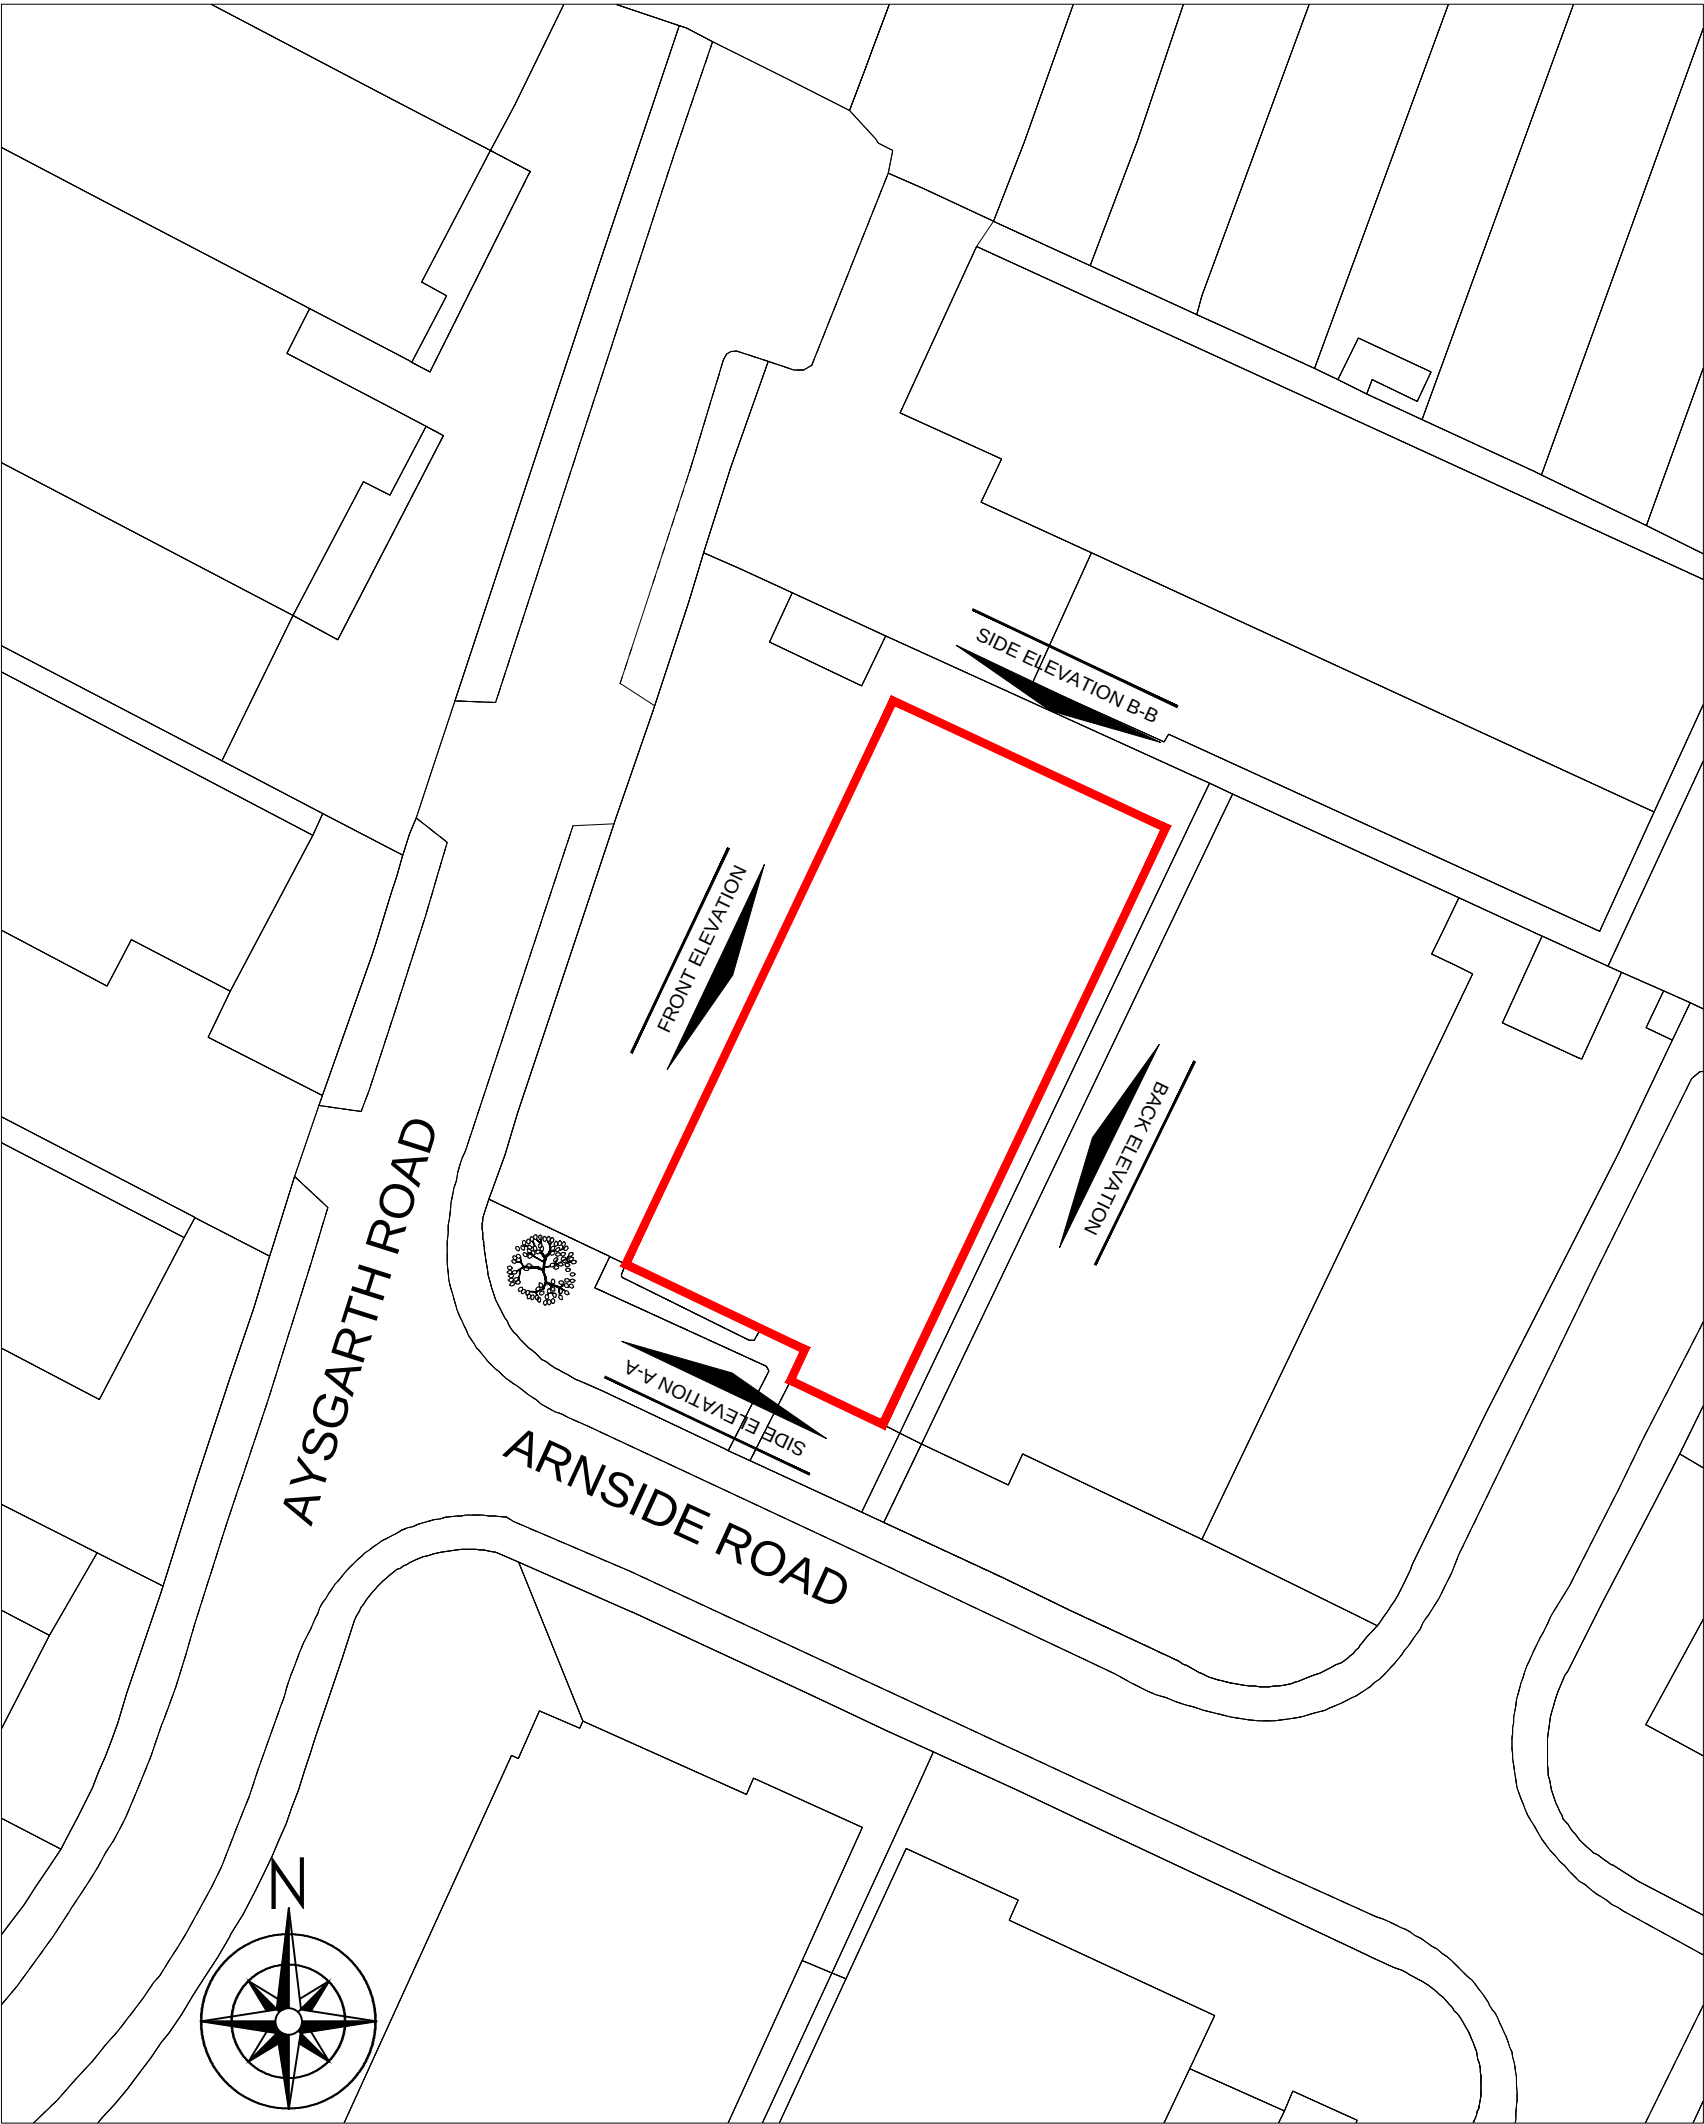

LOCATION PLAN
SCALE 1:500

REVISIONS	DATE	INIT
-----------	------	------

Issued for
PLANNING

Drawing project
**7 ARNSIDE ROAD,
WATERLOOVILLE**

Drawing title
**FOR PLANNING
EXISTING ELEVATIONS**

Client
SCREWFIX

Drawn by TM	Checked by EF	Scale 1:100@A1	Date 09.02.2016
-----------------------	-------------------------	--------------------------	---------------------------

Drawing number
1485 - 103 - 03



Company Registration No. 3676965. VAT Registration No. 723652246.
Registered in England & Wales. Copyright of this drawing is reserved
by Resolution Interiors. The drawing is issued on the condition that it is
not copied, reproduced or disclosed to a third party without consent.

Luton 2000 Business Park, Yeovil,
Somerset, BA22 8QJ
Call +44 1935 422700
Fax +44 1935 422704
Email - design@resolutioninteriors.com
Website - www.resolutioninteriors.com