


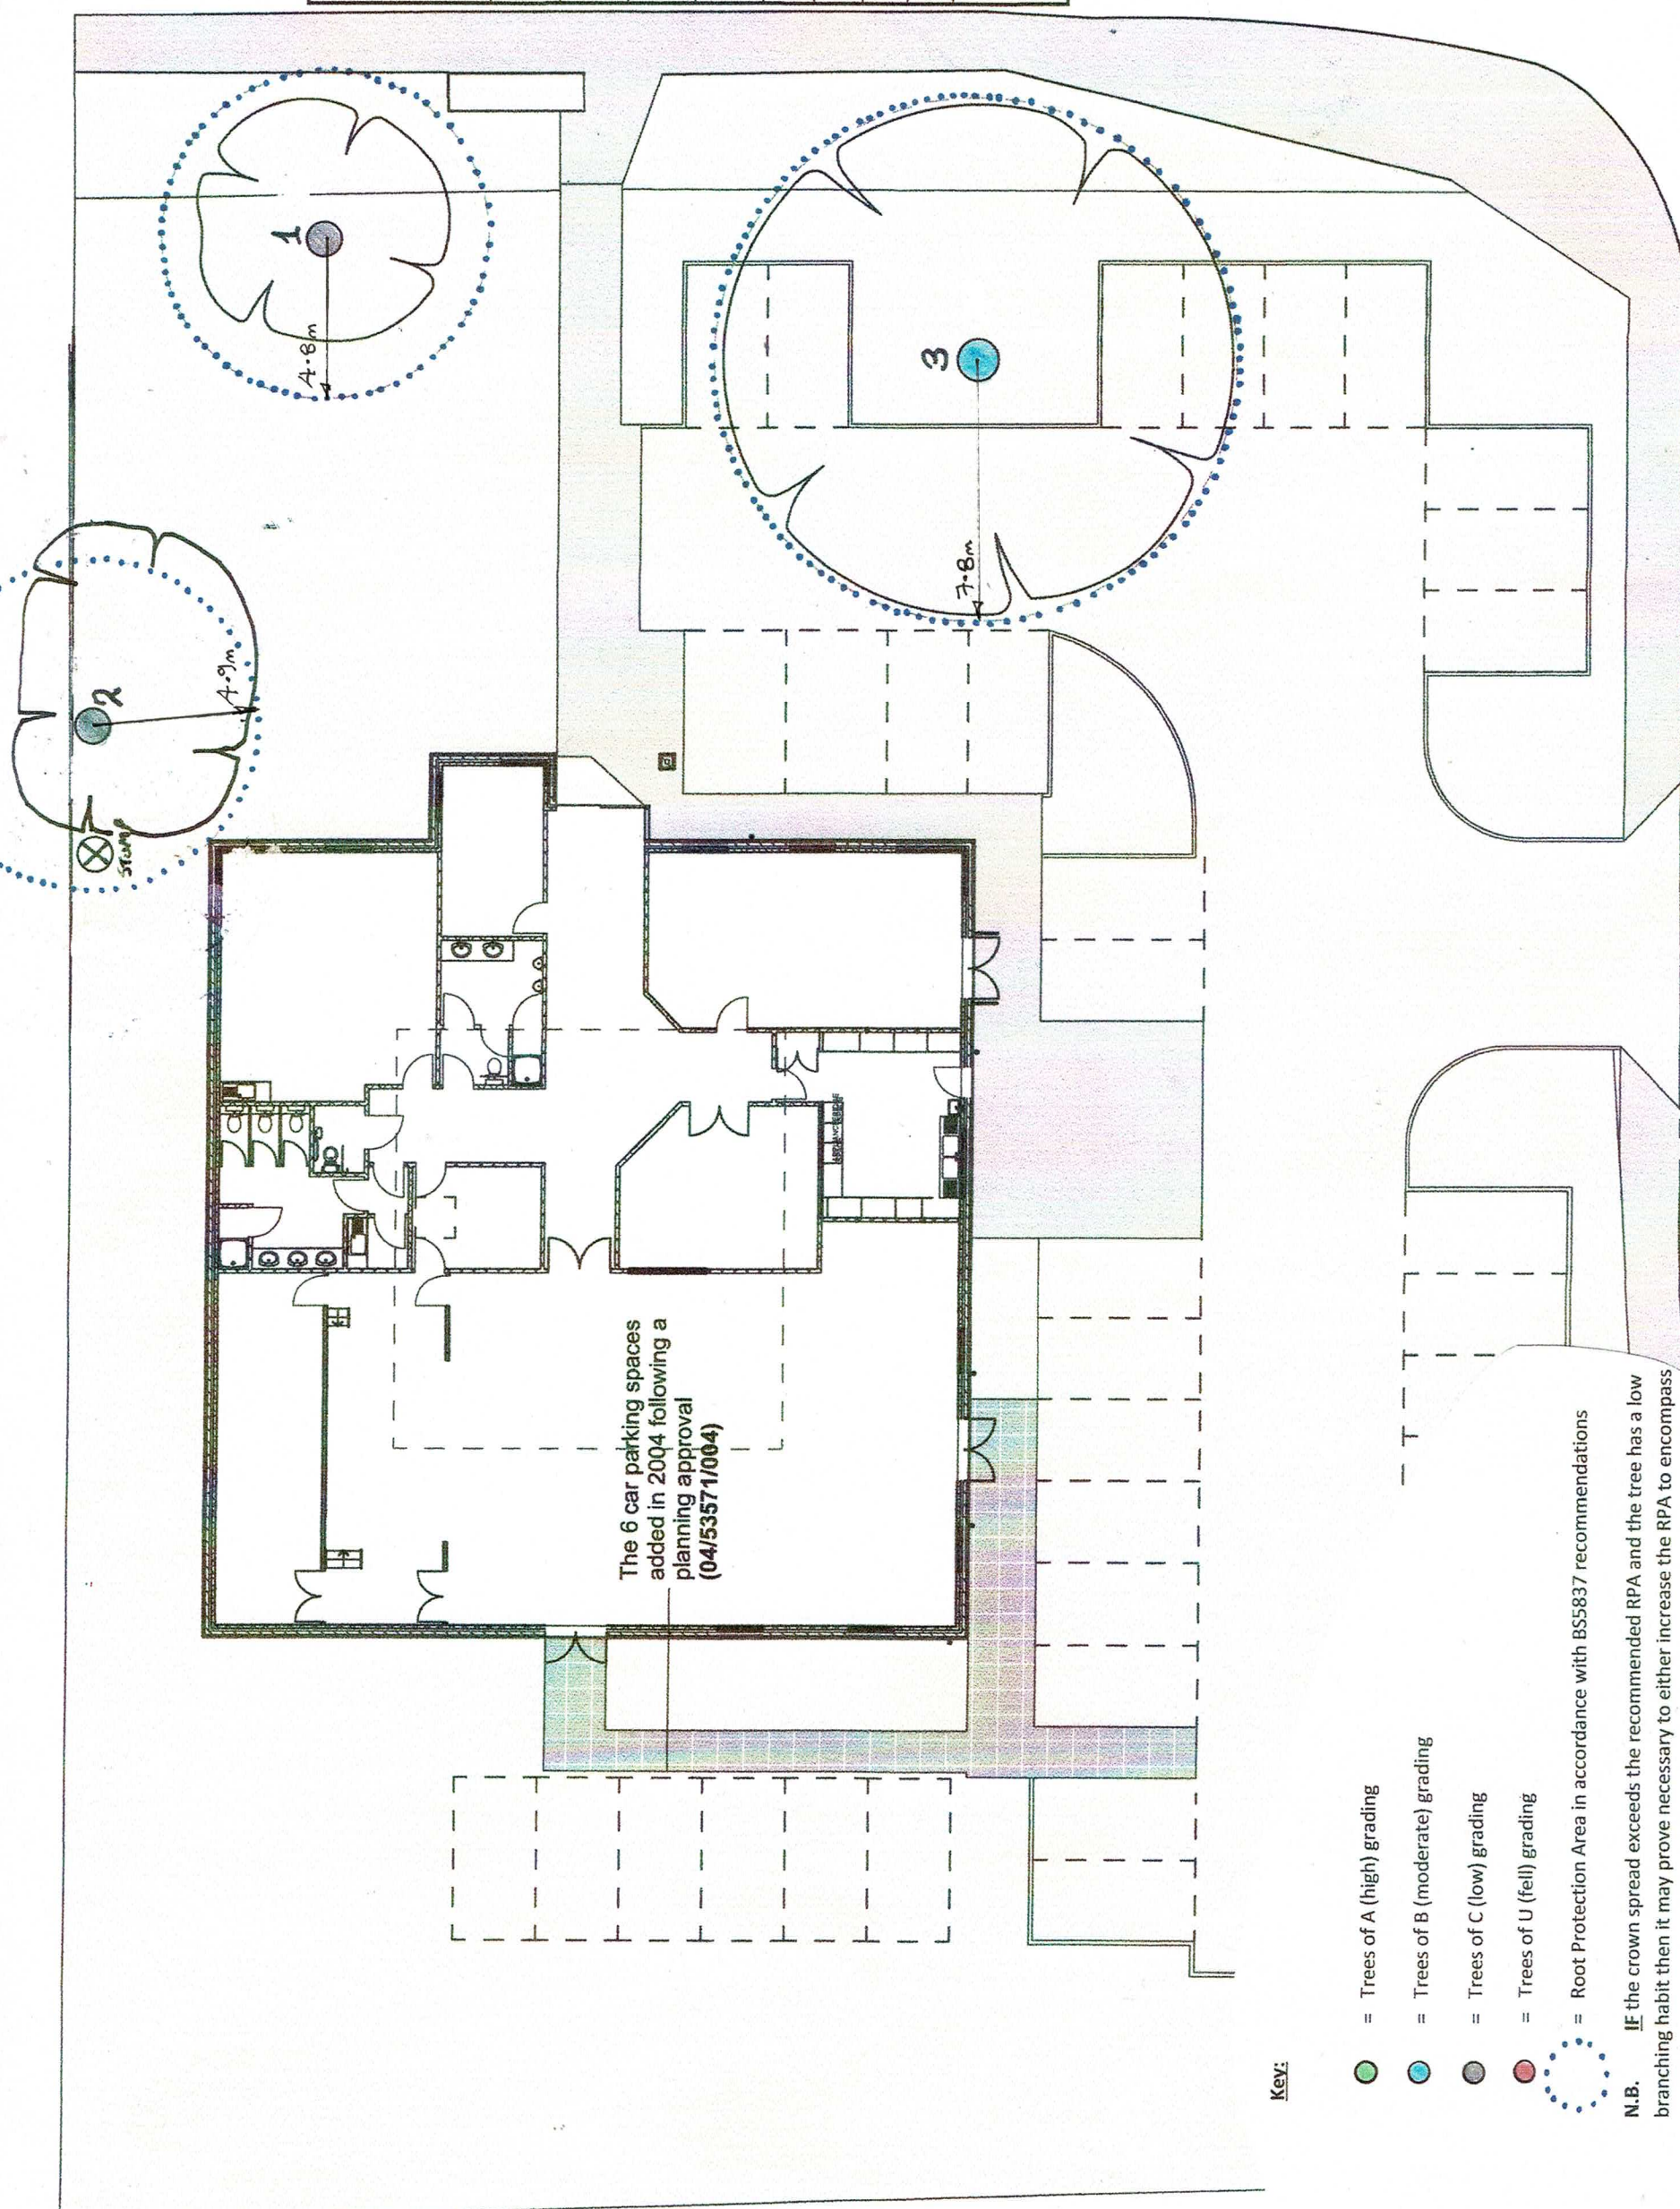

Key:

- = Trees of A (high) grading
- = Trees of B (moderate) grading
- = Trees of C (low) grading
- = Trees of U (fell) grading
- = Root Protection Area in accordance with BS5837 recommendations

N.B. IF the crown spread exceeds the recommended RPA and the tree has a low branching habit then it may prove necessary to either increase the RPA to encompass the full crown or undertake facilitation pruning works.

 Bernie Harverson arboricultural consultant	
project	Bedhampton Community Centre Havant
client	Caroline Setford
title	Tree Constraints Plan
dwg	BJH 01/02
scale	1:200 @ A3
date	May 2021
job	1181
drawn by	bjh
The Granary – White Chimney Row – Westbourne PO10 8RS 07875 520881 bernieharverson@gmail.com	

BRUNSWICK GARDENS

EXISTING SITE PLAN @ 1:200

ISSUED TO FOR PRE-PLANNING APPLICATION
Trees retained to be removed to be removed

revisions & notes: 24.08.2020 A 12.05.2021 NC

Project: **Bedhampton Social Hall**
21 Bedhampton Rd, Havant
PO9 3ES

Drawing name: Existing Site Plan

Scale: 1:200 @ A3
Date: AUG 2020
Drawn: NC

pwparchitects

61 South Street, Havant, Hampshire PO1 1BZ
T: 023 9248 1152
E: info@pwp-architects.com
W: www.pwp-architects.com

Project No. **5365** Drawing No. **1102** rev **A**

100mm @ A3

Note: All dimensions to be checked on site by the contractor before fabrication and erection. Figures dimensions to be taken in accordance to scaled dimensions. This drawing is the copyright of the architect and must not be reproduced or used without their express consent, except for the purposes of a planning application. Electronic issue of this drawing to be confirmed by paper hard copy only.