



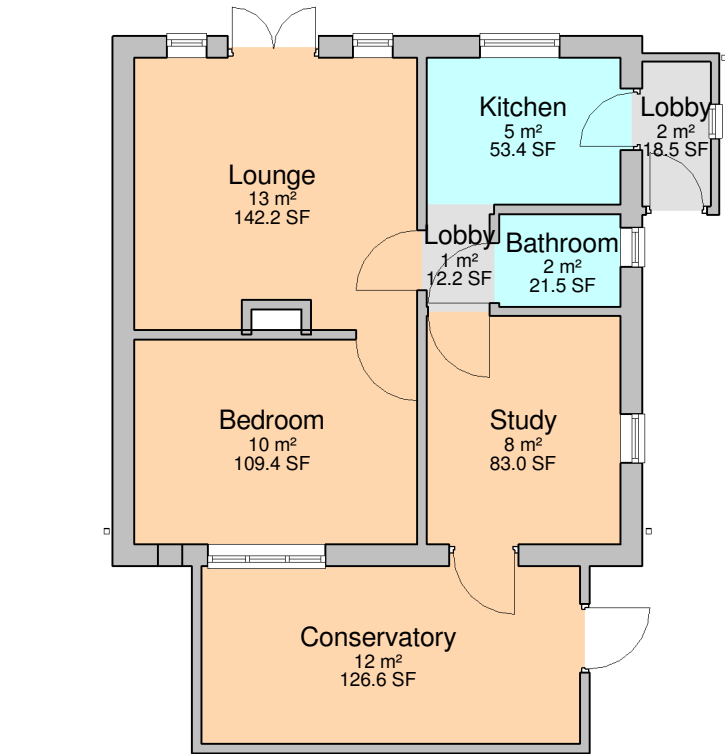

1 Level 0 - Existing
1 : 100



2 Level 0 - Proposed
1 : 100

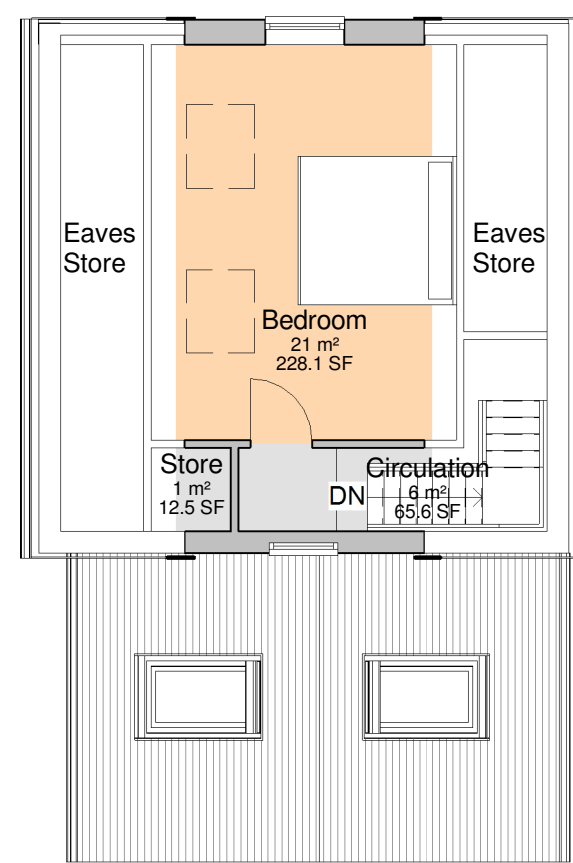

3 Level 1 - Proposed
1 : 100



Existing Rear Elevation



Existing Front Elevation

notes

Permission is granted to scale from this drawing for the purposes of Local Authority Planning Approval only. Please verify that the information is correctly printed to scale by checking the control bar below.


0mm 20 40 60 80 100

In all other circumstances DO NOT scale from this drawing, please contact this office for any additional information required. Contractors, Sub Contractors and Suppliers are to check all relevant dimensions and levels of site and building before commencing any shop drawings or building work.

This drawing is the copyright of CONCEPT 55 ©

This drawing must be read in conjunction with related CONCEPT 55 drawings as scheduled in the Drawing Register. This drawing must also be read in conjunction with the following consultants, specialists & sub - contractors drawings :


drawing number consultant name revision

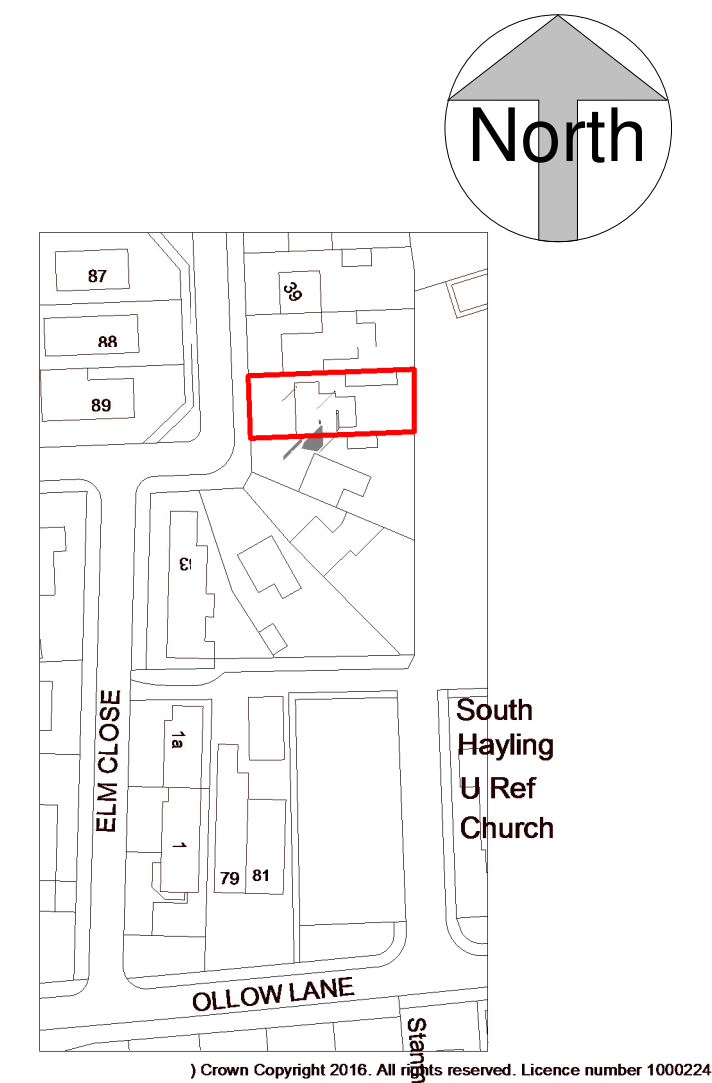


4 Location Plan
1 : 1250

ELM CLOSE

ELM CLOSE

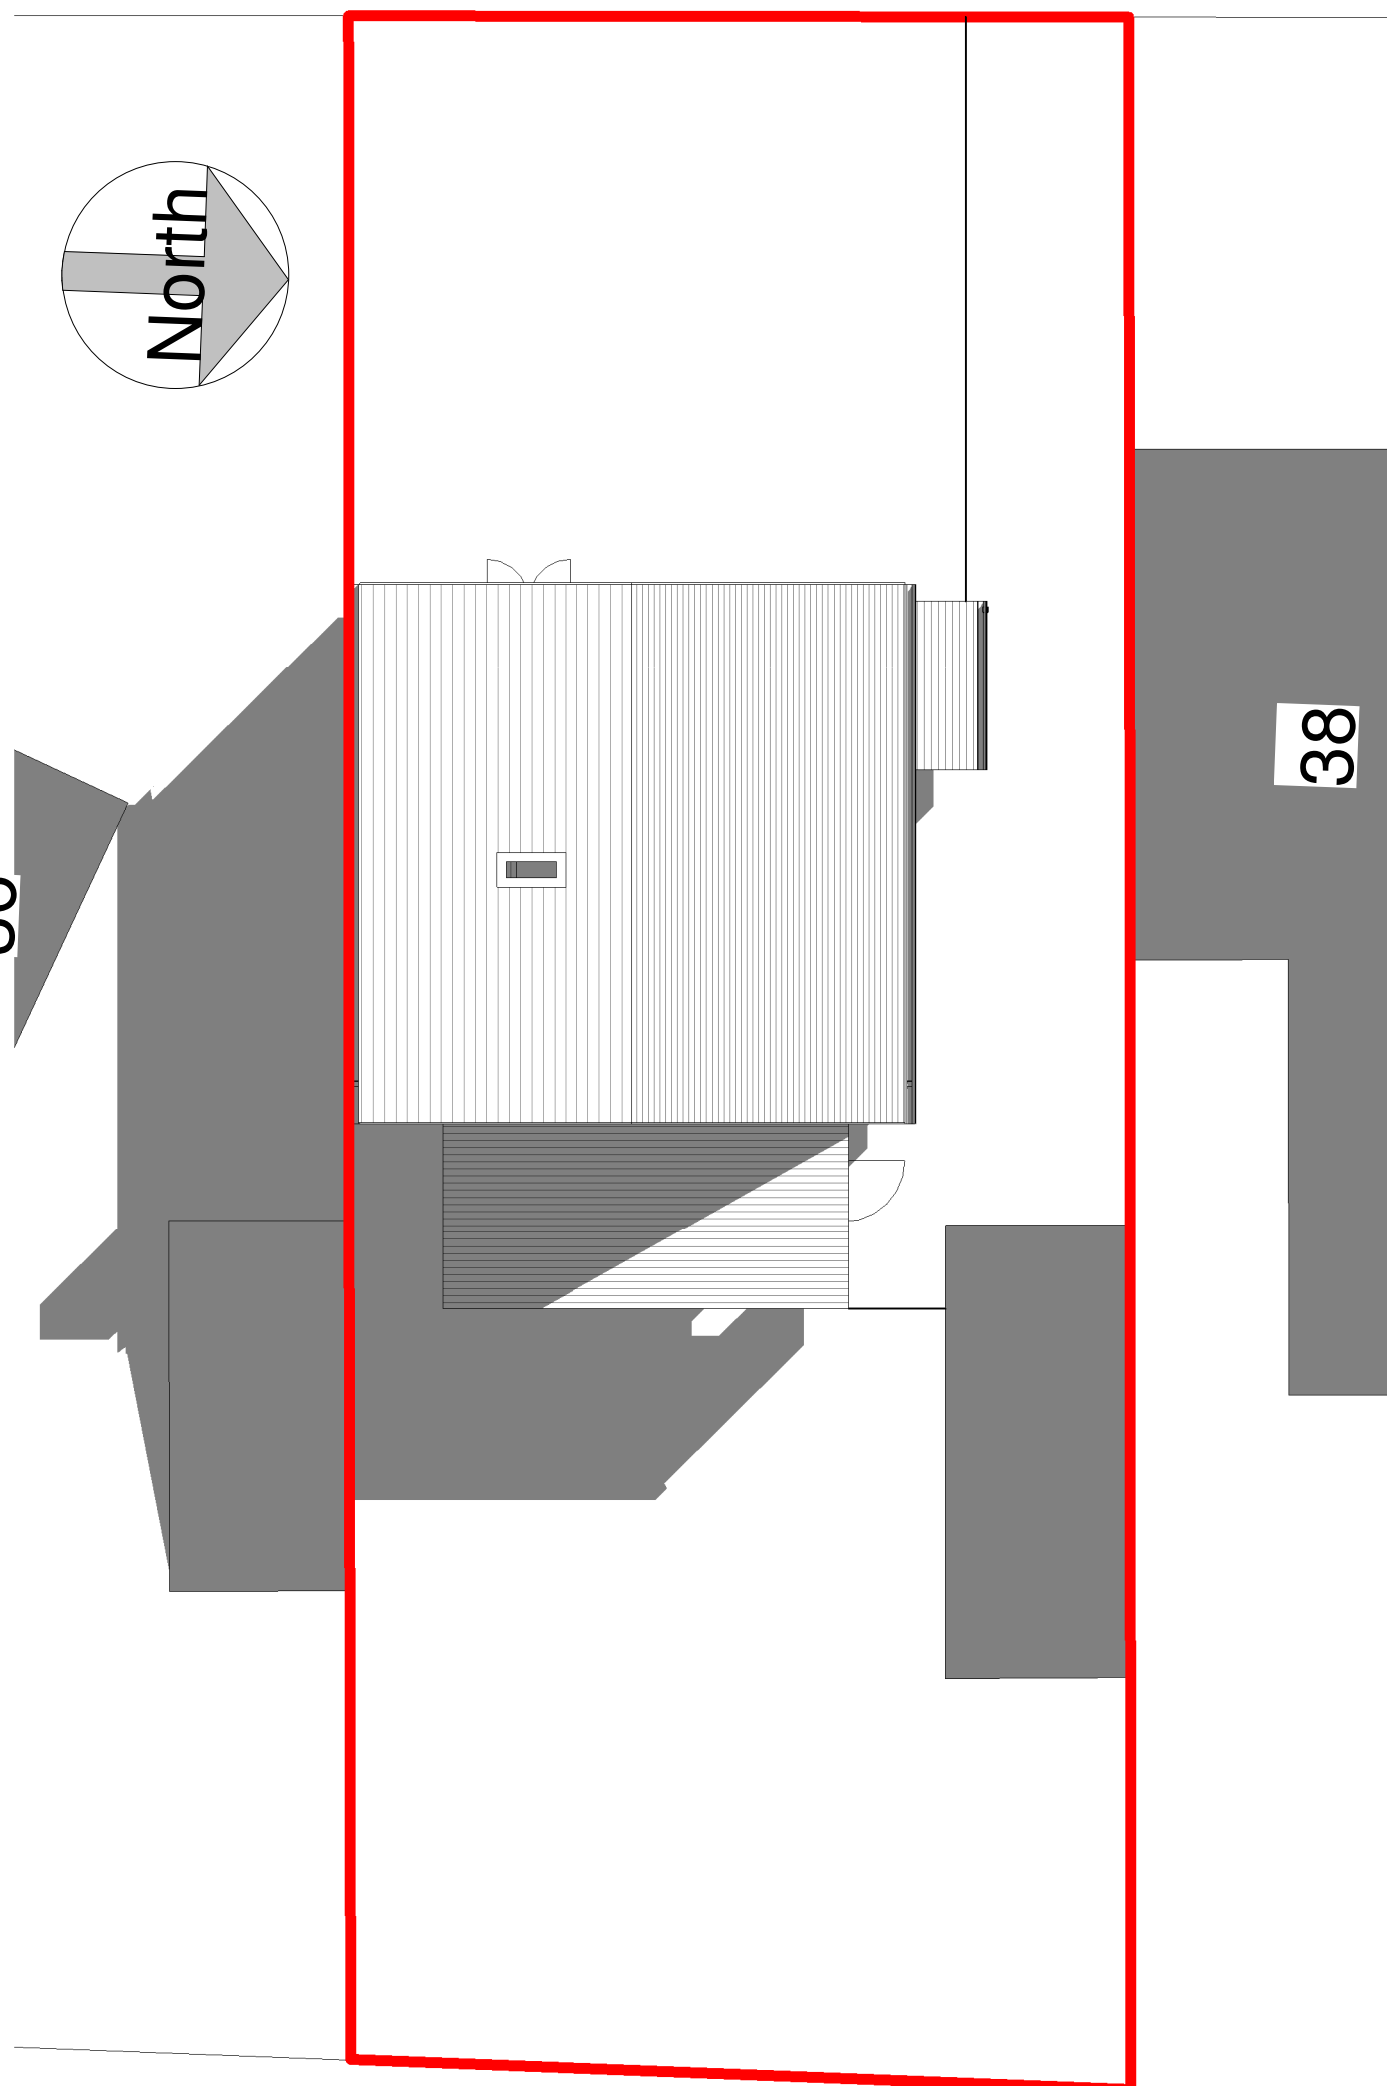


5 Site Plan - Existing
1 : 100

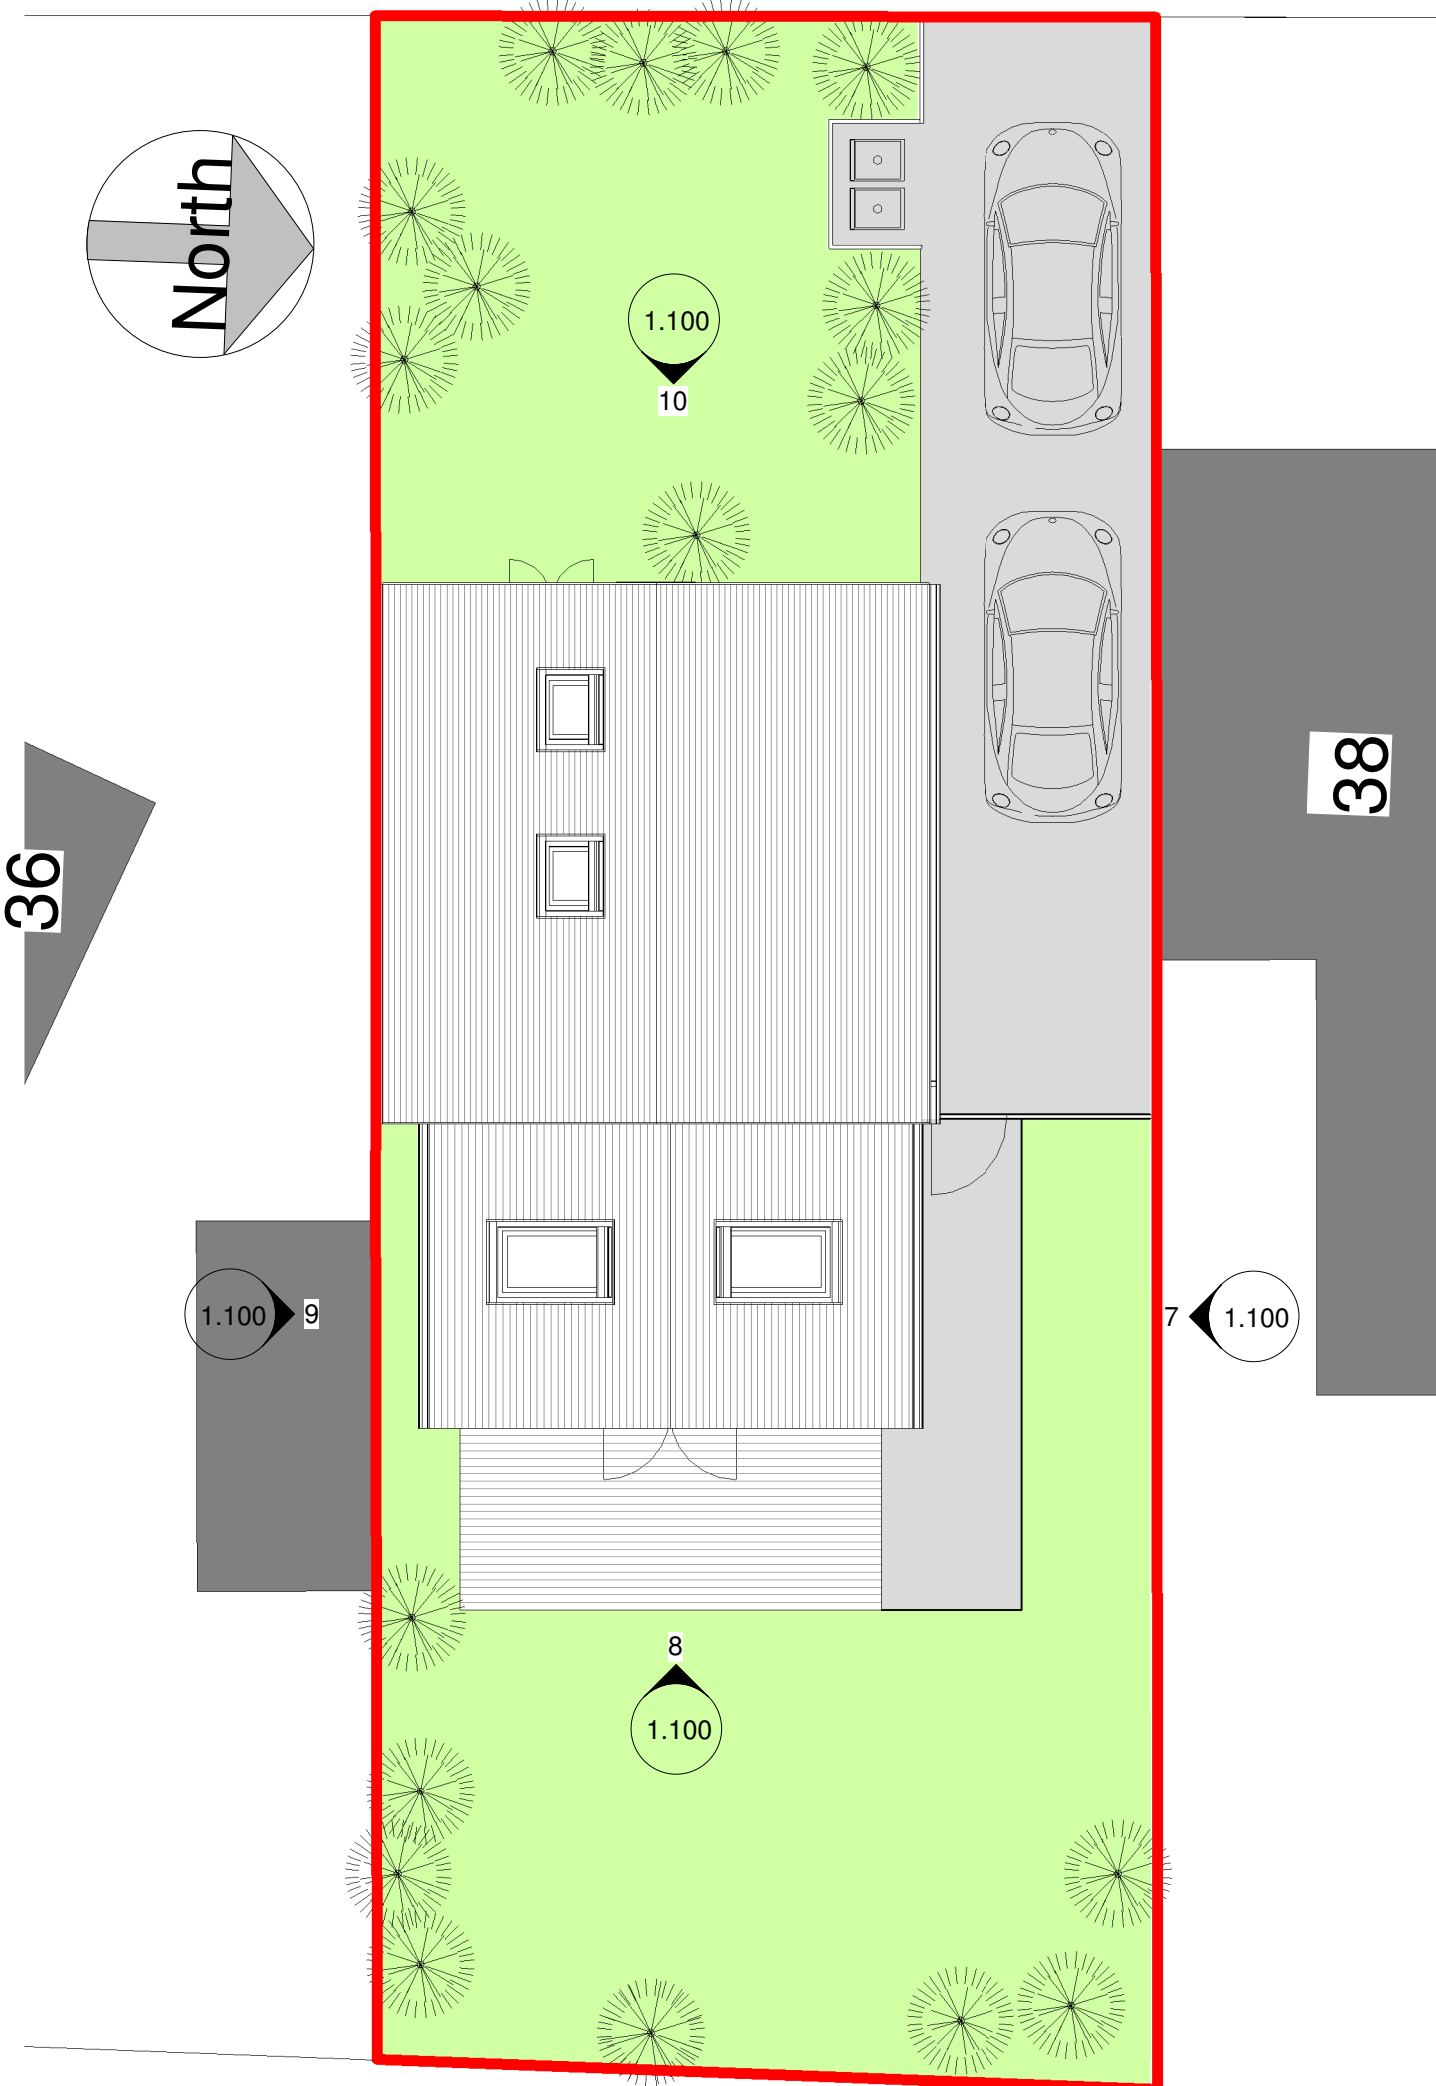


6 Site Plan - Proposed
1 : 100




7 Elevation North - Proposed
1 : 100

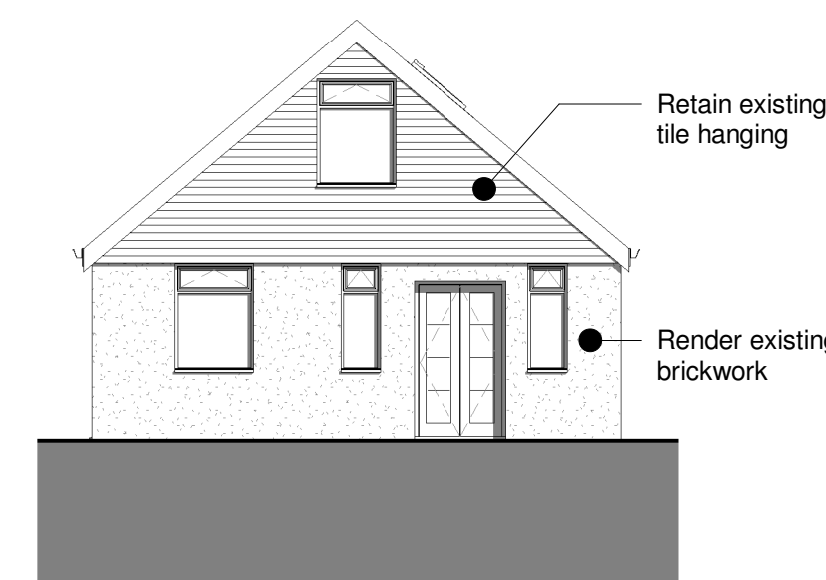

10 Elevation West - Proposed
1 : 100

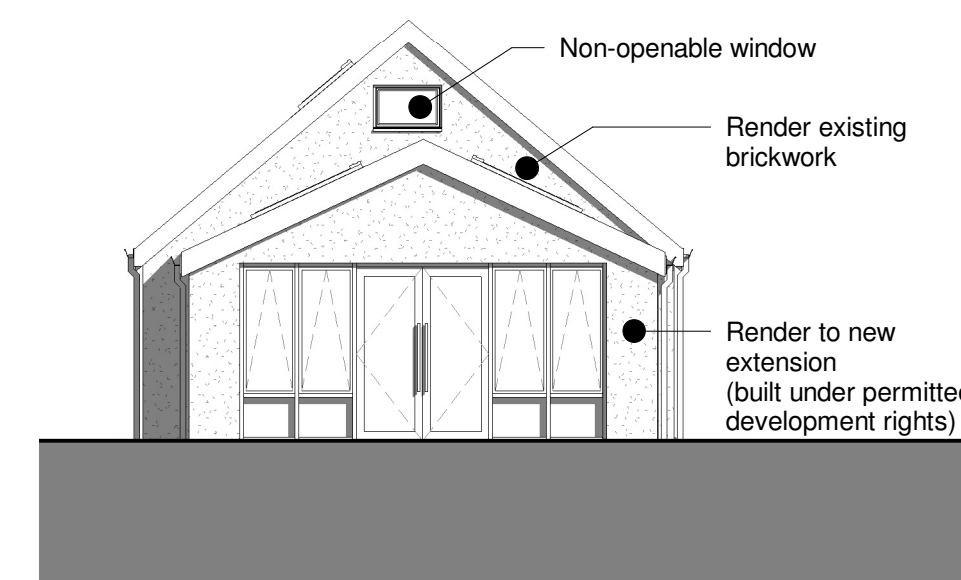

8 Elevation East - Proposed
1 : 100

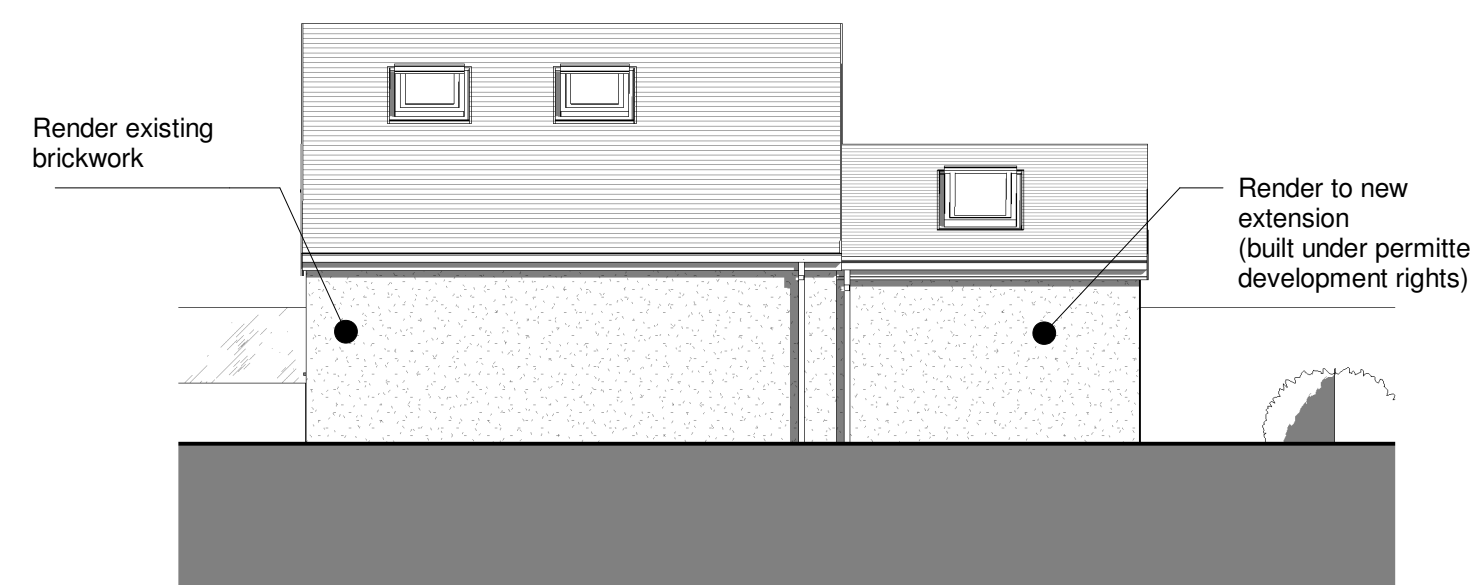

9 Elevation South - Proposed
1 : 100

Rev D2	Issued for Planning Approval	21/09/2016	SC	JC
Rev D1	Issued for Building Control Approval	25/07/2016	SC	JC
Rev P4	Elevations added	12/07/2016	SC	JC
Rev P3	Design Options - Extension	05/07/2016	SC	JC
Rev P2	Design Options - Extension	30/06/2016	SC	JC
Rev P1	Issued for Client Comments	13/06/2016	SC	JC
revisions		date	author	author

Concept 55
Architectural Consultancy

55 Cedar Grove
Portsmouth
PO3 6HH

m | 075 2353 0822
e | info@concept-55.co.uk
www.concept-55.co.uk

project
37 Elm Close
Hayling Island
Hampshire
PO11 9AT

drawing
Site Plans
Floor Plans
Elevations
Existing & Proposed

scale: date: author: QA level a: author: QA level b:

As indicated@ A1 06/2016 SC JC

job no: drawing no: rev:

1608 1.100 D2

Revision Codes : P=Preliminary D=Design Stage T=Tender Issue C=Construction