


PROJECT: SIDE EXTENSION AND INTERNAL ALTERATIONS AT 112 LONDON RD, WATERLOOVILLE, PO8 8HE	DRAWING TITLE: PROPOSED FIRST FLOOR PLAN	DRAWING NUMBER: 16.B.08	SCALE : AS SHOWN @ A3	NOTES : 1.
		REVISION: A		

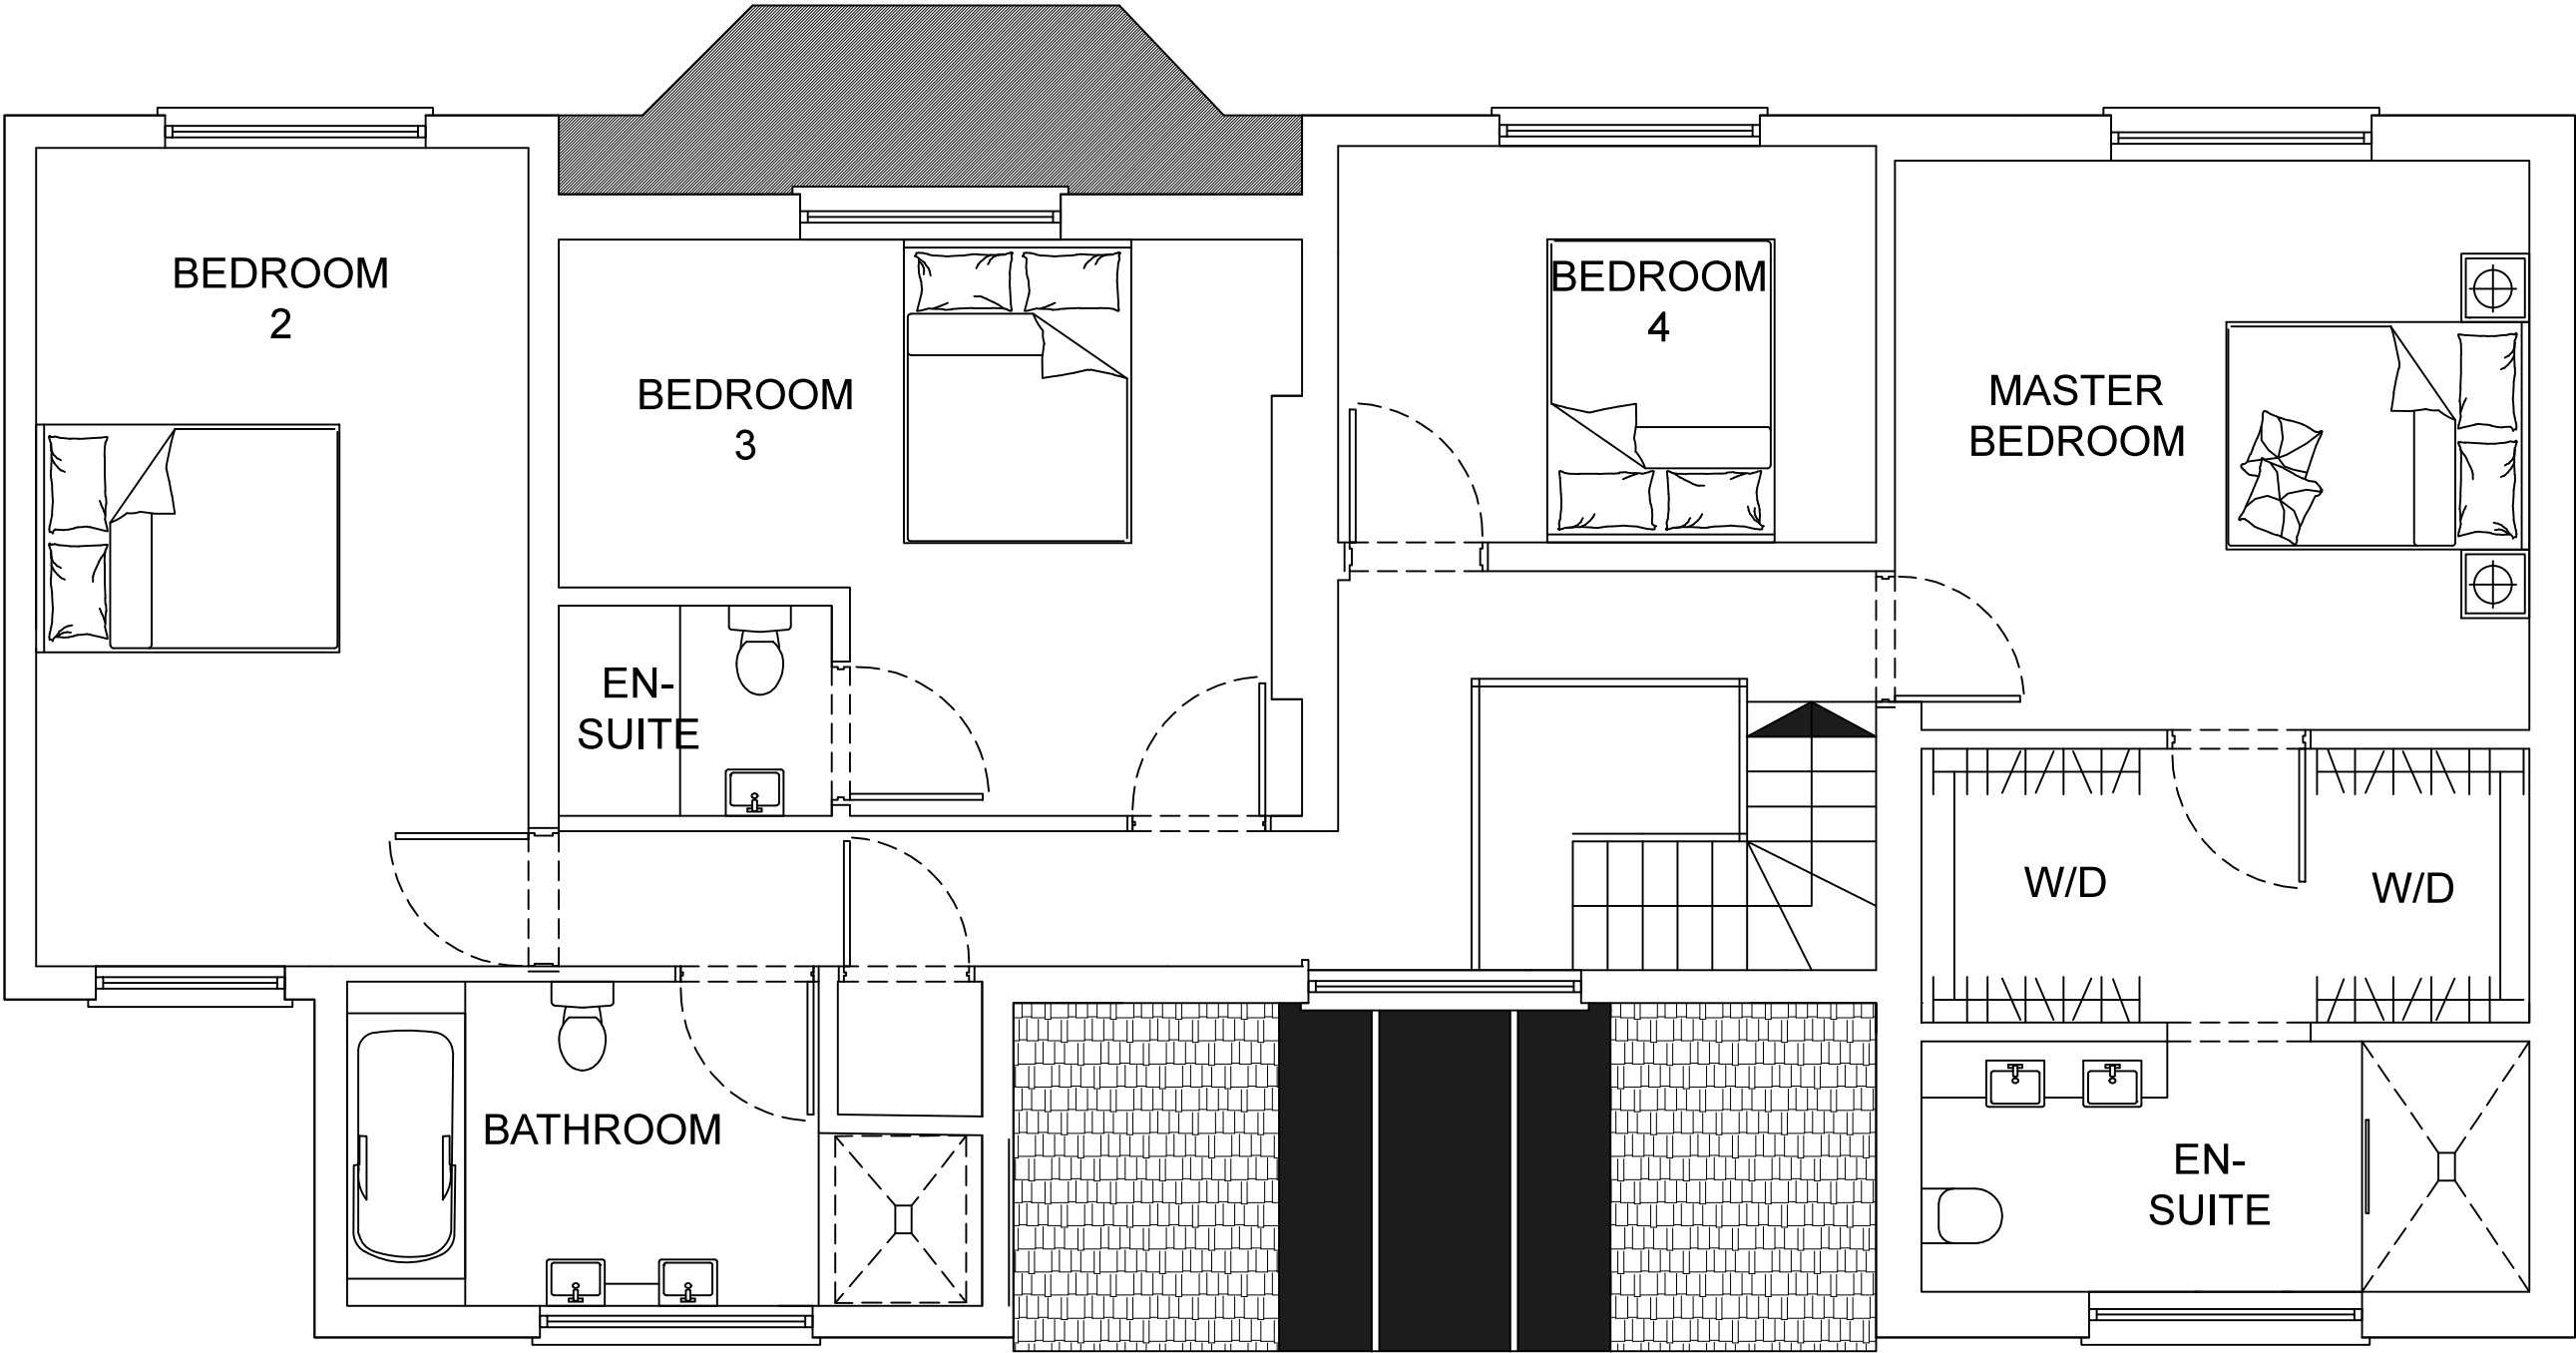

PROPOSED FIRST
FLOOR PLAN | SCALE 1:50