



SITE PLAN
1:1250 OS WL 100046326




FRONT WALL ELEV.
Scale 1:100




SITE PLAN
Scale 1:500

23


2623

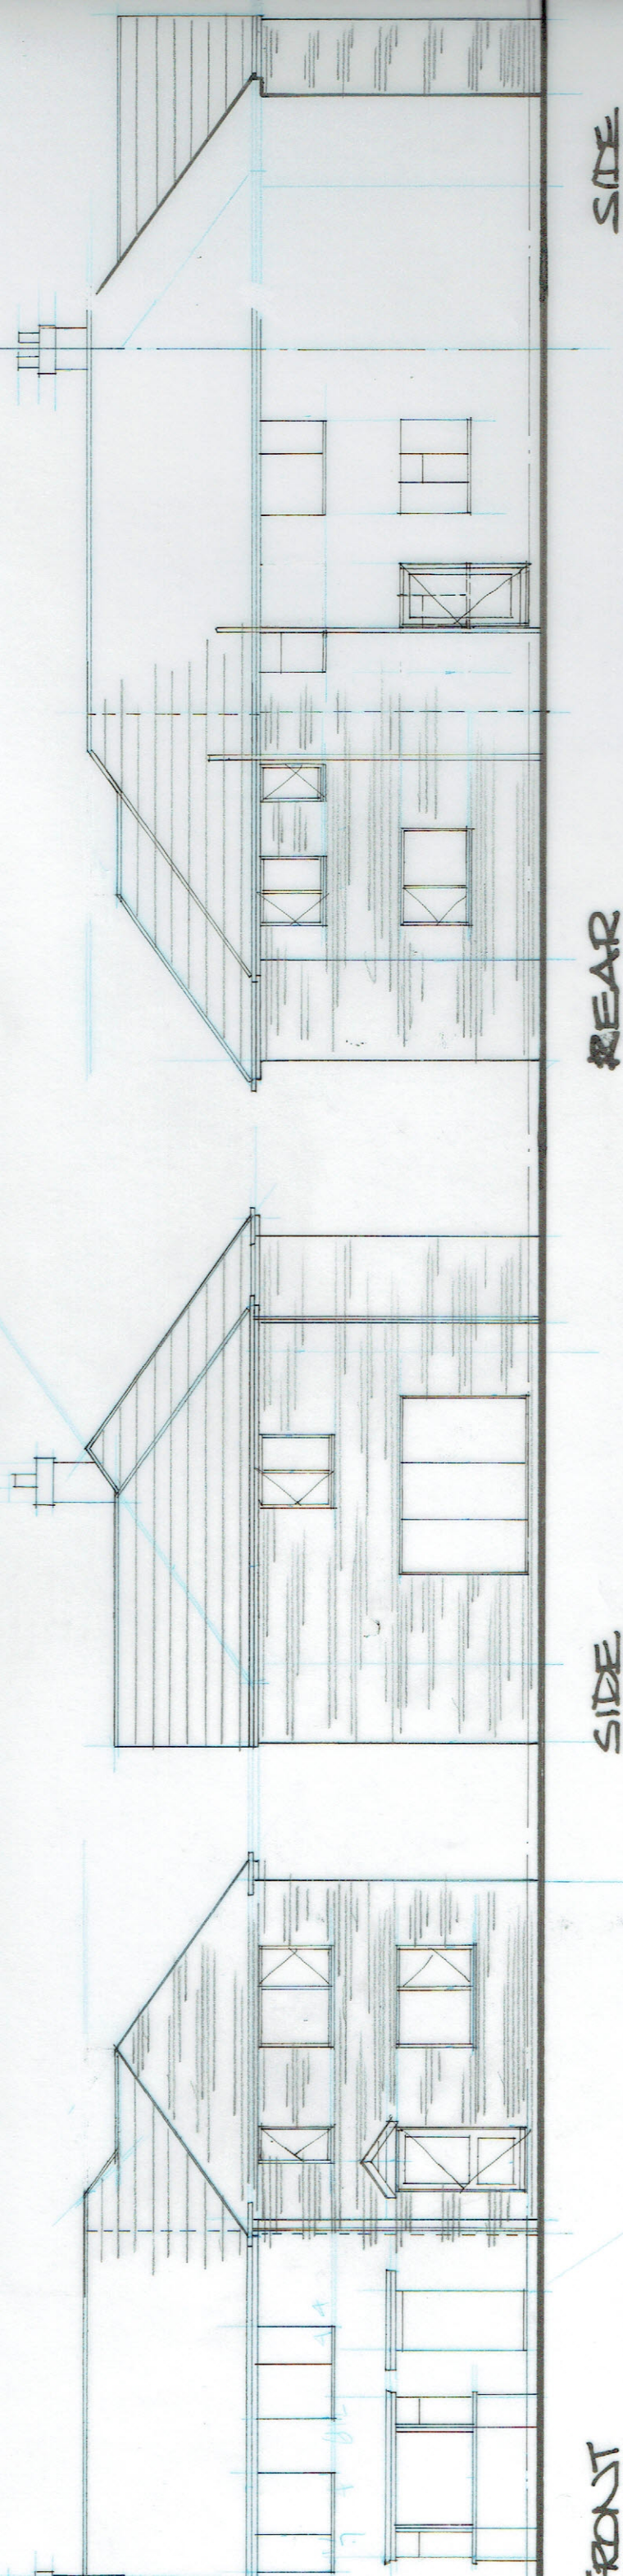

5 2 1/2 9 6 1/2

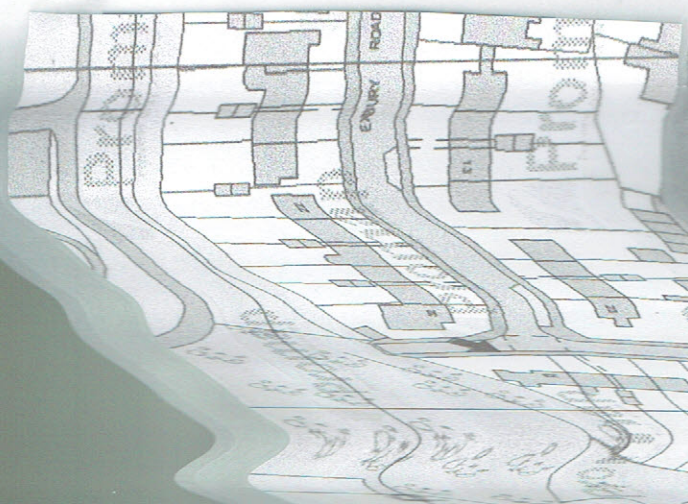



100' 0" 100' 0" 100' 0" 100' 0"

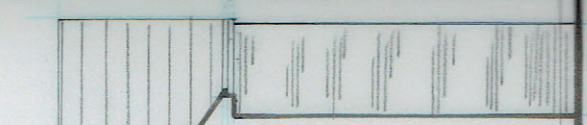

30' 0"

30' 0" 32

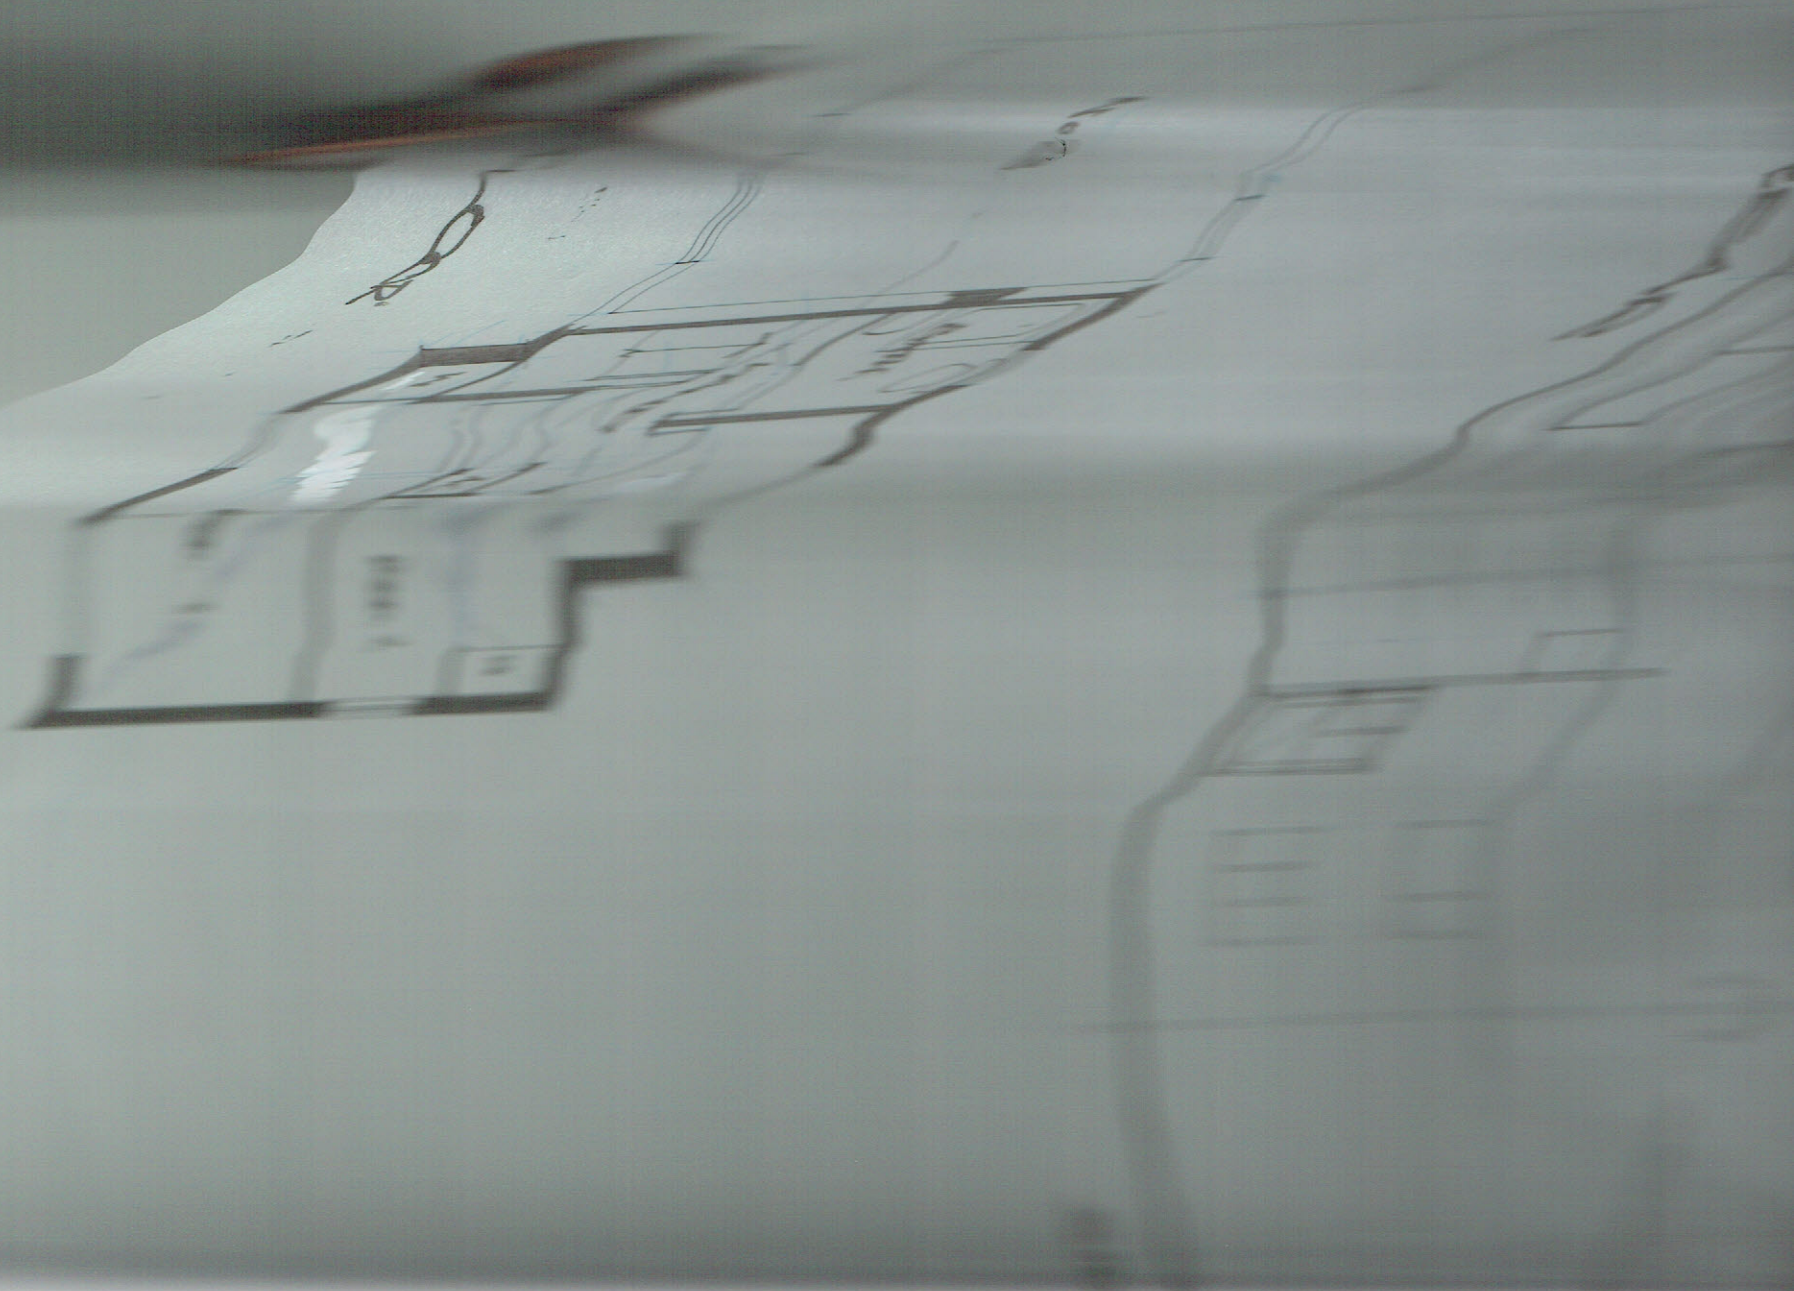

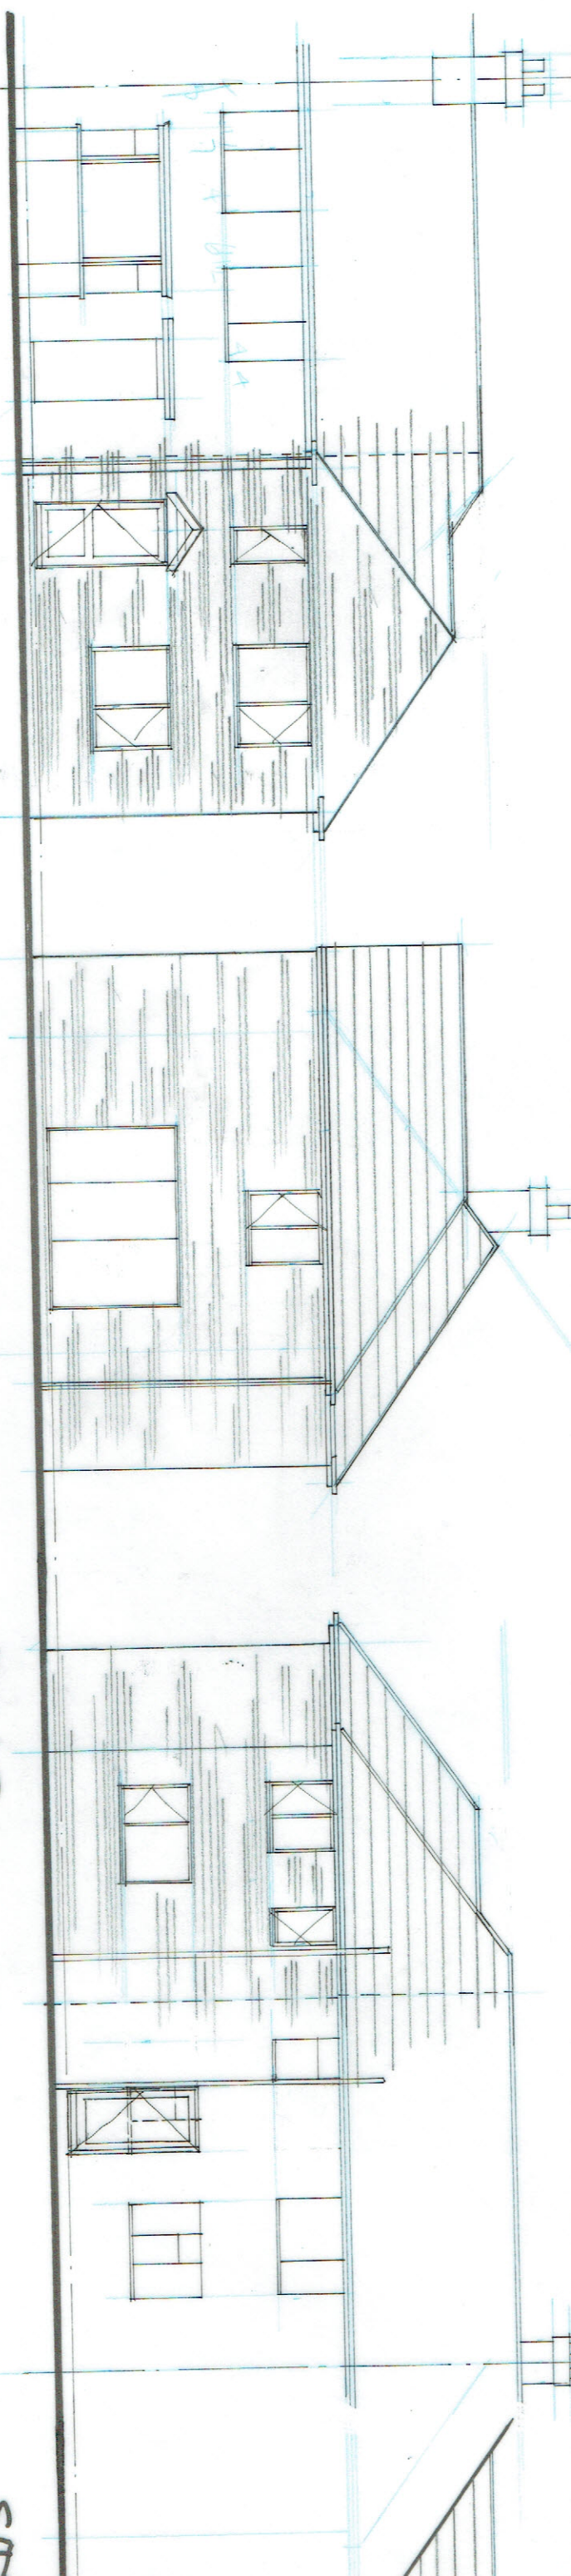


FRONT


SIDE

REAR

SIDE

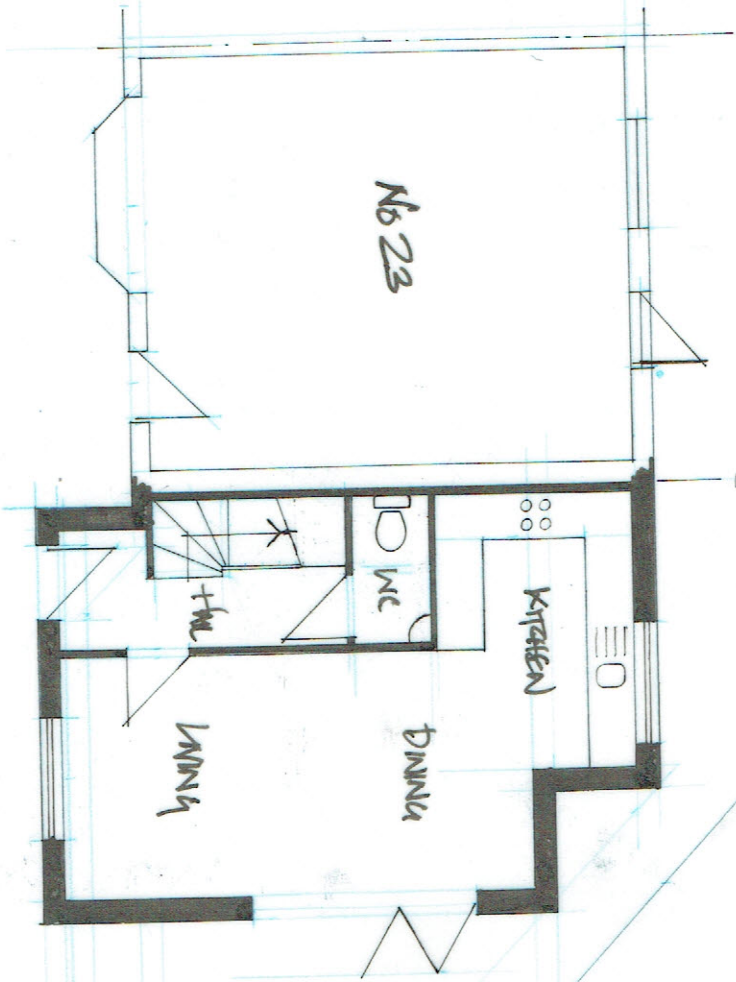

GROUND FLOOR

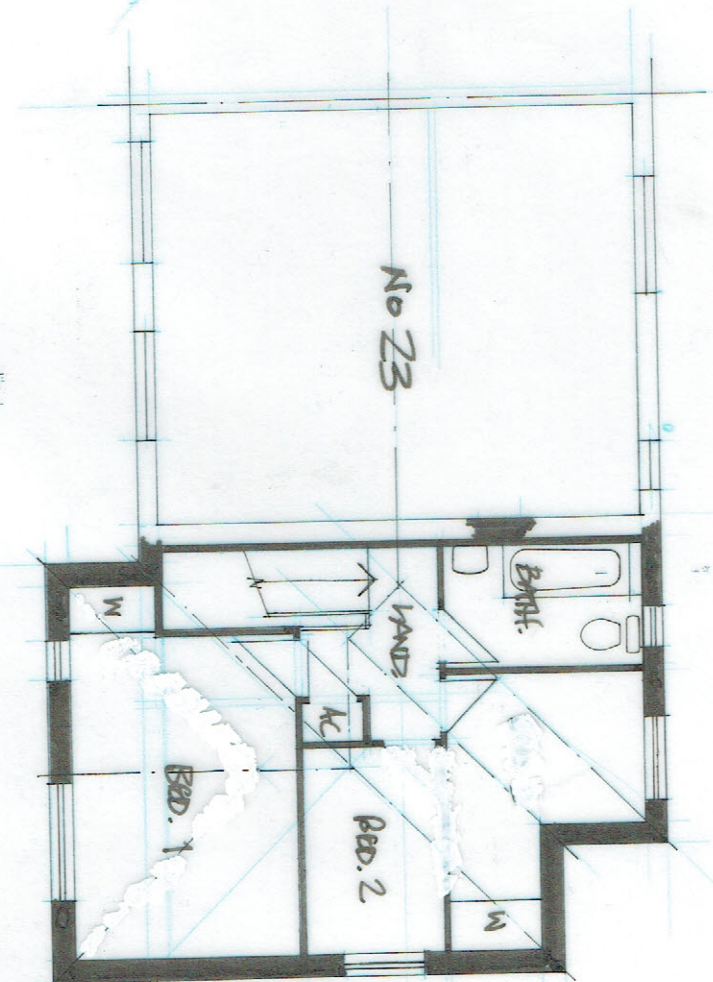

FIRST FLOOR