




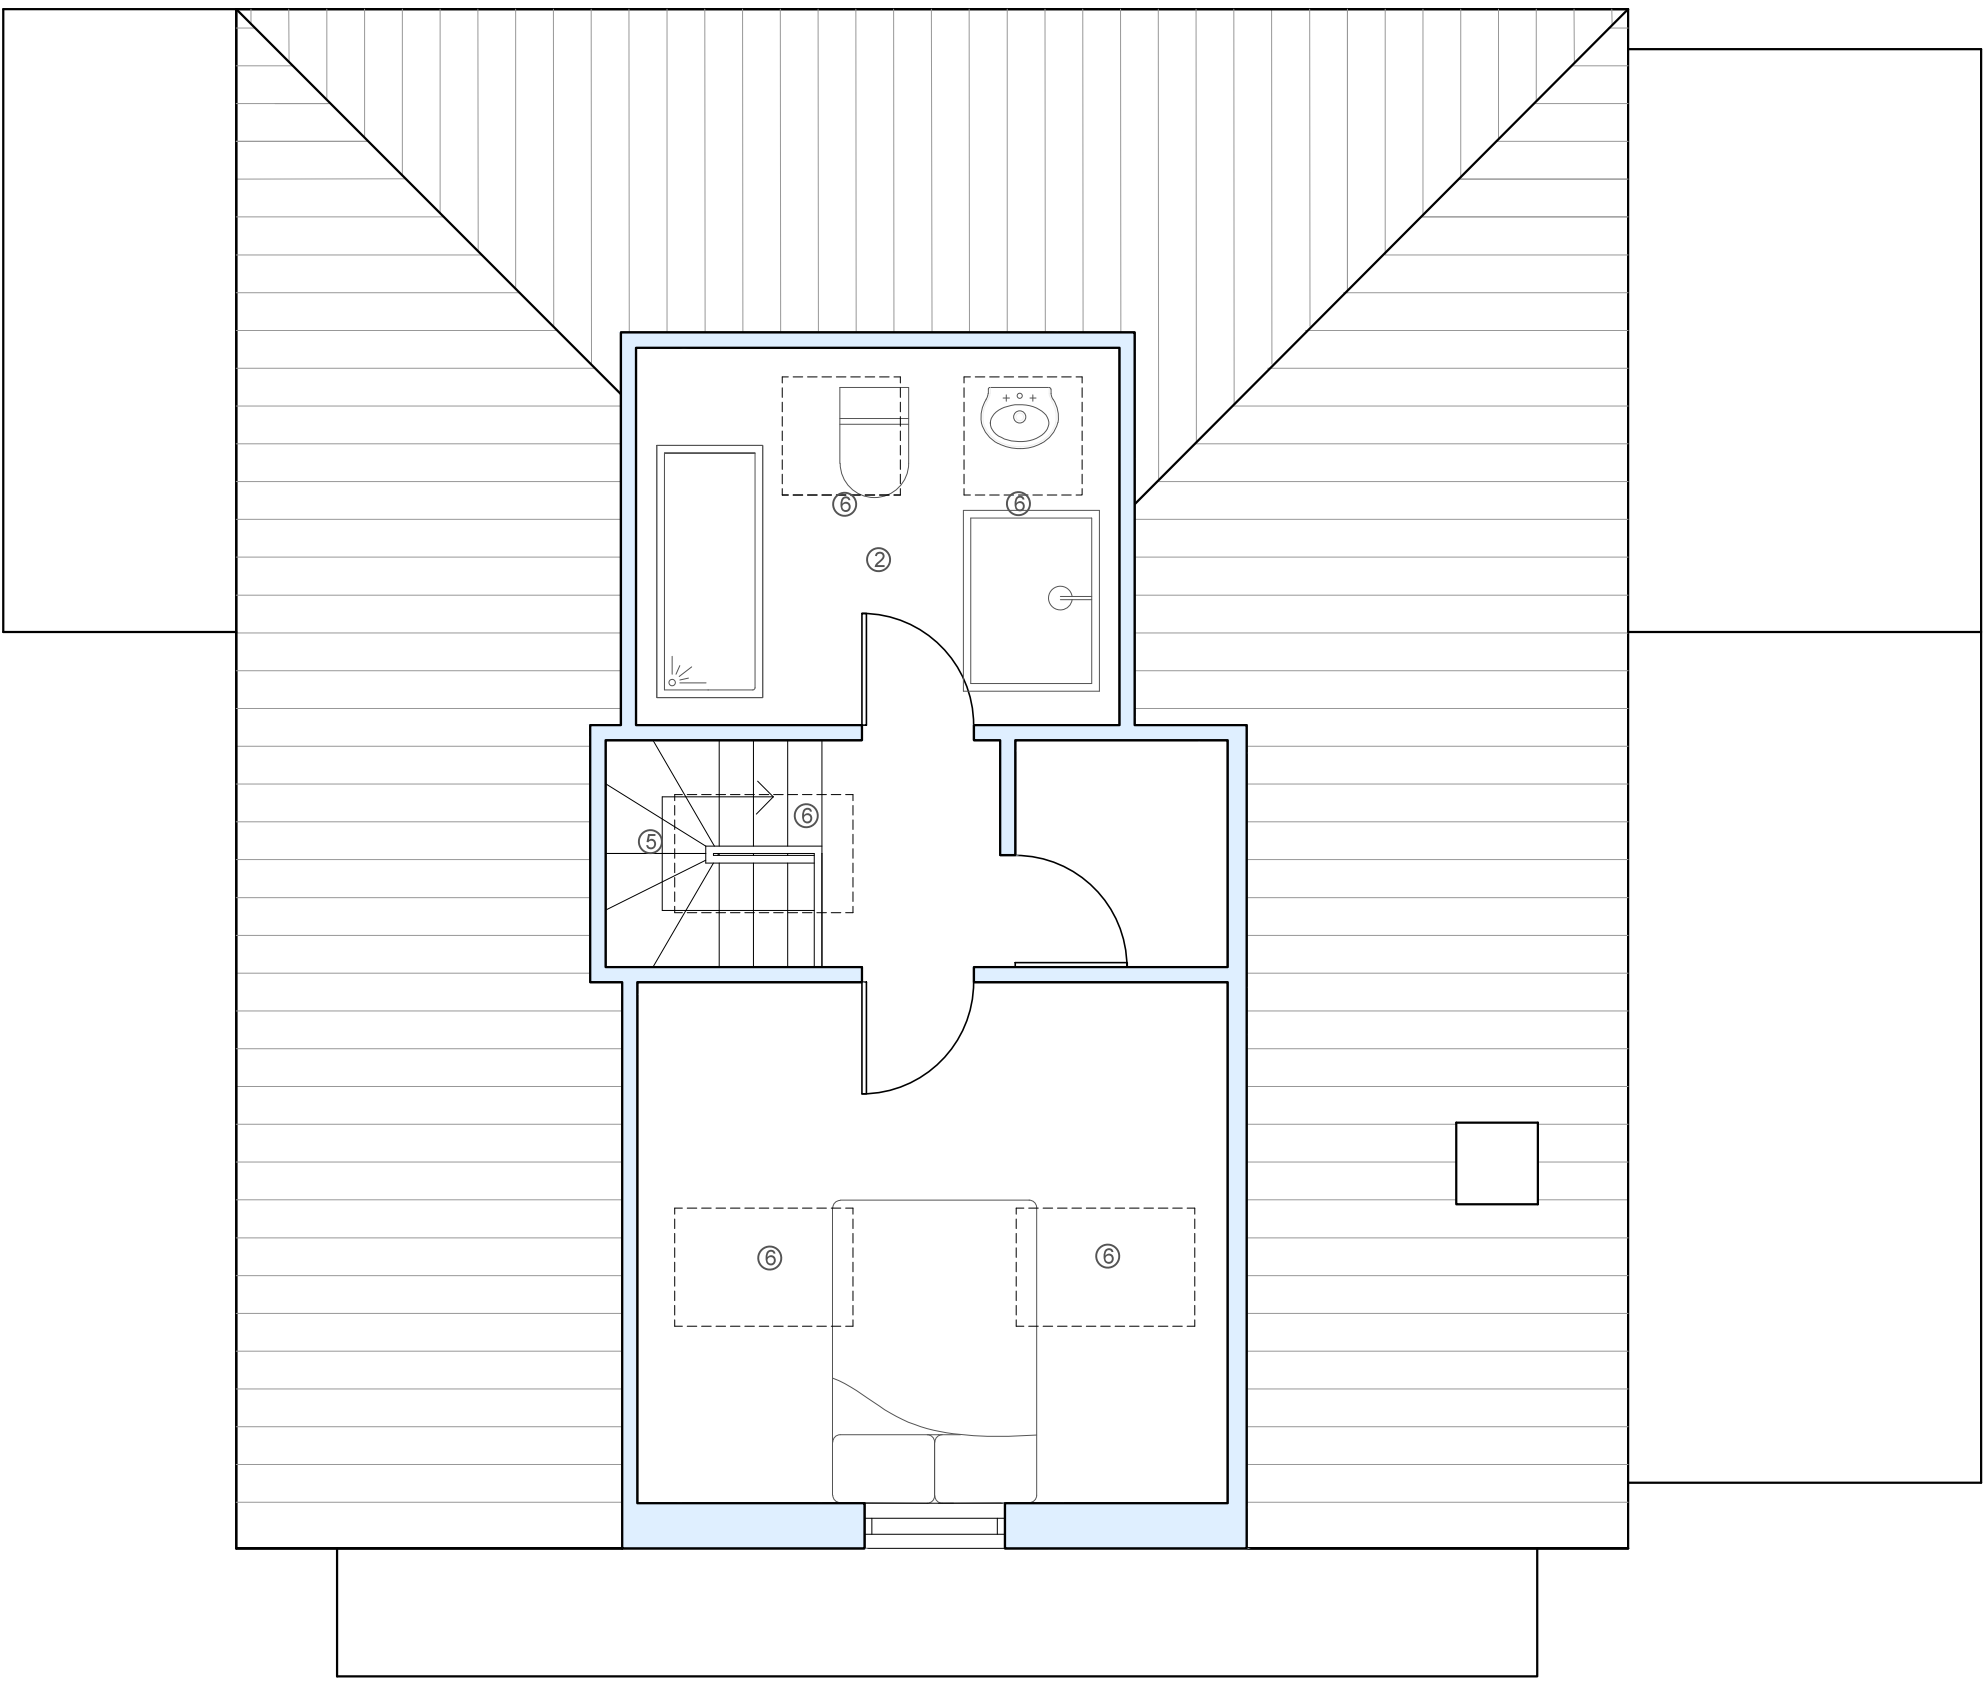


Proposed First Floor Plan
1:50

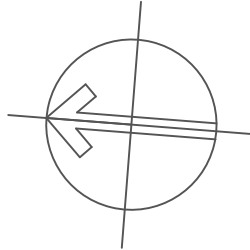

- Key:
- ① bedroom
 - ② bathroom
 - ③ bedroom
 - ④ landing
 - ⑤ new staircase
 - ⑥ velux roof window
 - ⑦ store cupboard

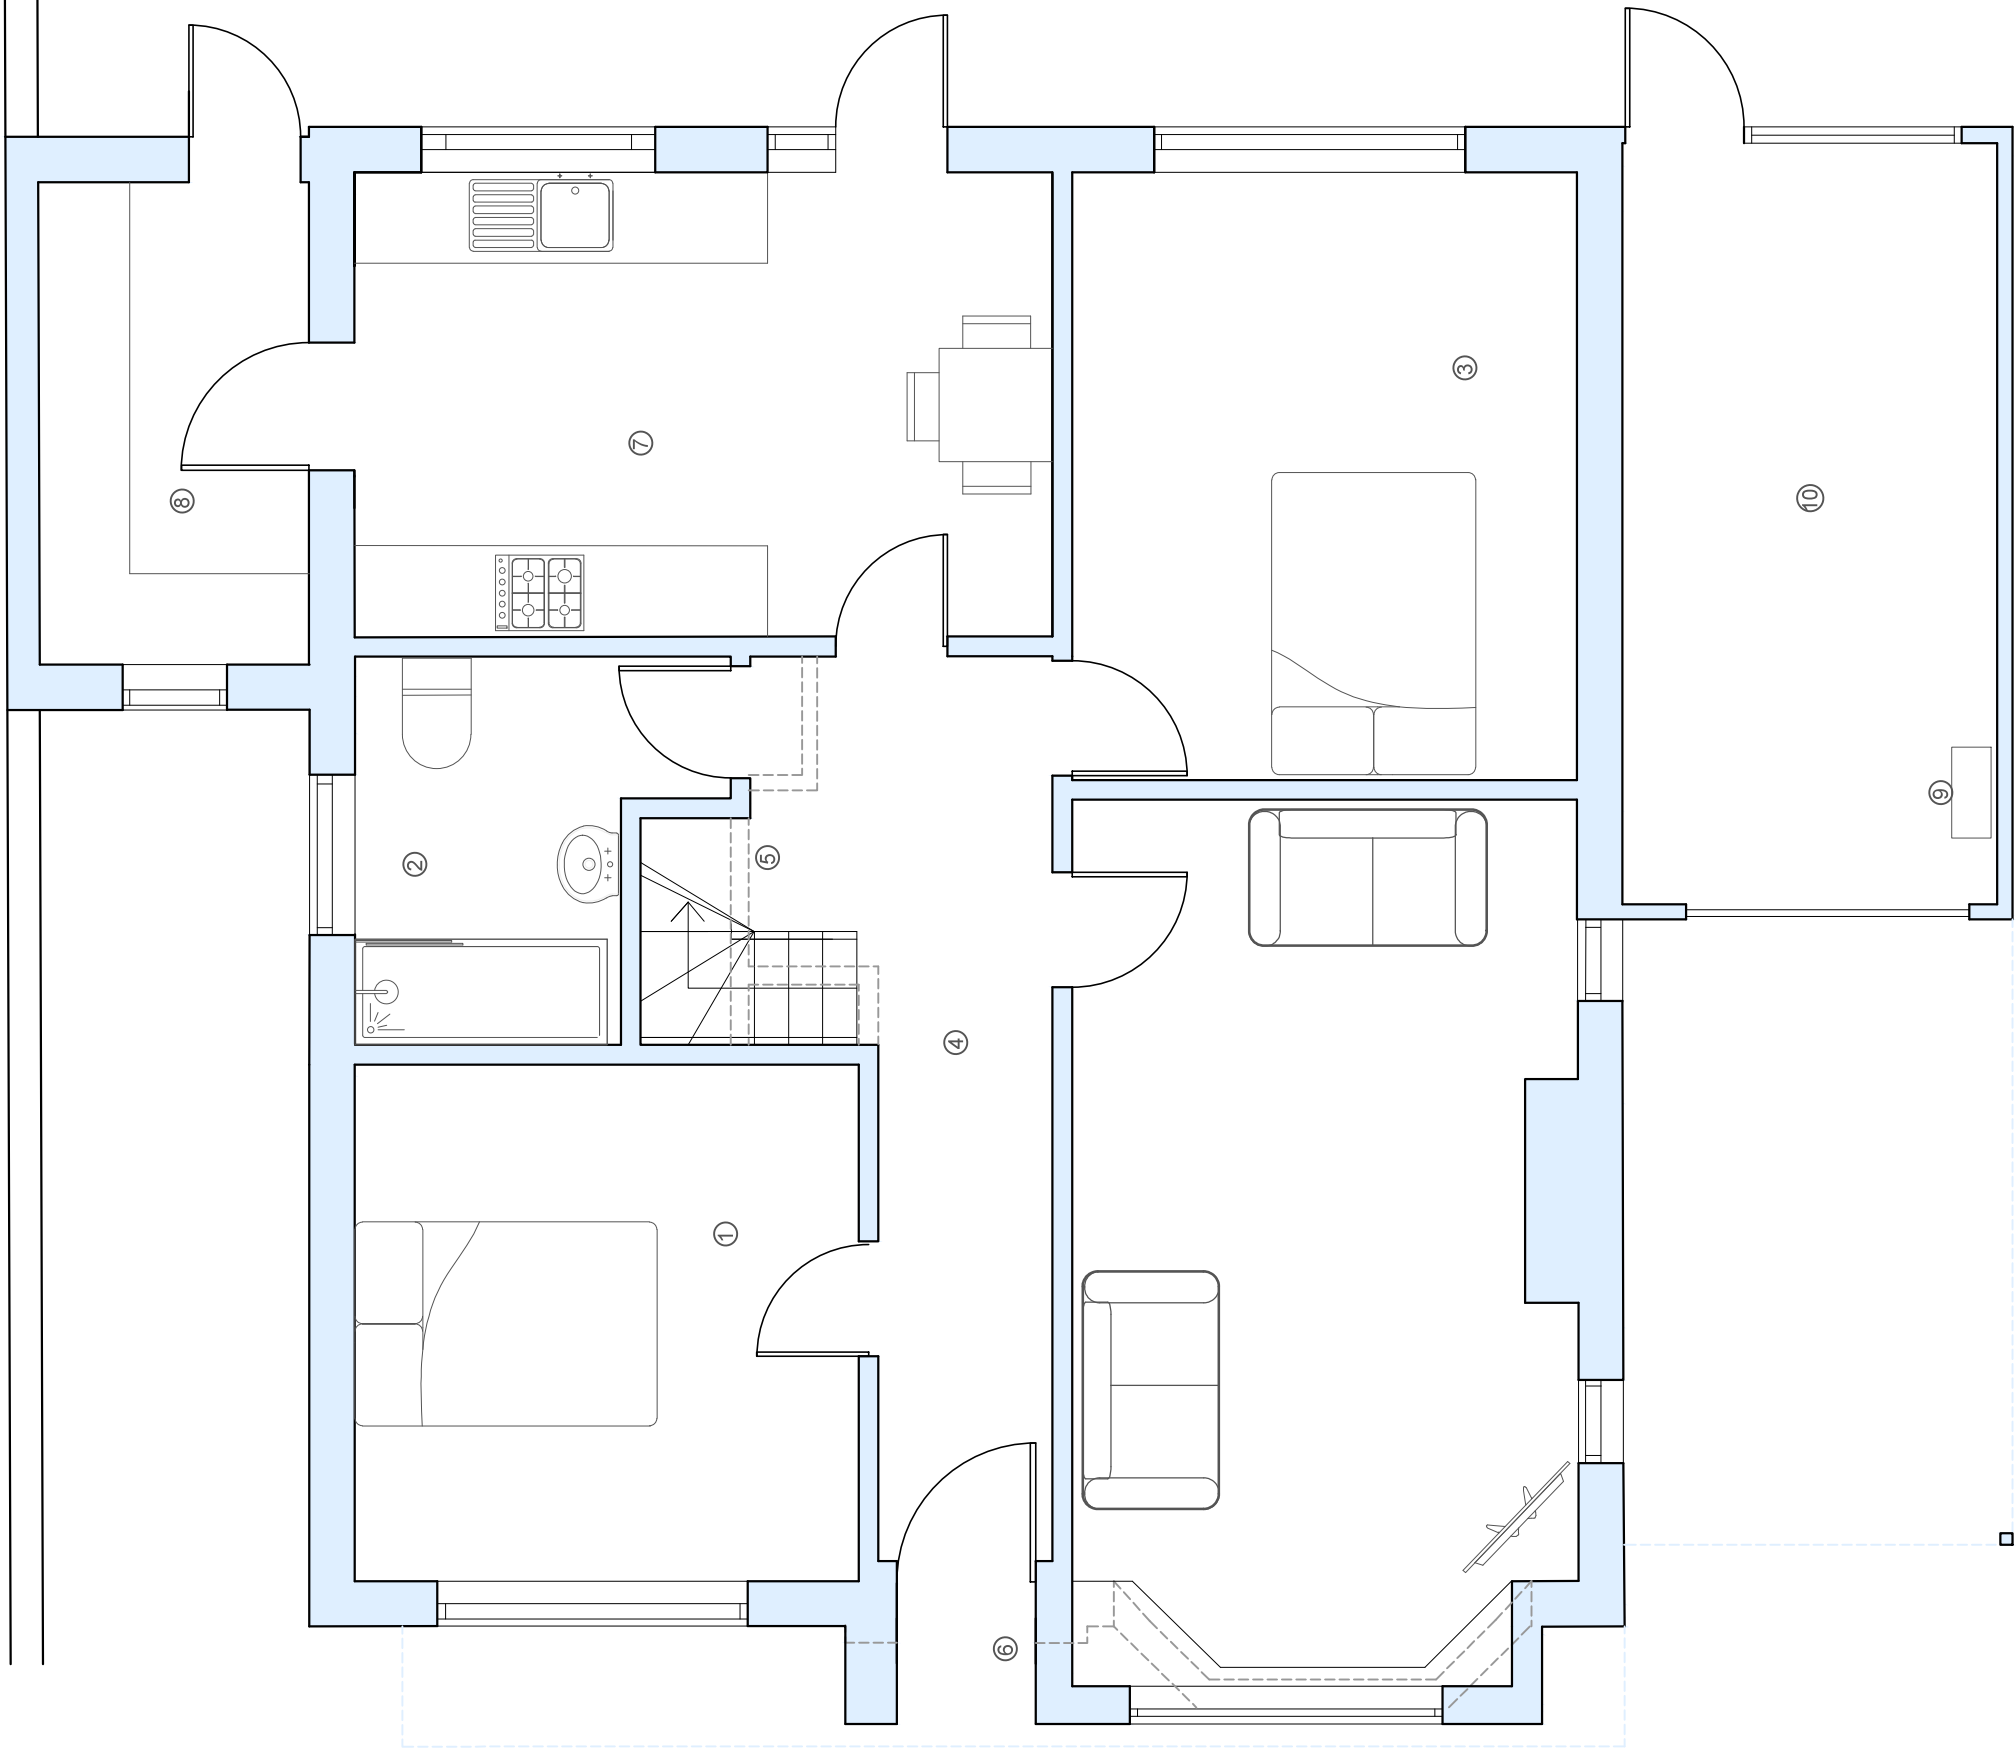

Proposed Ground Floor Plan
1:50

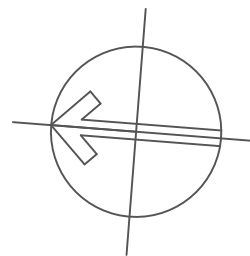

- KEY:
- ① bedroom
 - ② bathroom
 - ③ bedroom
 - ④ hallway
 - ⑤ new staircase
 - ⑥ new porch
 - ⑦ kitchen
 - ⑧ conservatory/ utility
 - ⑨ new boiler
 - ⑩ garage

Notes:

Do not scale from this drawing.
Only to be scaled for local authority purposes.
Dimensions to be checked on site.
All dimensions are in millimeters unless stated.
Report all discrepancies.

This drawing and information displayed is the confidential property of Engineering Architecture Ltd and shall not be copied or used for any purpose without the written consent of the company.

©Engineering Architecture Ltd. All Rights Reserved

Planning Stage

Revisions		Date
Scale	As shown	Job No. 181
Drawing No. 181_PL02	Revision 0	
Drawing: Proposed Plans		
Project: 46A Beach Road Emsworth PO10 7HR		
engineering architecture First Floor Office Exchange Buildings Petersfield GU32 3JU t. 01730 352800 e. mail@engarc.co.uk w. www.engarc.co.uk		