




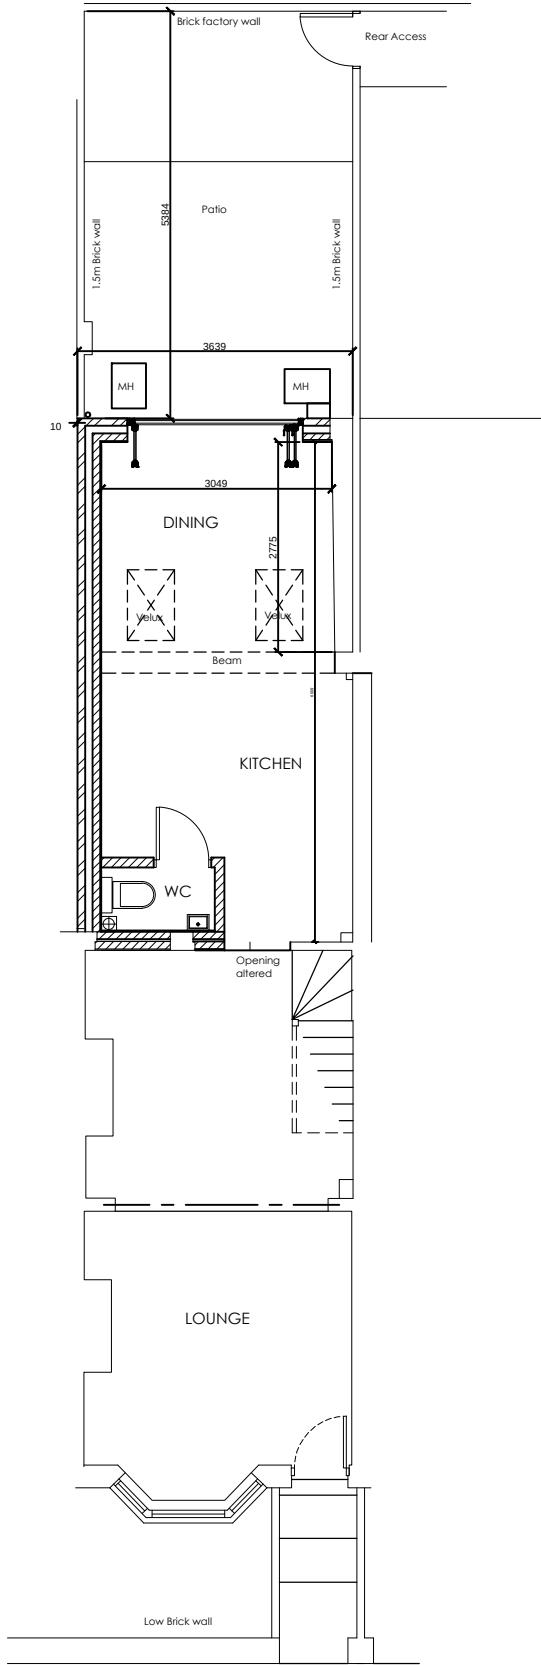


GROUND FLOOR PLAN

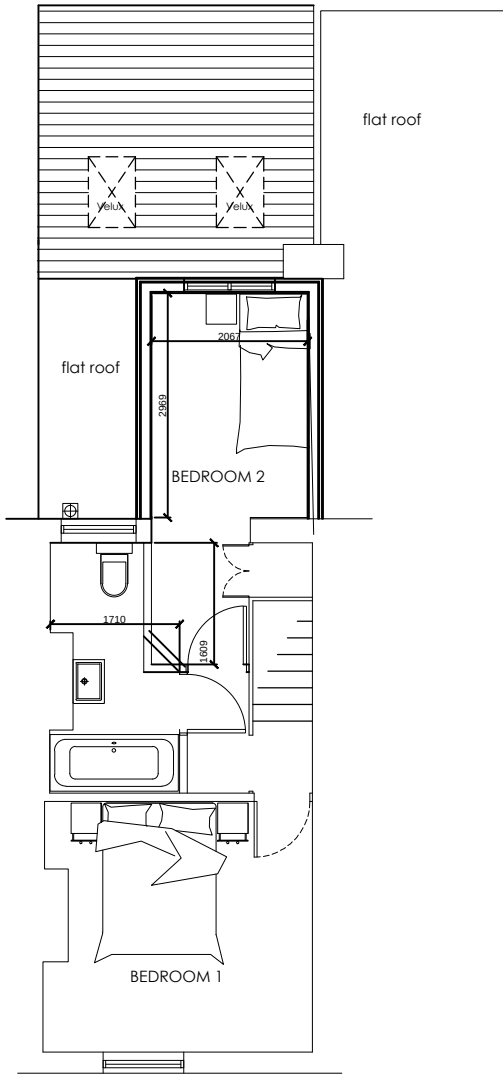

FIRST FLOOR PLAN

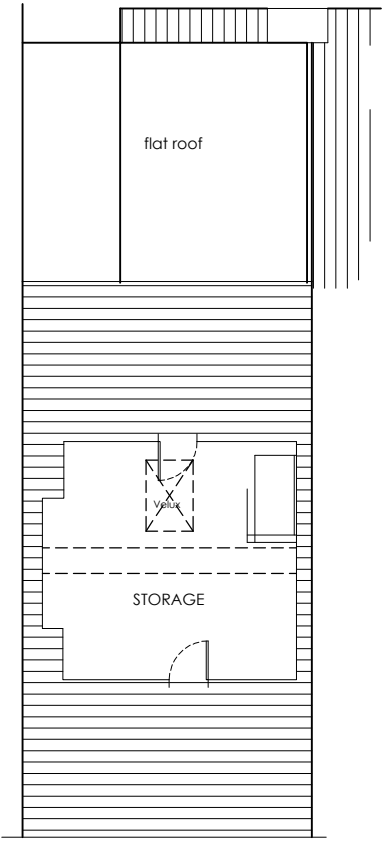

SECOND FLOOR PLAN


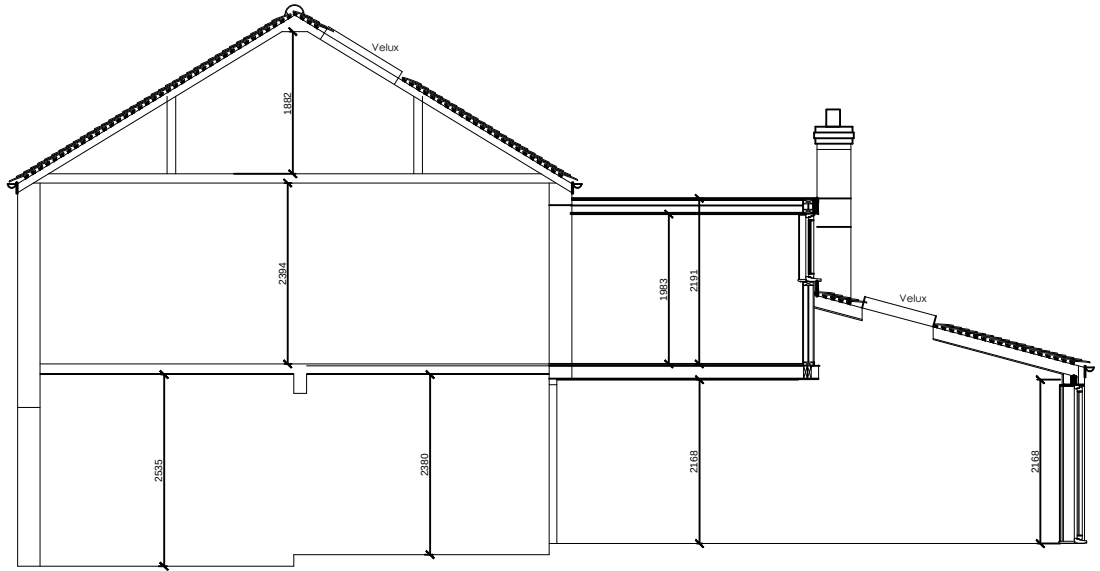


SECTION

**NOTE**  
THIS DRAWING MAY BE SCALED FOR PLANNING PURPOSES ONLY.  
ALL DIMENSIONS TO BE CHECKED ON SITE PRIOR TO COMMENCEMENT OF WORK. ALL DIMENSIONS RELATING TO SUB-CONTRACTORS OR SUPPLIERS WORK MUST BE CHECKED AND AGREED BETWEEN THE GENERAL CONTRACTOR, THE SUB-CONTRACTOR(S) AND / OR SUPPLIER(S). ALL DIMENSIONS ARE IN MILLIMETRES. ALL WORKS OR MATERIALS INDICATED ON THE DRAWING ARE TO BE TO THE LATEST BRITISH STANDARDS AND ARE TO BE CARRIED OUT IN ACCORDANCE WITH THE RELEVANT CODES OF PRACTICE OR RECOGNISED TRADE ASSOCIATION RECOMMENDATIONS AND PUBLICATIONS.  
THIS DRAWING TO BE READ IN CONJUNCTION WITH ALL RELEVANT DRAWINGS AND SPECIFICATIONS OF OTHER CONSULTANTS.  
ANY DISCREPANCIES TO BE BROUGHT TO THE ATTENTION OF PDK ARCHITECTURE AND SURVEYING . IF IN DOUBT ASK.  
© THIS DRAWING IS THE COPYRIGHT OF PDK ARCHITECTURE AND SURVEYING.

| APPR | DATE | STATUS |
|------|------|--------|
|      |      |        |

|   |          |   |     |
|---|----------|---|-----|
| B | 07-03-16 | rear first floor extension reduced to width of original. GF wall roof height reduced to existing rear ridge height, Velux removed | pjc |
| A | 26-01-16 | Velux added to second floor roof plan                                                                                             | pjc |
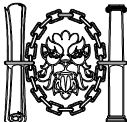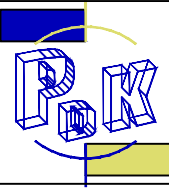
| REV                                                                        |  | DATE |  | AMENDMENT     |  | BY   |  |
|----------------------------------------------------------------------------|--|------|--|---------------|--|---|--|
| <div>PROJECT<br/>6 PALMERS ROAD<br/>EMSWORTH<br/>HAMPSHIRE. PO10 7DL</div> |  |      |  |               |  | <div><br/>Chartered Institute of<br/>Architectural Technologists<br/>Registered Practice</div> |  |
| <div>DRAWING<br/>PROPOSED<br/>PLANS AND<br/>SECTION</div>                  |  |      |  |               |  | <div></div>                                                                                    |  |
| Date<br>Jan 2016                                                           |  | PJC  |  | Drawn By      |  | <div>29 Breach Avenue,<br/>Southbourne,<br/>Emsworth,<br/>Hampshire. PO10 8NB<br/>T: 01243 697164<br/>M: 07879471666<br/>www.pdkconsulting.co.uk</div>                              |  |
| Scale<br>1: 100 @A3                                                        |  | DKC  |  | Iss. App. By  |  |   |  |
| Drawing No<br>003 B                                                        |  | 0148 |  | File Location |  |   |  |
| <div>PDK<br/>Architecture<br/>and<br/>Surveying</div>                      |  |      |  |               |  |   |  |