

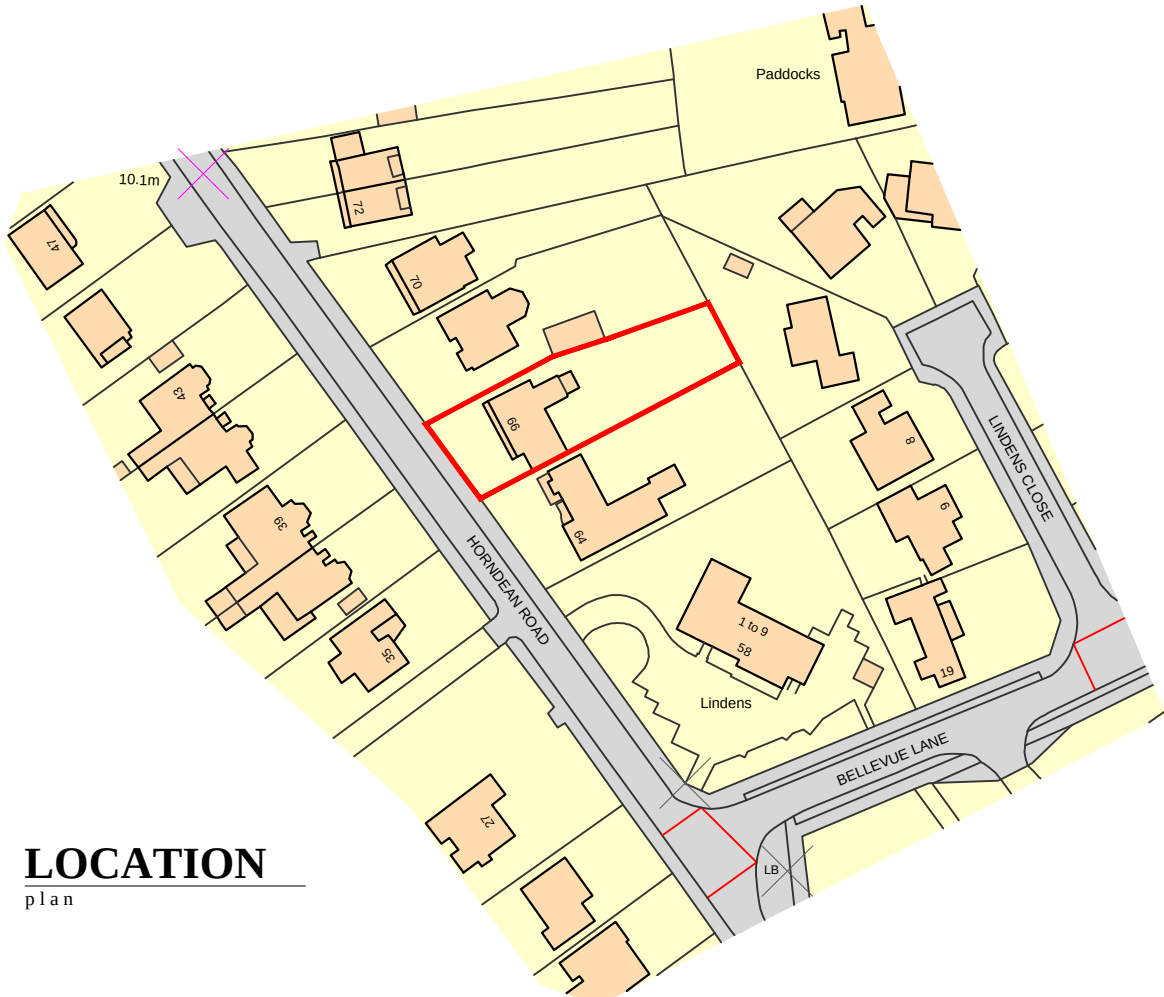
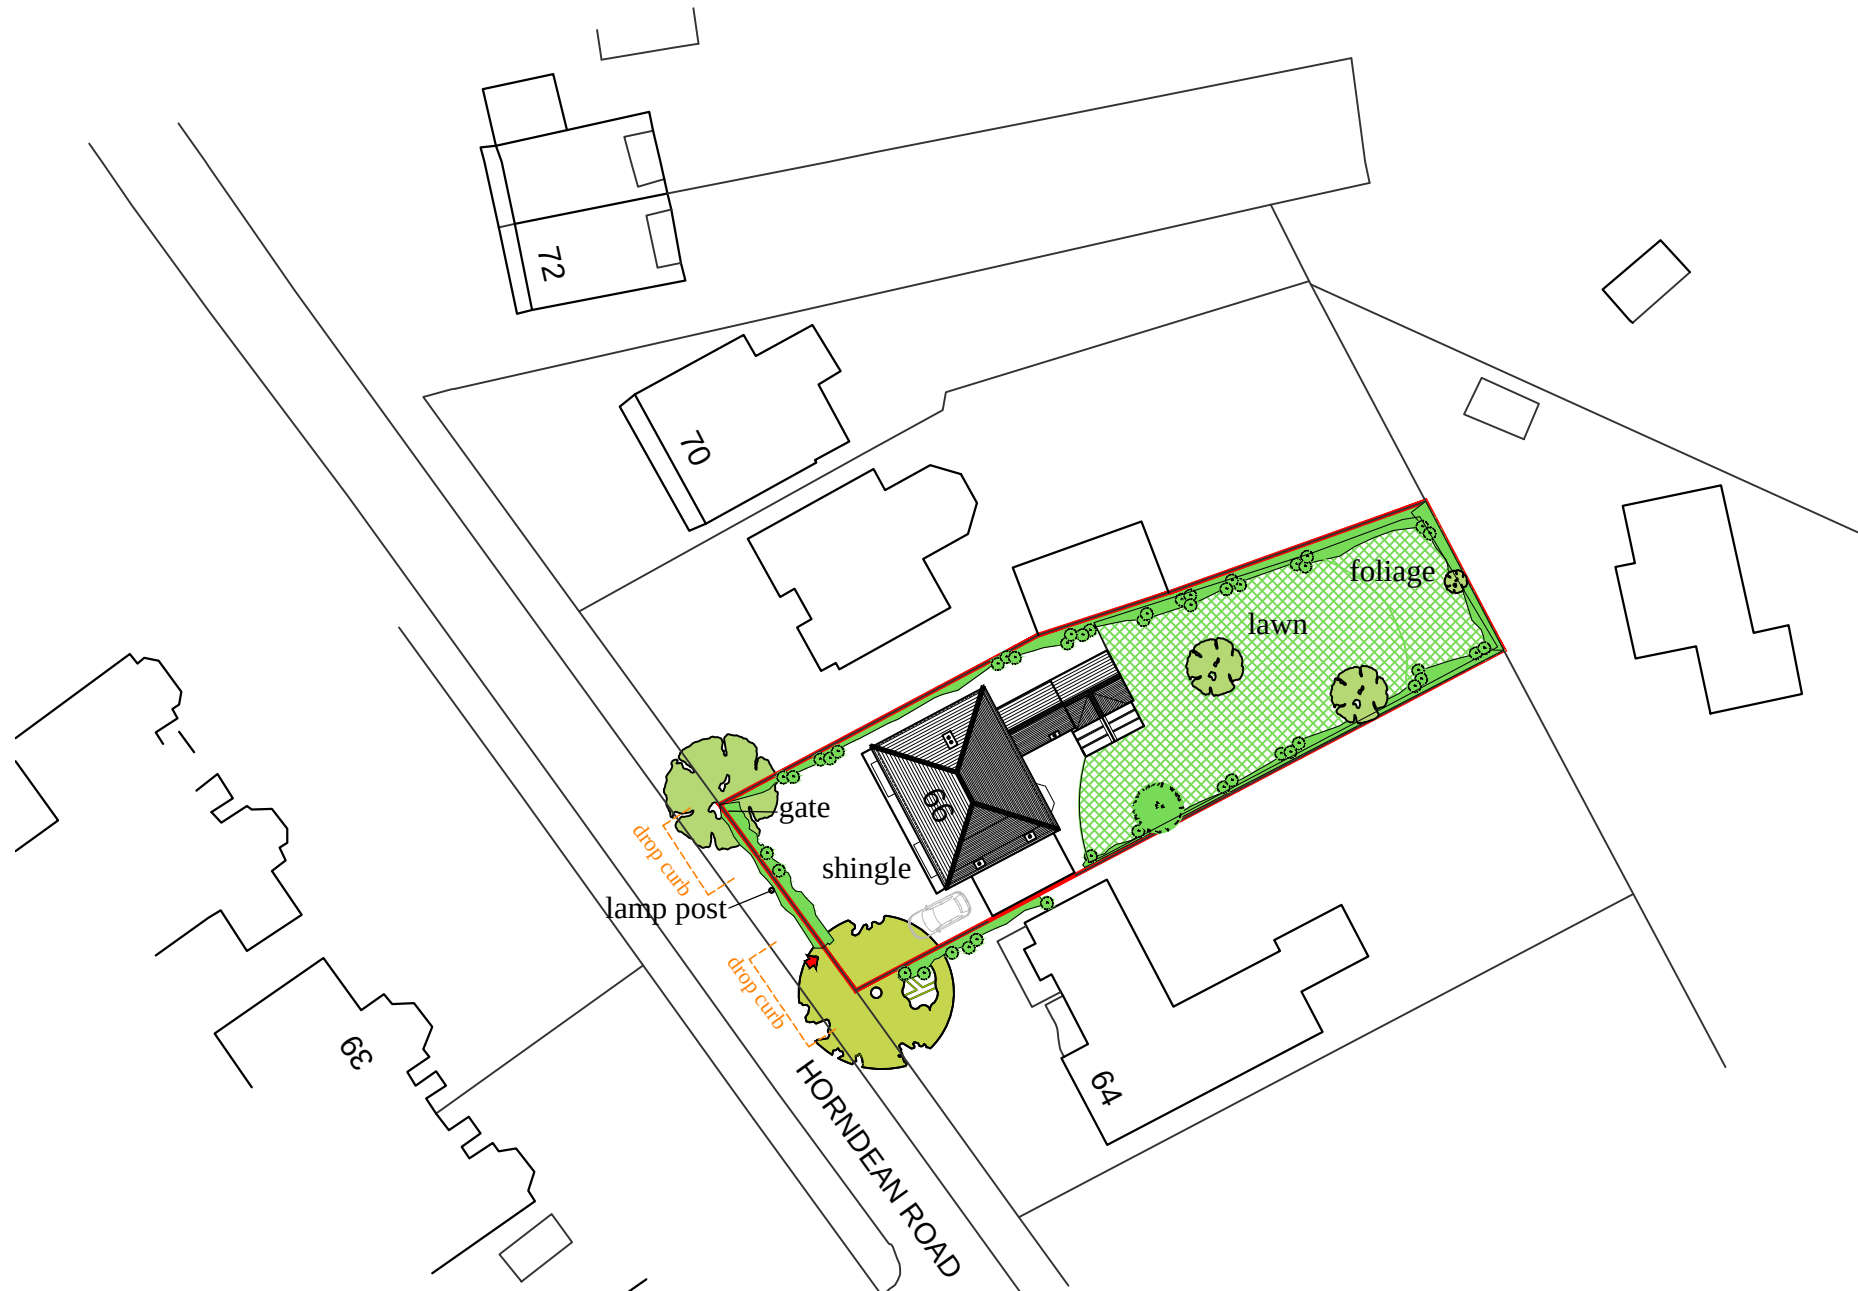


66 Horndean Road - Emsworth



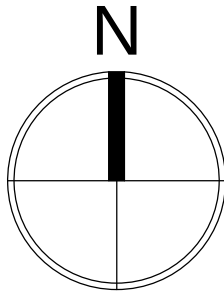


LOCATION
plan




Ordnance Survey, (c) Crown Copyright 2014. All rights reserved. Licence number 100022432

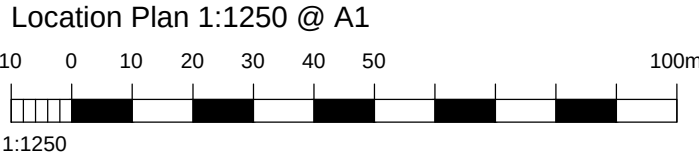


SITE
plan

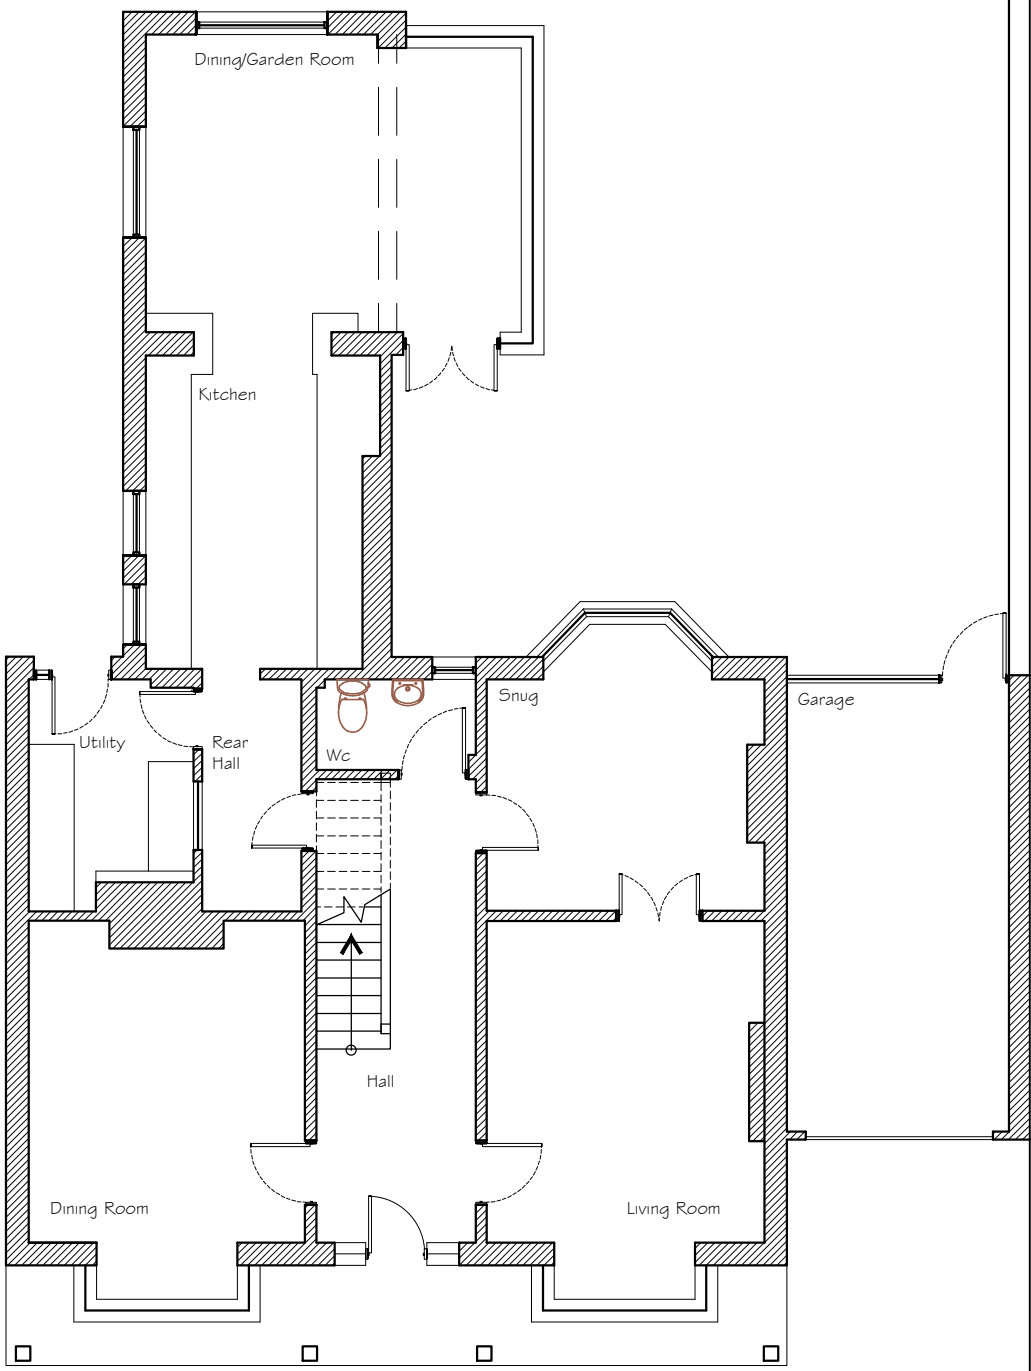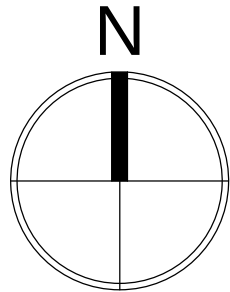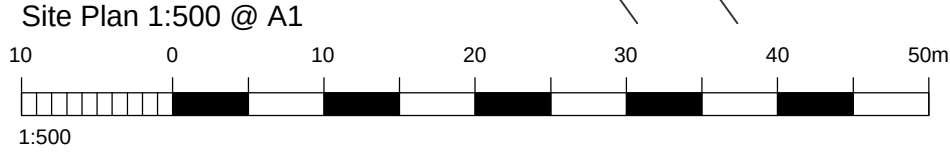

GROUND FLOOR
plan

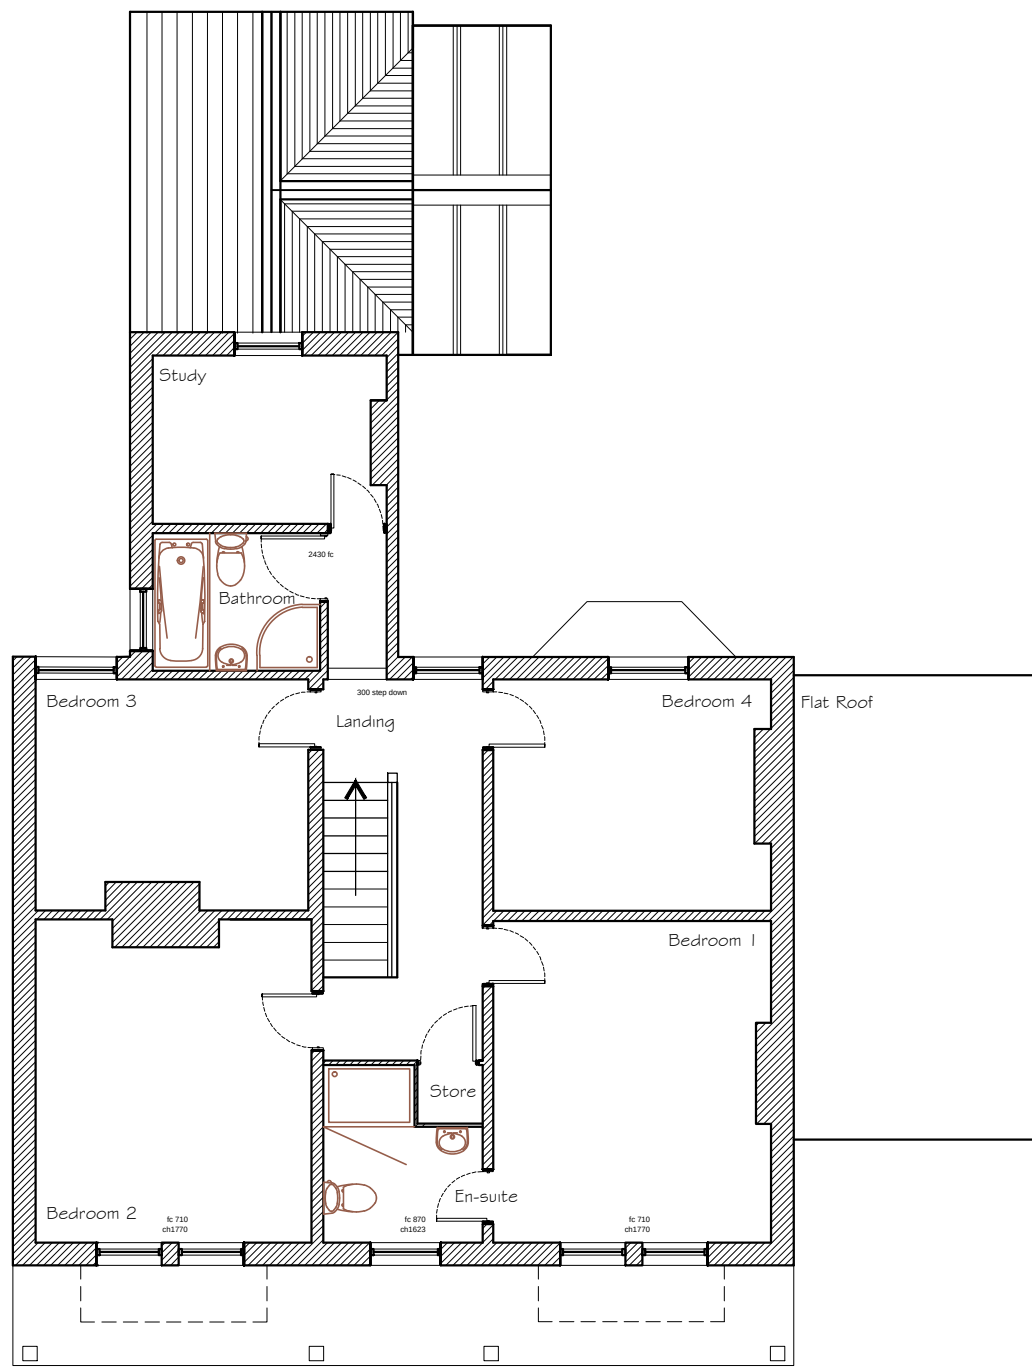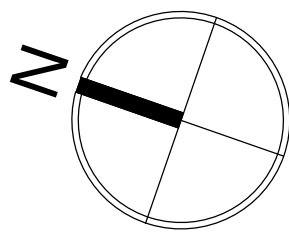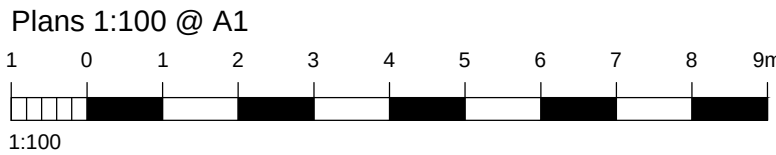

FIRST FLOOR
plan

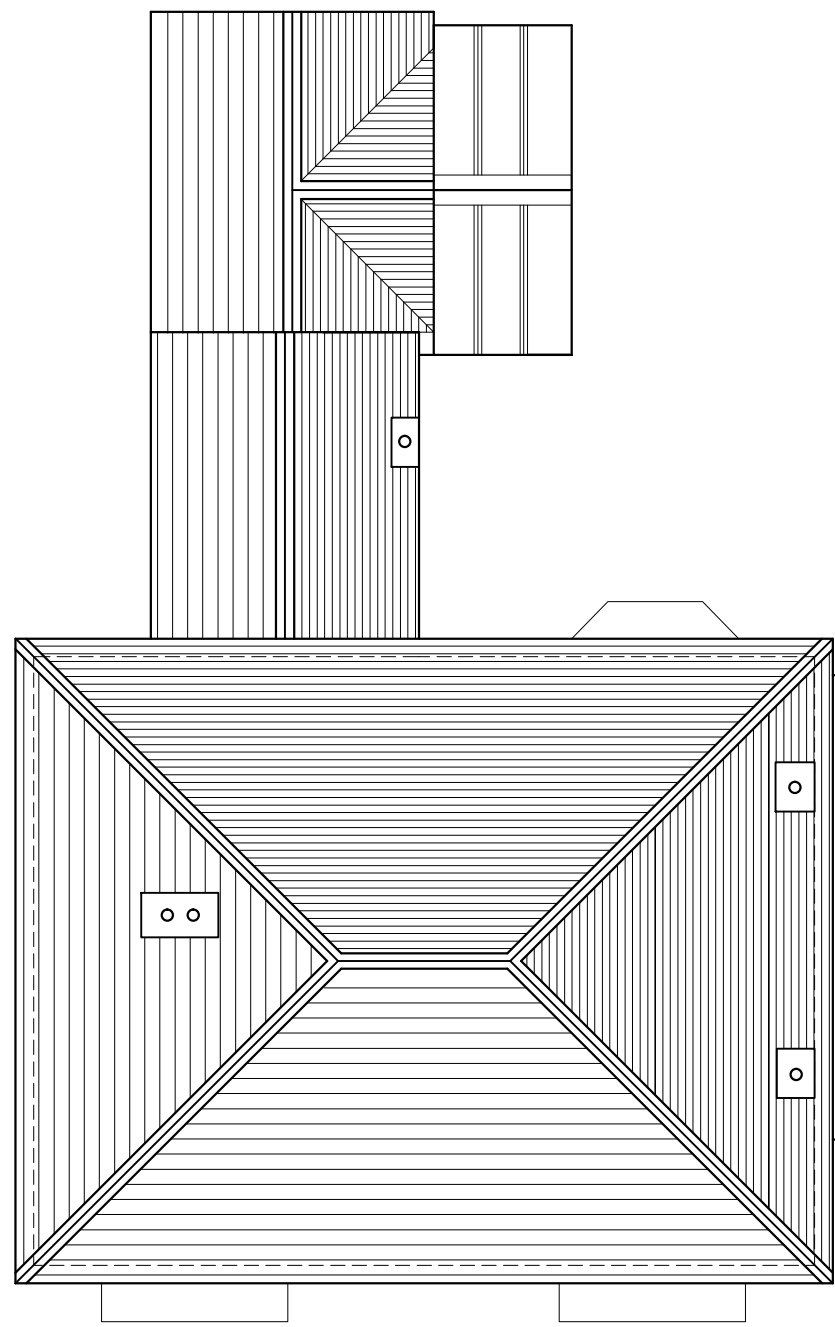

ROOF
plan

NOTES:

Dimensions to be checked on site before commencing work. Any discrepancies shall be reported to the architect immediately.

Do not scale from these drawings except for planning purposes.

Use figured dimensions only.

Where applicable this drawing is to be read in conjunction with other consultants' drawings.

All drawings to be read in conjunction with specification and all other drawings including structural engineer and mechanical and electrical drawings / specification

REV	DATE	AMENDMENT	DRAWN
hdarchitects Helyer Davies Architects Ltd 1 The Old Flour Mill, Emsworth, PO10 7BT 01243 370 715 www.hdarchitects.co.uk mail@hdarchitects.co.uk			
CLIENT Mr Nick Langdon			
PROJECT 66 Horndean Road Emsworth Hamshire PO10 7PU			
DRAWING Existing Location Existing Site Plan Existing Plans		SCALE 1:1250 1:500 1:100	
DATE July 2014		DRAWN KJL	
DRAWING NUMBER 14-069/01_PLANNING PRELIMINARY		REVISION *	