




SCALES.

Location. 1:2500
Elevations. 1:100
Floor Plan. 1:150

SCALE 1:2500

LOCATION PLAN

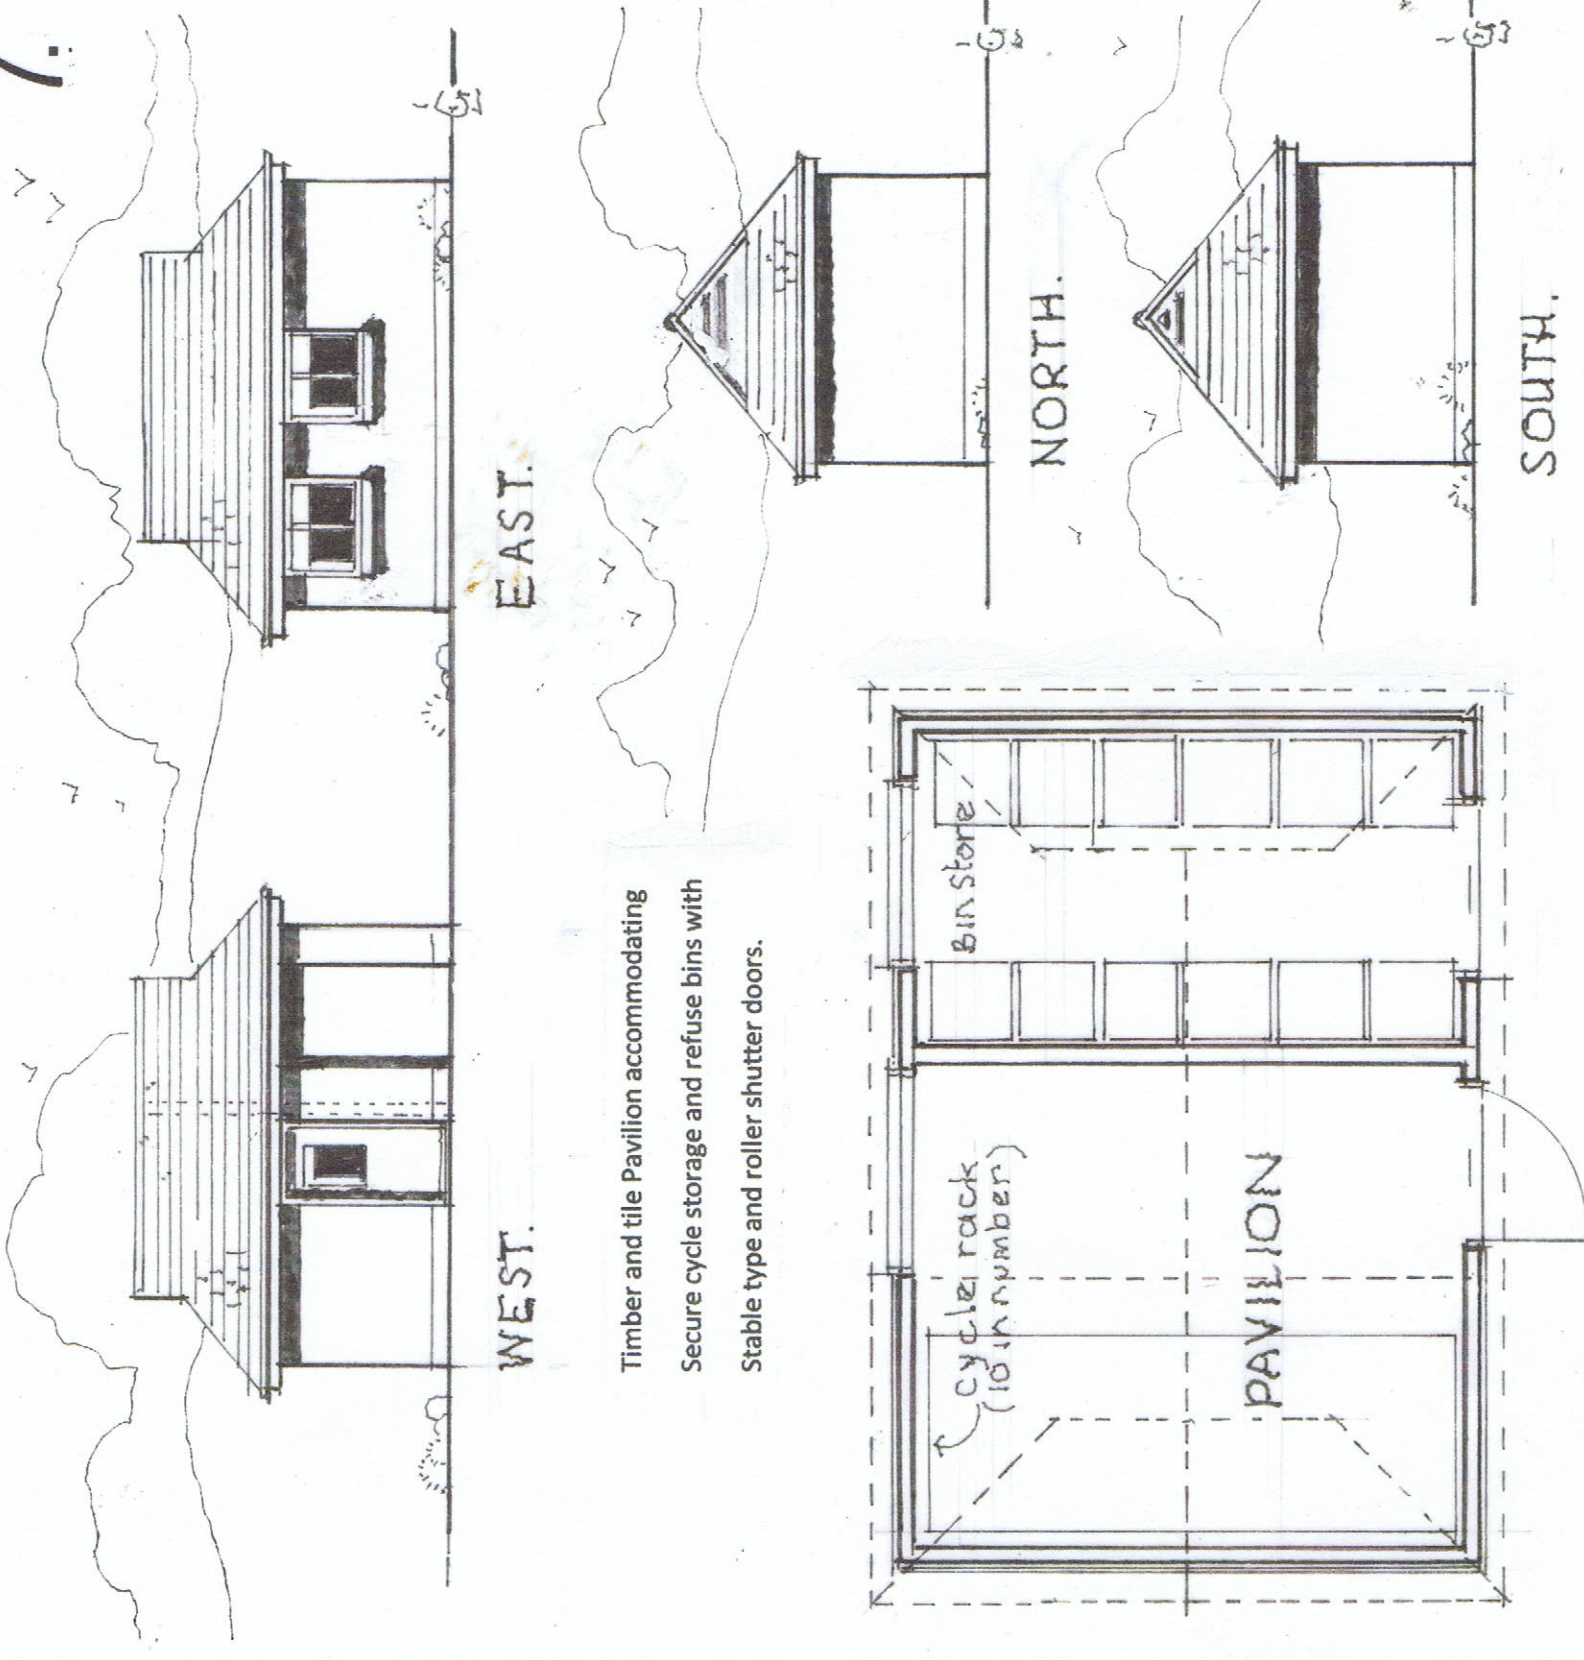

FLOOR PLAN.

Timber and tile Pavilion accommodating
Secure cycle storage and refuse bins with
Stable type and roller shutter doors.

Upper parts painted National trust grey/green
Plinth coloured dark green. Windows & fascia's white.

DEVELOPMENT at LANGSTONE ROAD HAVANT

For Phillips Build Ltd

L BRUCE MILLER FAS1 RICS MCSD FRSA
Mundiwindi
Cut Mill Bosham
Chichester
West Sussex PO18 8PS
Tel/Fax: 01243 57553



Drawn FOR Date Feb 15 Job No. 9909 B