


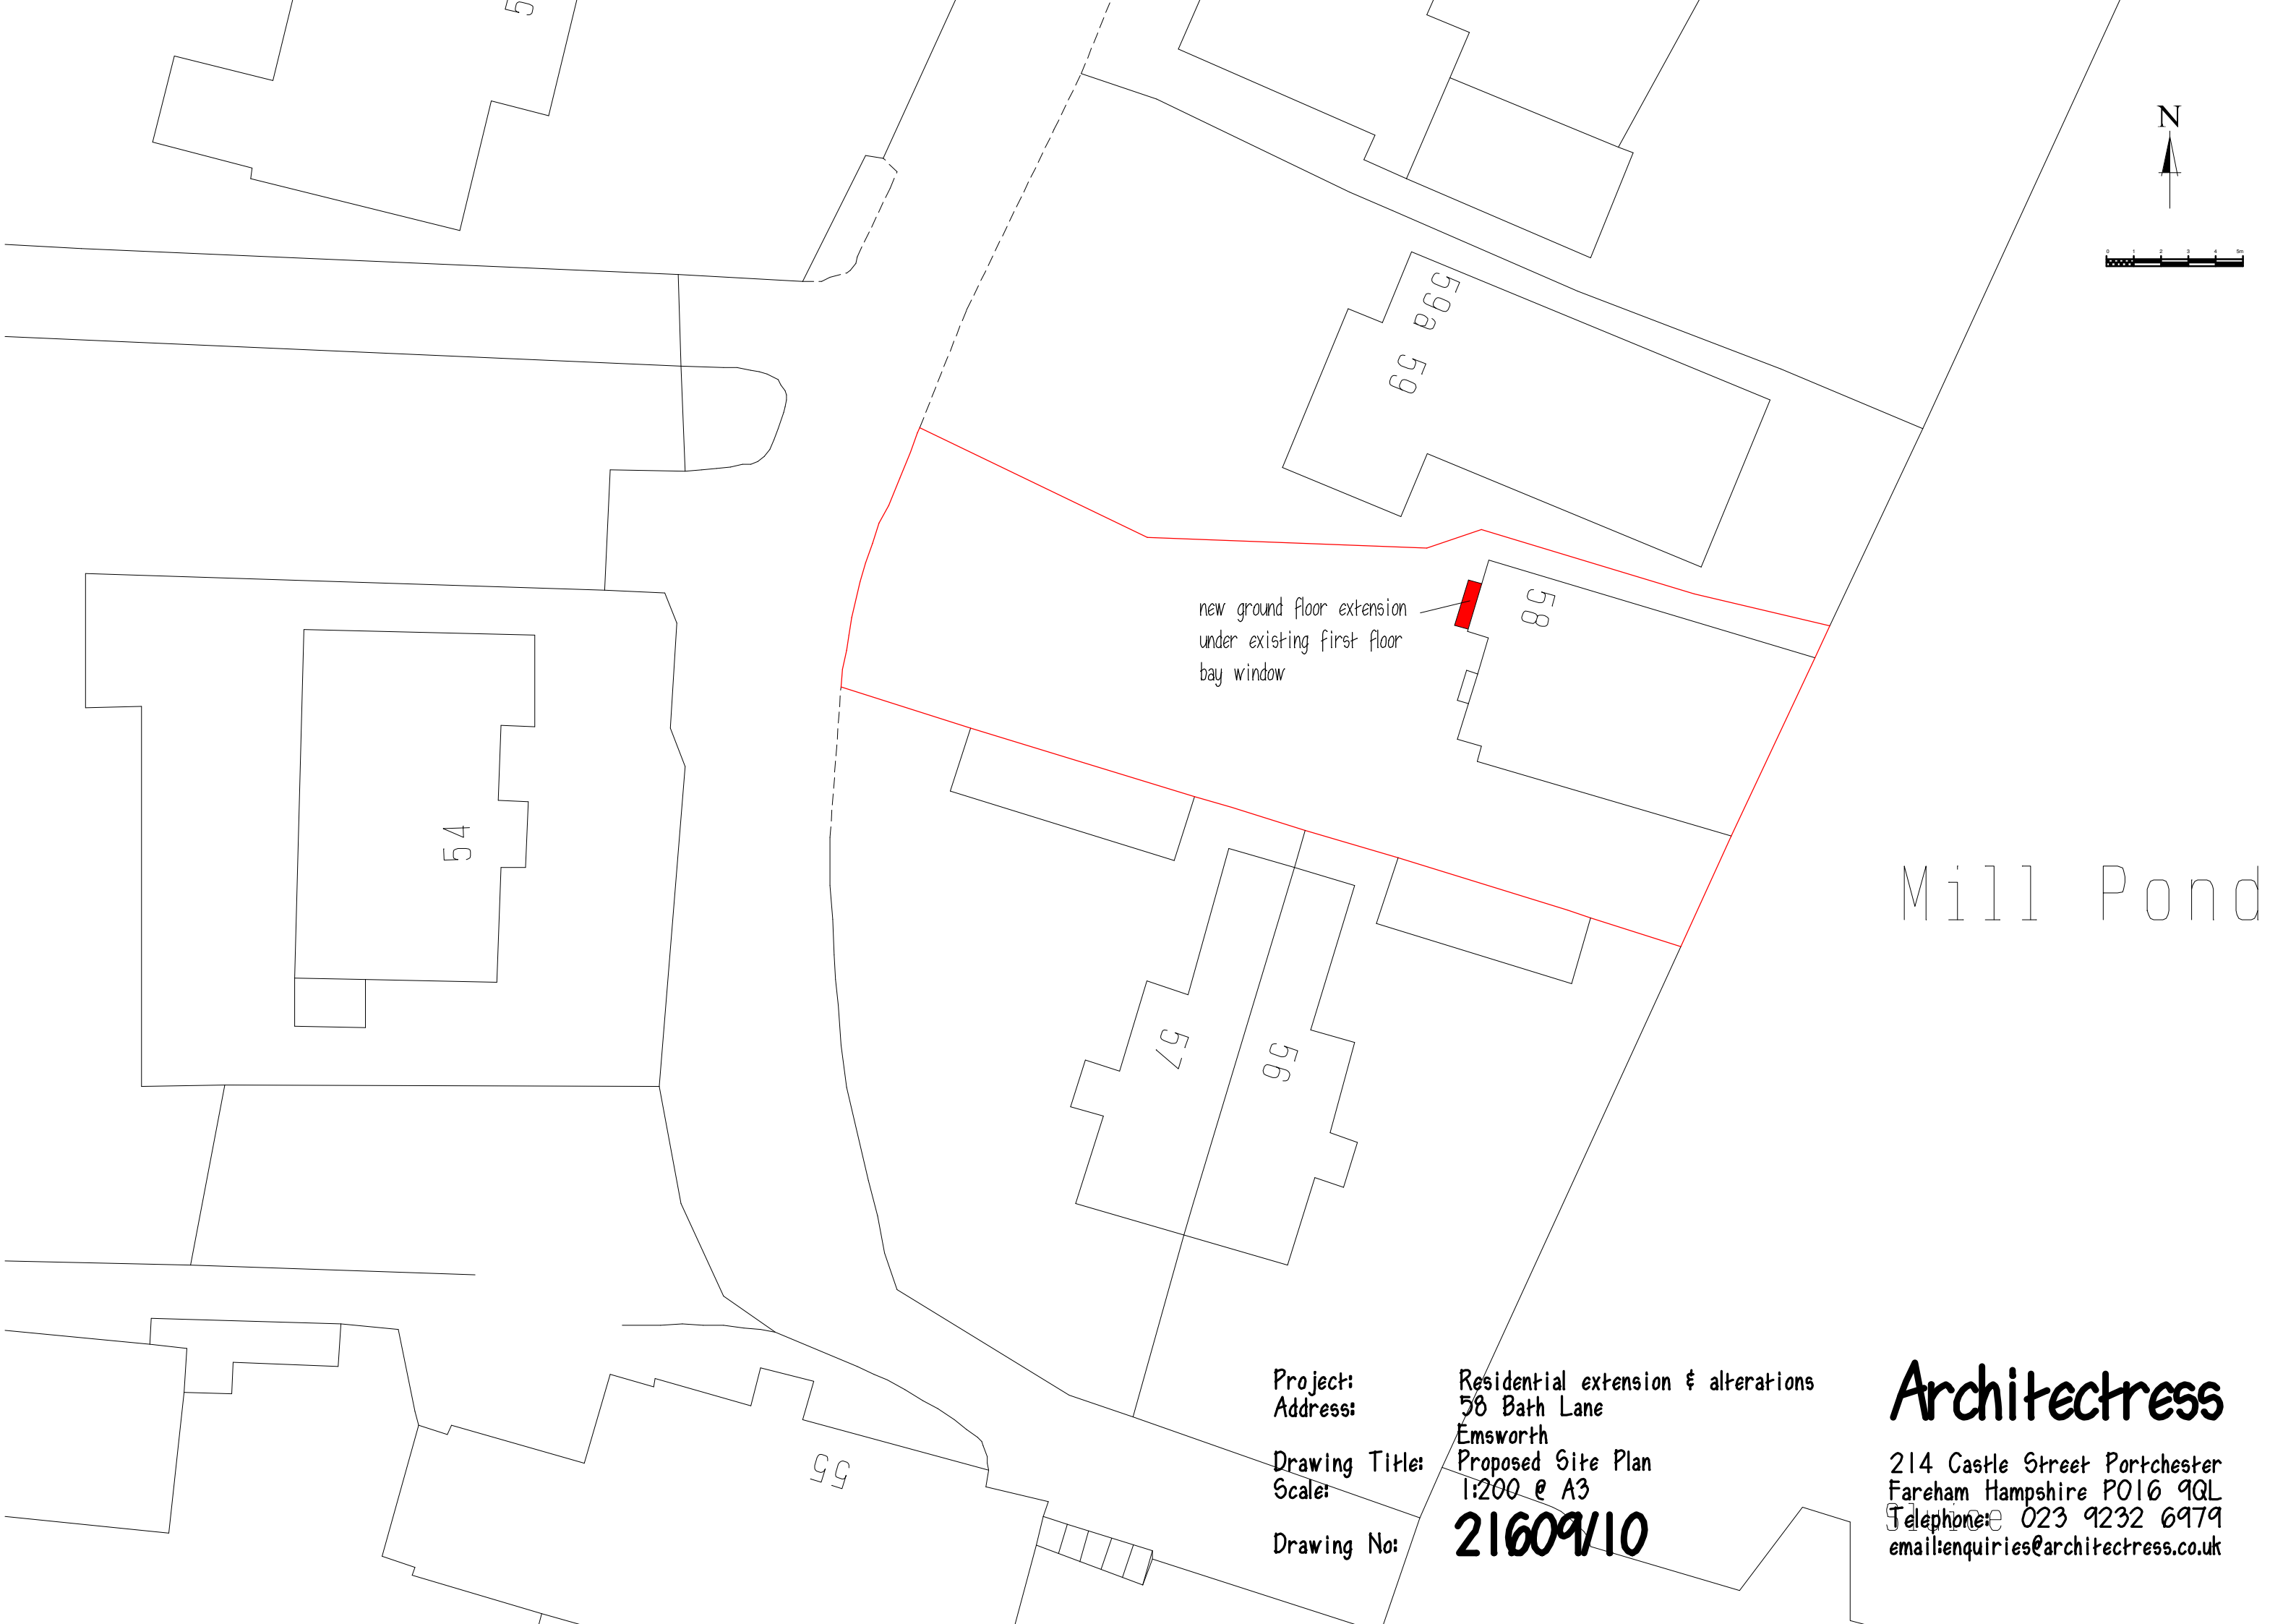

new ground floor extension
under existing first floor
bay window

Mill Pond

Project: Residential extension & alterations
Address: 58 Bath Lane
Emsworth
Drawing Title: Proposed Site Plan
Scale: 1:200 @ A3
Drawing No: 21609/10

Architectress
214 Castle Street Portchester
Fareham Hampshire PO16 9QL
Telephone: 023 9232 6979
email: enquiries@architectress.co.uk