



Existing Roof Plan
1 : 50 @ A3

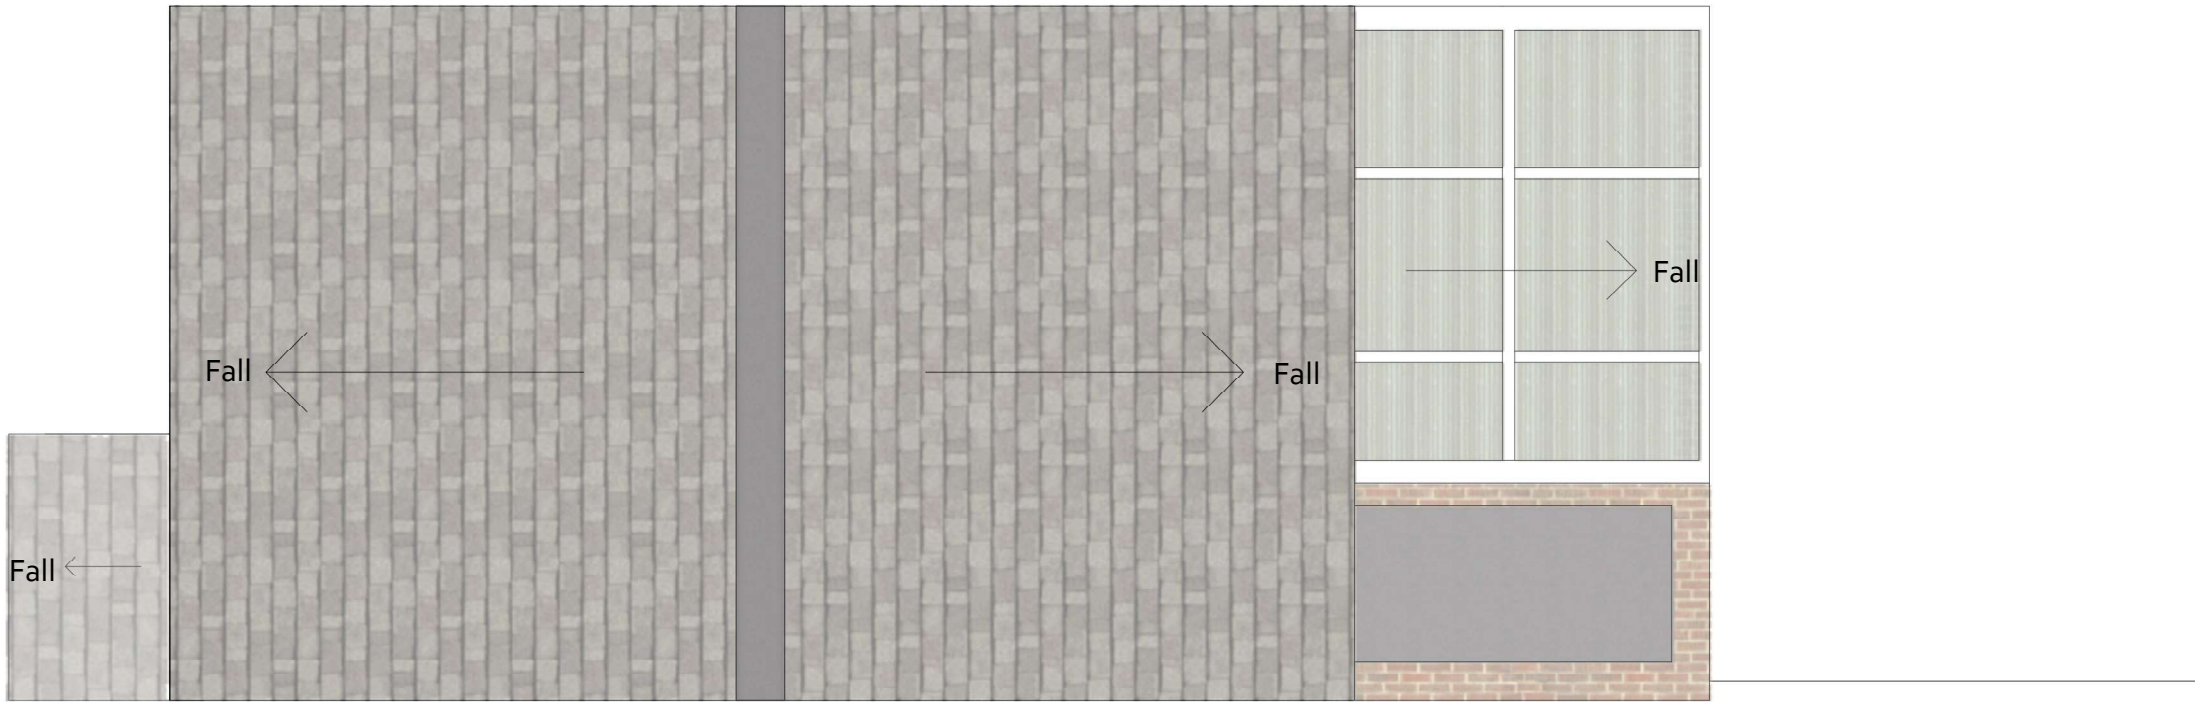

Existing Rear East Elevation
1 : 50 @ A3



Existing Side North Elevation
1 : 50 @ A3

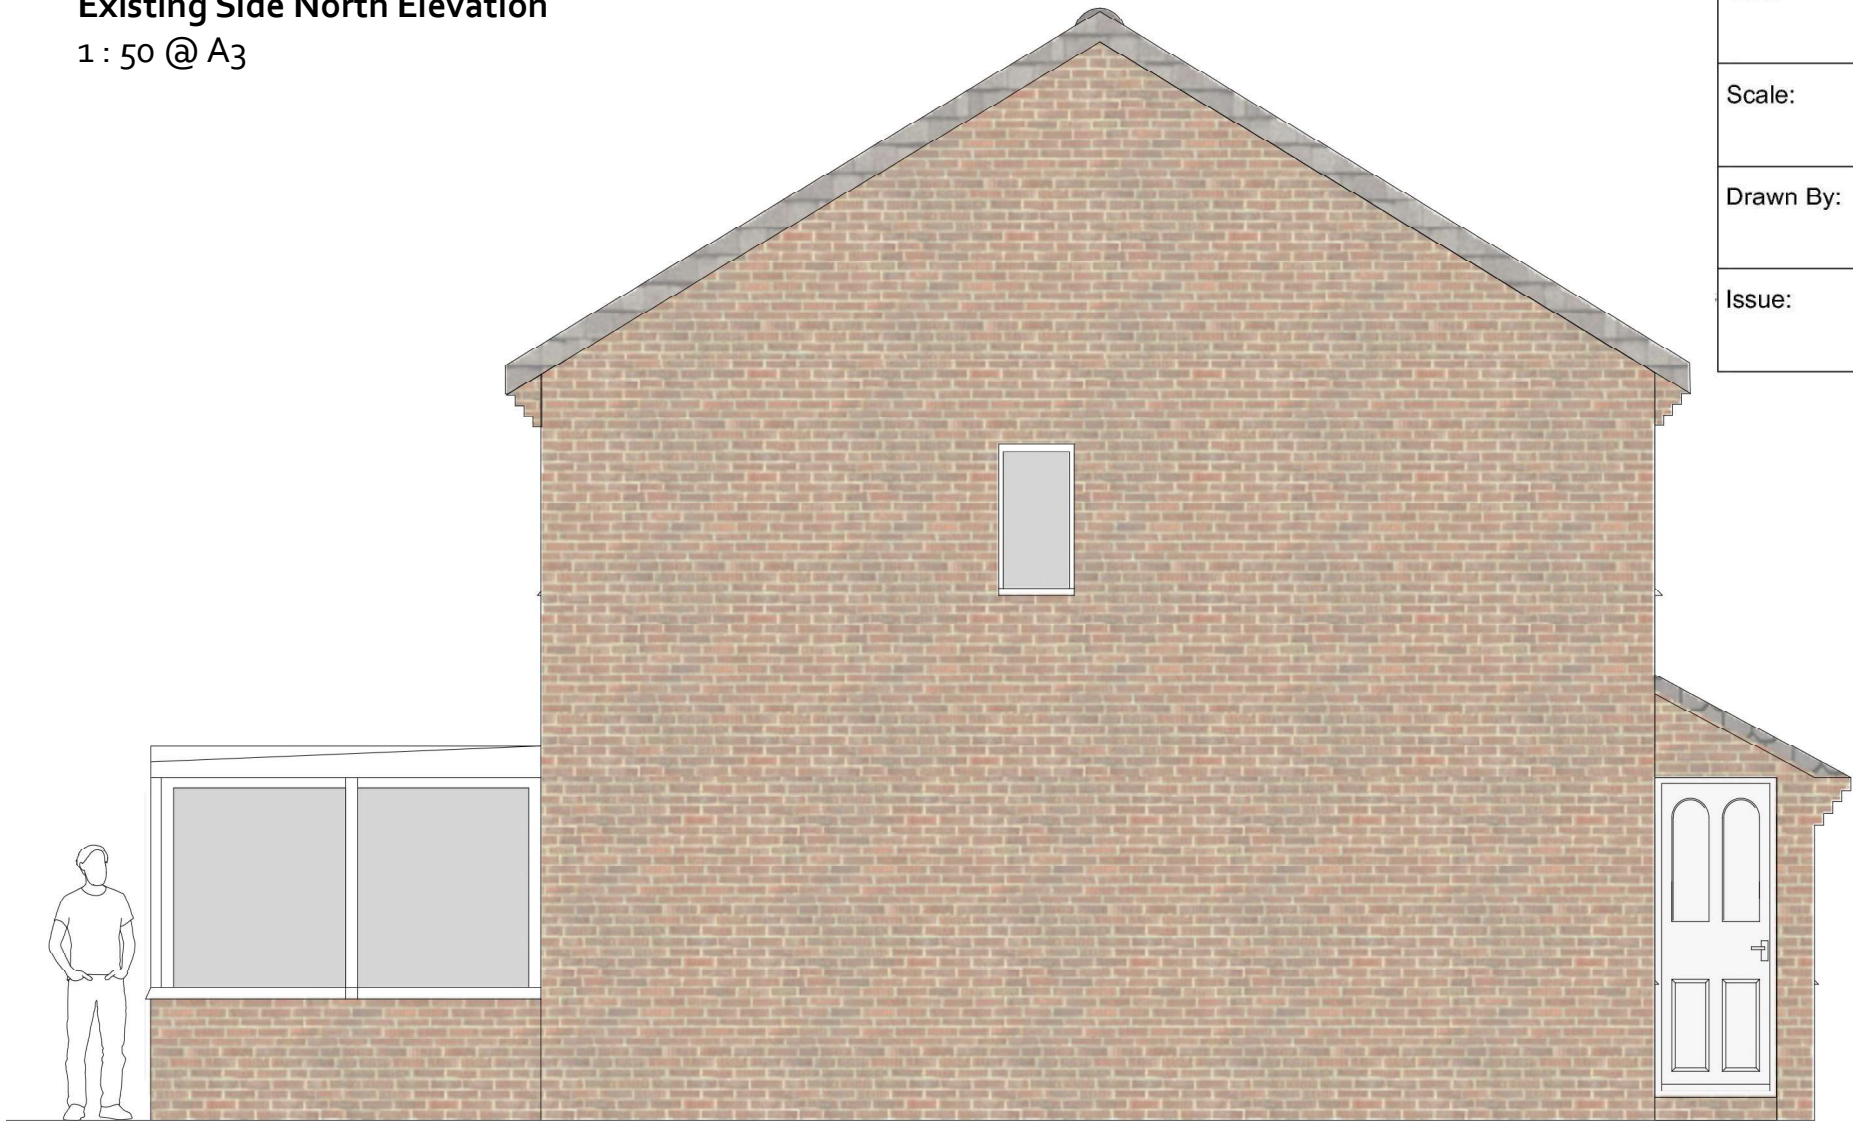

Do not scale. Schematic drawings, all dimensions subject to site survey.

THIS DRAWING IS THE COPYRIGHT
2021 OF PEPPER CONSULTING.

Rev	Date	Notes	By
 ARCHITECTURAL DESIGN CONSULTANTS & PROJECT MANAGEMENT			
Client:		Mr and Mrs Handley.	
Project:		30 Holst Way Waterlooville Hampshire PO7 5SJ Rear Extension	
Title:		Existing: Roof Plan, Rear Elevation and Side Elevation	
Scale:		1 : 50 @ A3	Date: 26/02/2021
Drawn By:		FEP	Checked By: MP
Issue:		Lawful Development Certificate	

