


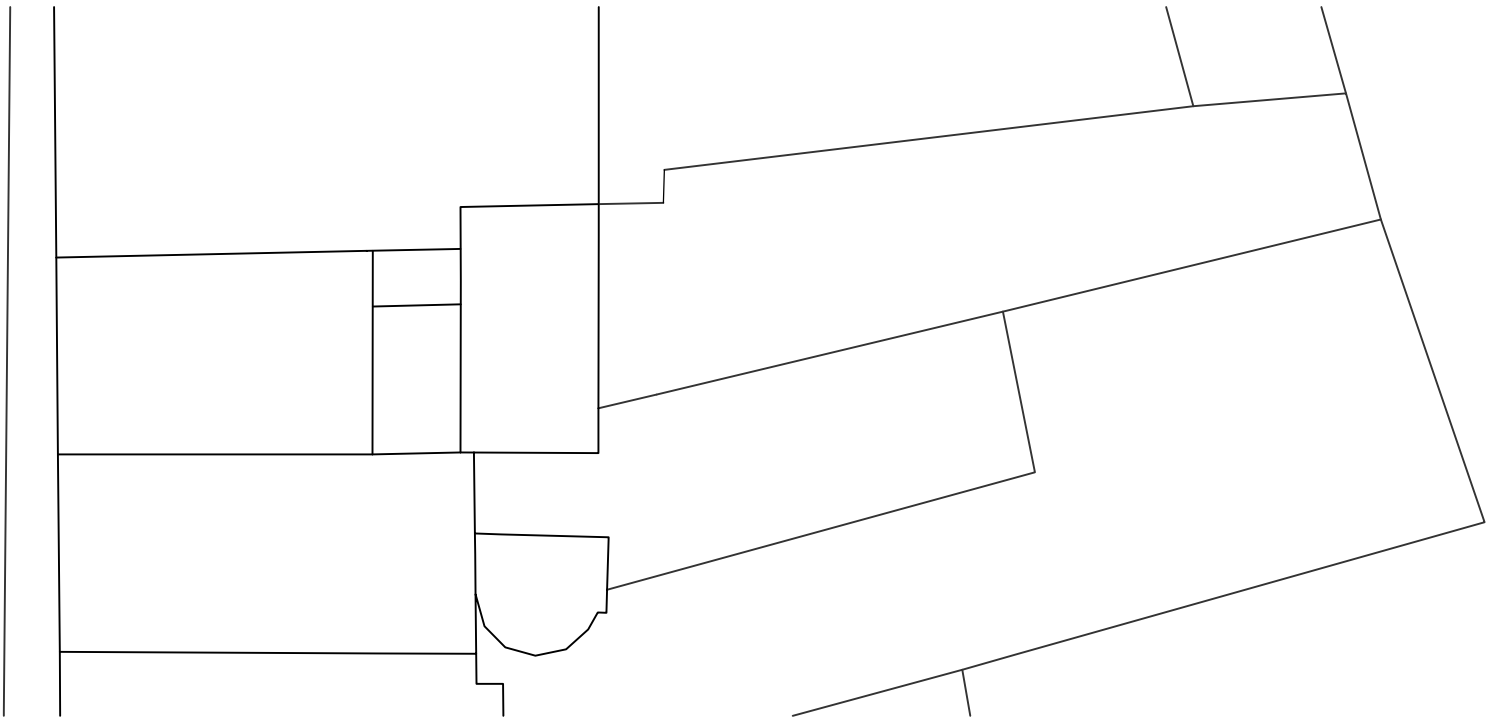
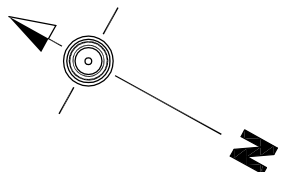
 


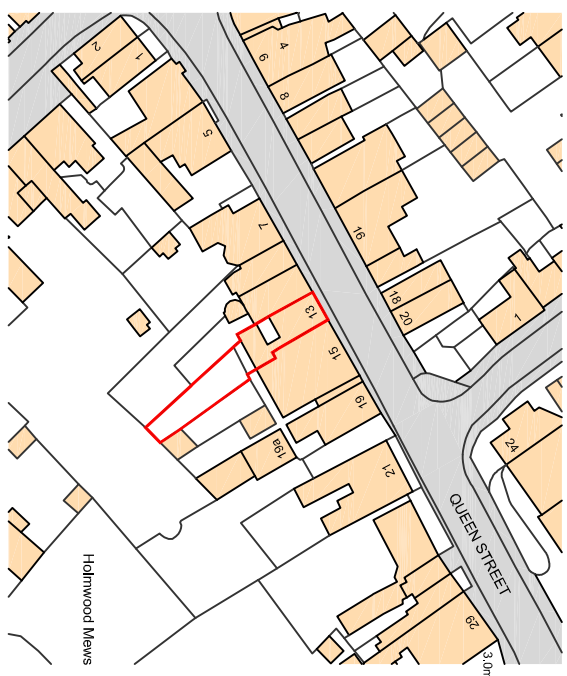



Site Plan
(1:200)

 

LOCATION PLAN (1:1250)

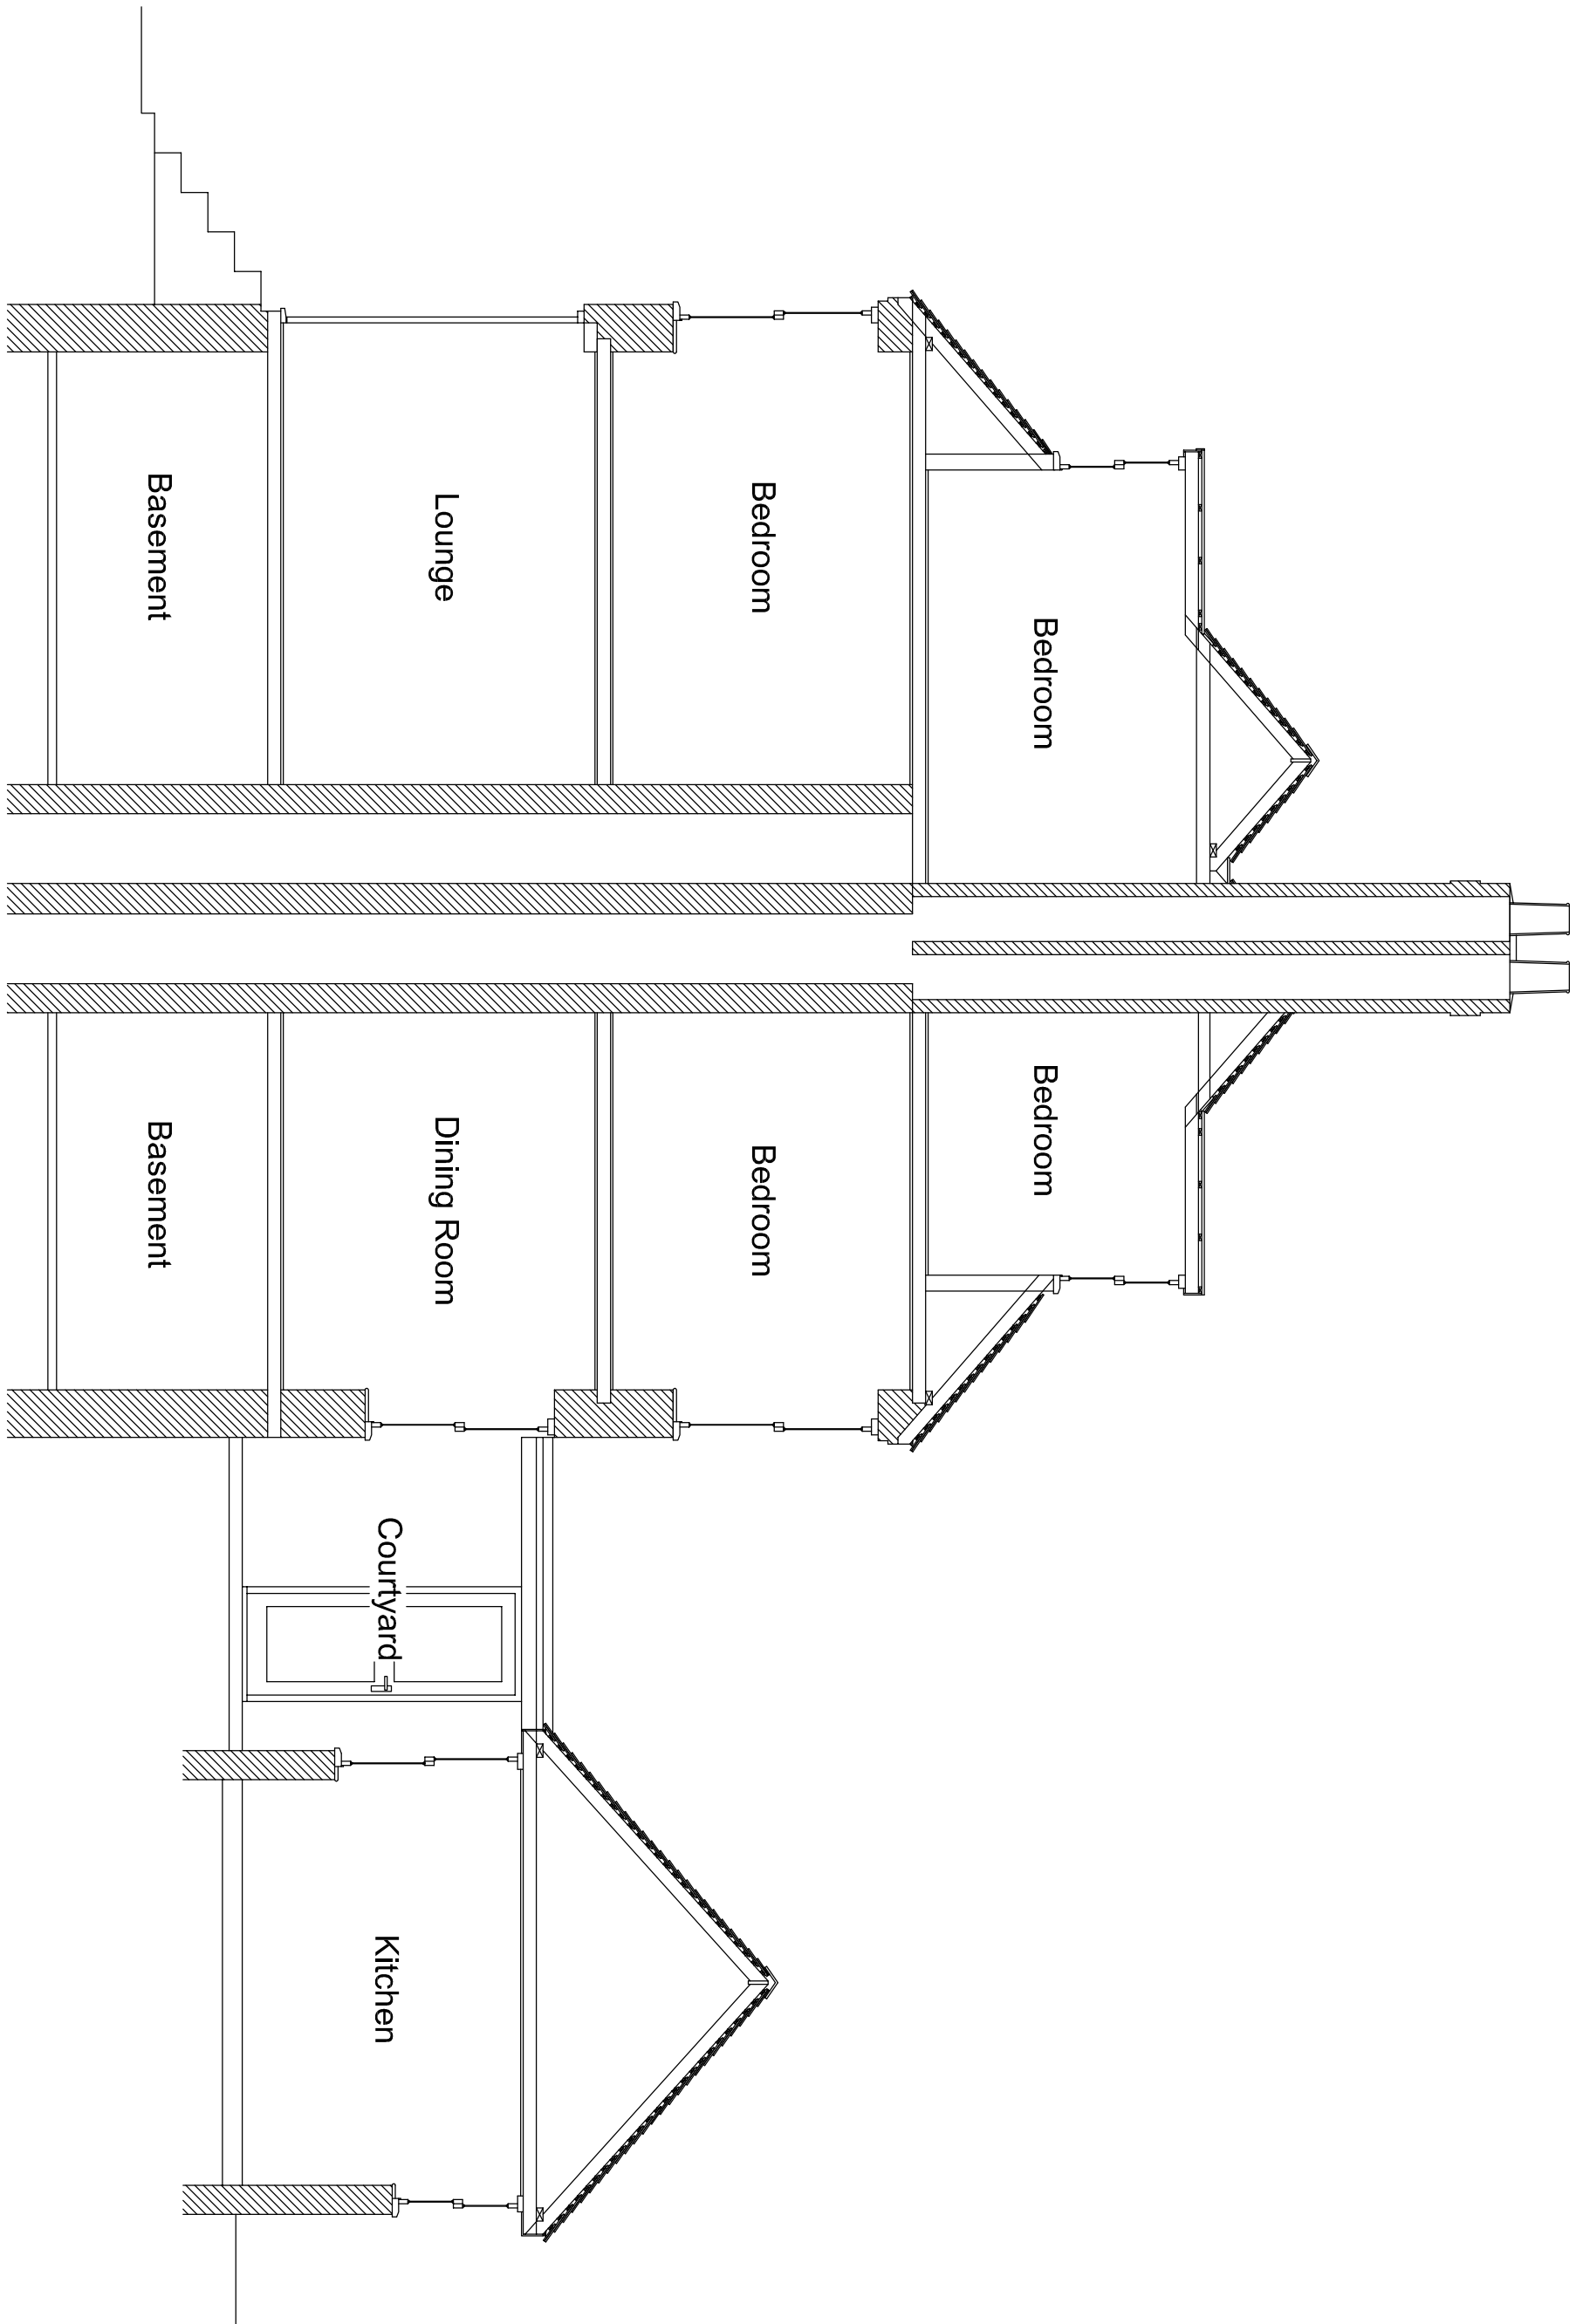

Existing Building Section
(1:50)

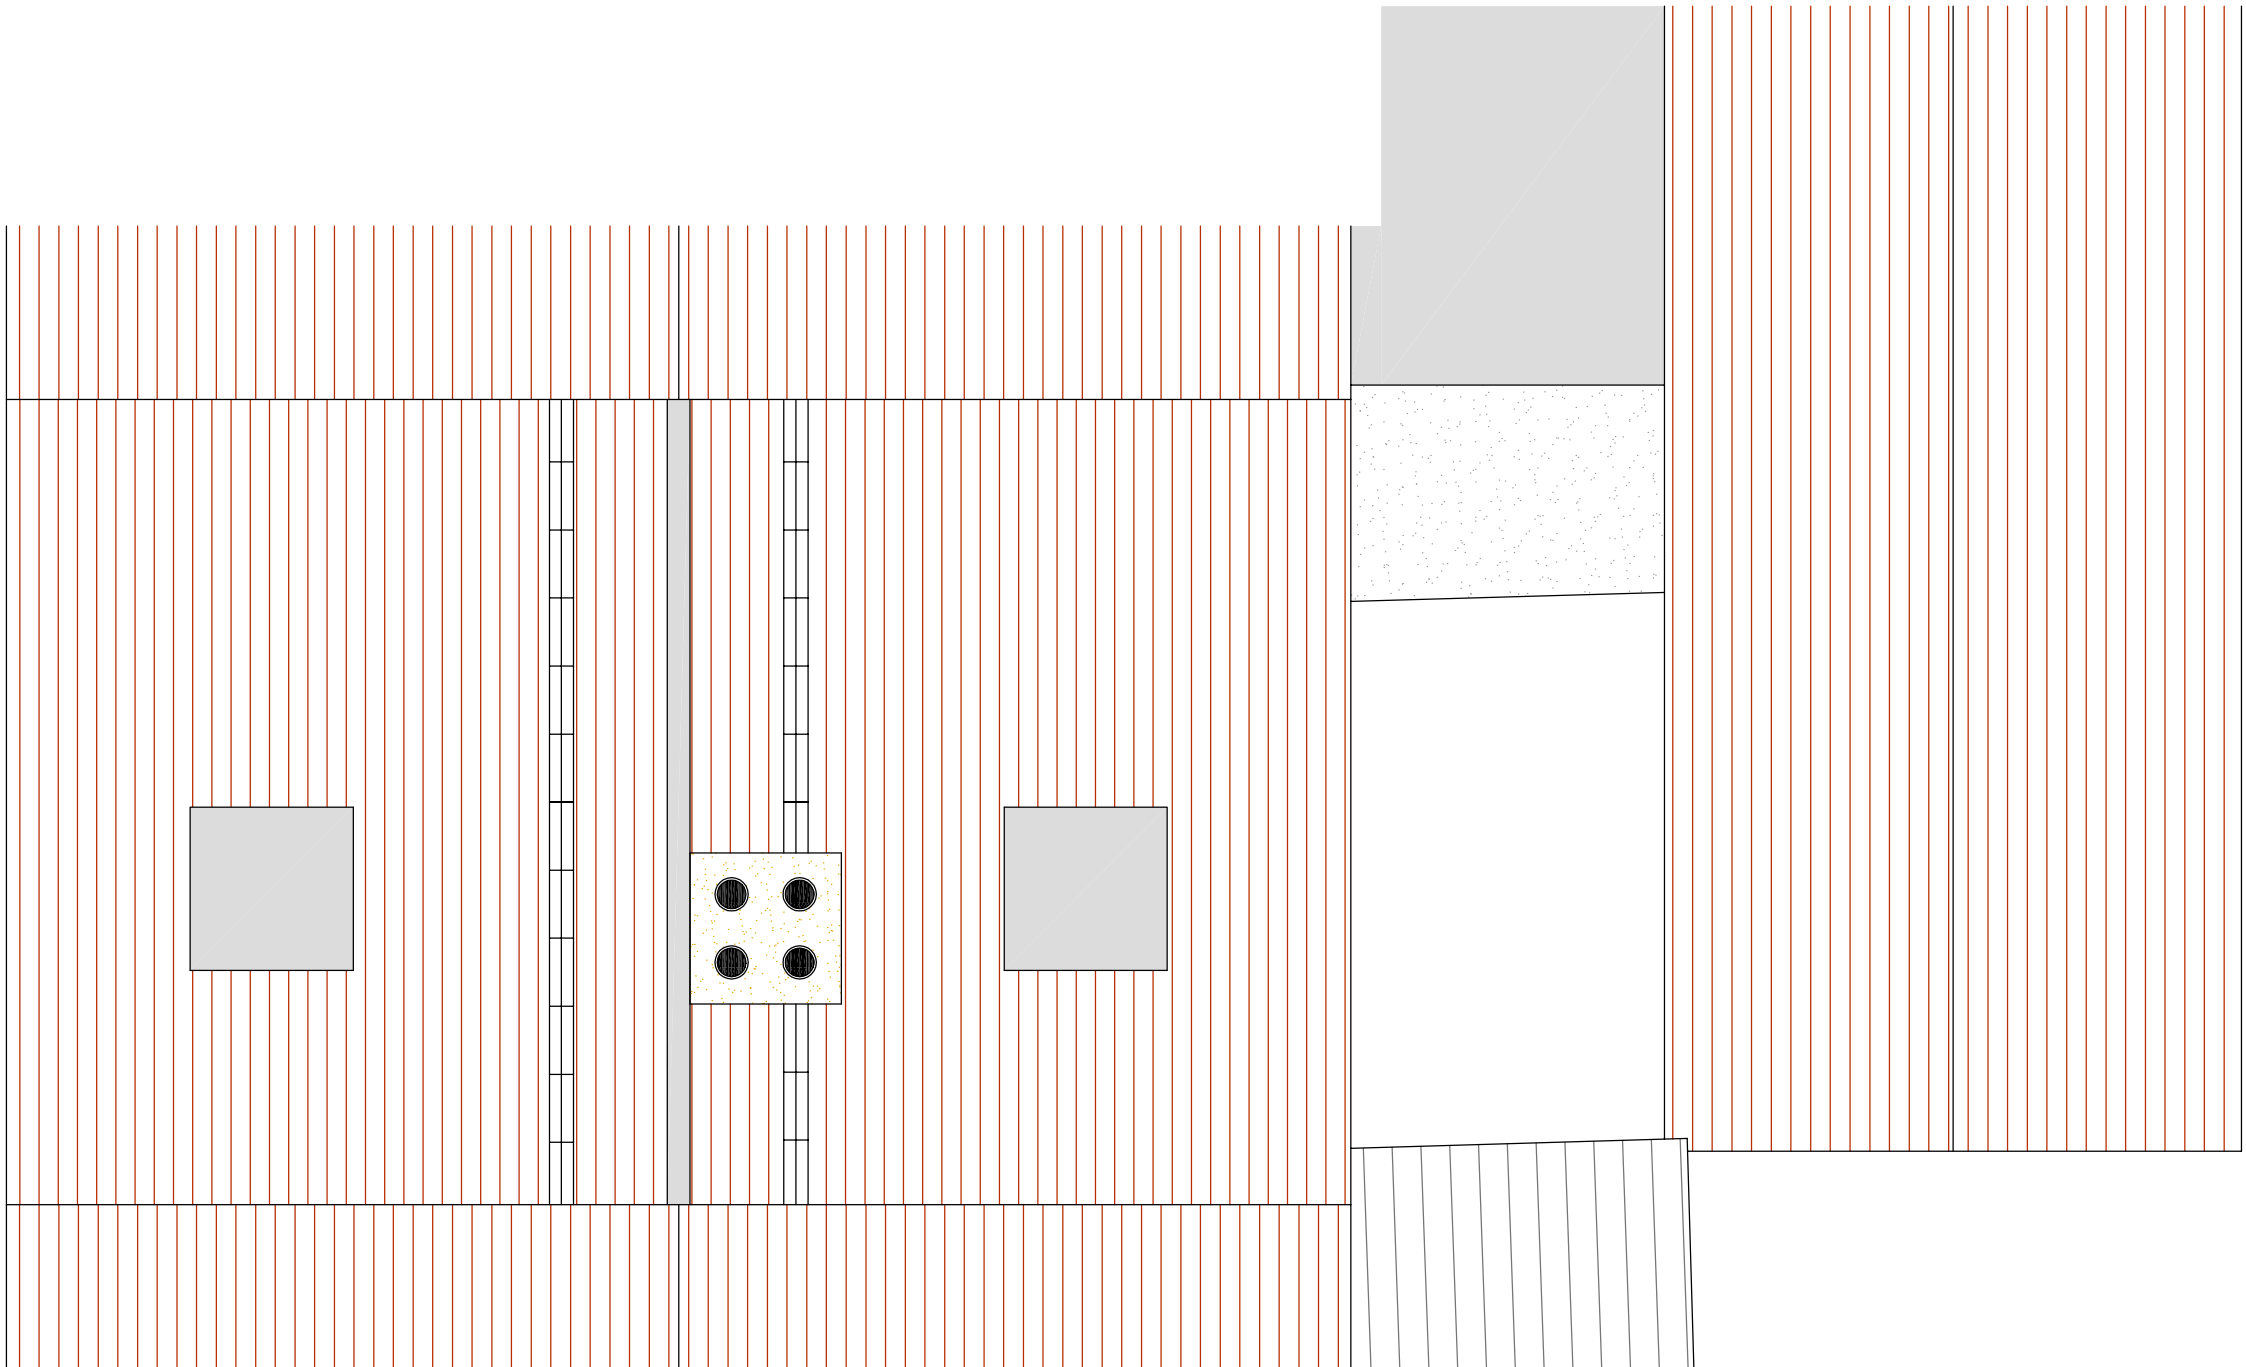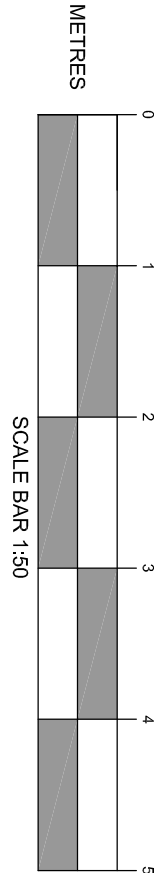

Existing Roof Plan
(1:50)

NOTES:
1. All dimensions to be checked on site and any discrepancy notified.
2. All dimensions are to be used in preference to scaled dimensions.
3. This drawing is the property of J.M. Ralph Associates and must not be reproduced, in part or whole, or derived from, without their permission.

Purpose	
PLANNING APPLICATION	
Amendment	Date

Client
MR. S. COX
RUDLEY MILL
HOE GATE
HAMBLETON
HAMPSHIRE

Project
REPAIRS & ALTERATIONS
13 QUEEN STREET
EWSWORTH
HAMPSHIRE

Title	
EXISTING ROOF, SITE & LOCATION PLANS, SECTION	
Scale	Date
1:50; 1:100 @ A1	26.04.2021
Drawing No.	Revision
21/026/002	P1

J.M. Ralph Associates
Chartered Building Surveyors

58 Fourth Avenue
Haverock
Hampshire
PO9 2OX
Email: jra@jraha.com
Tel: 07990 81707

