



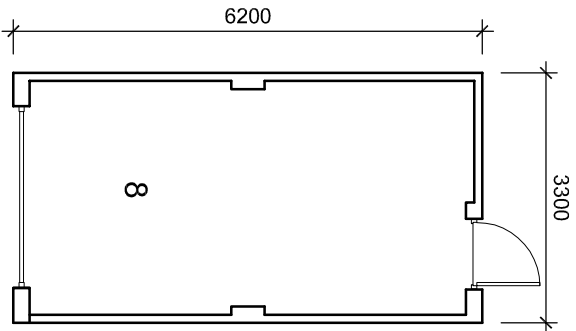


GARAGE PLAN
PLOT 8

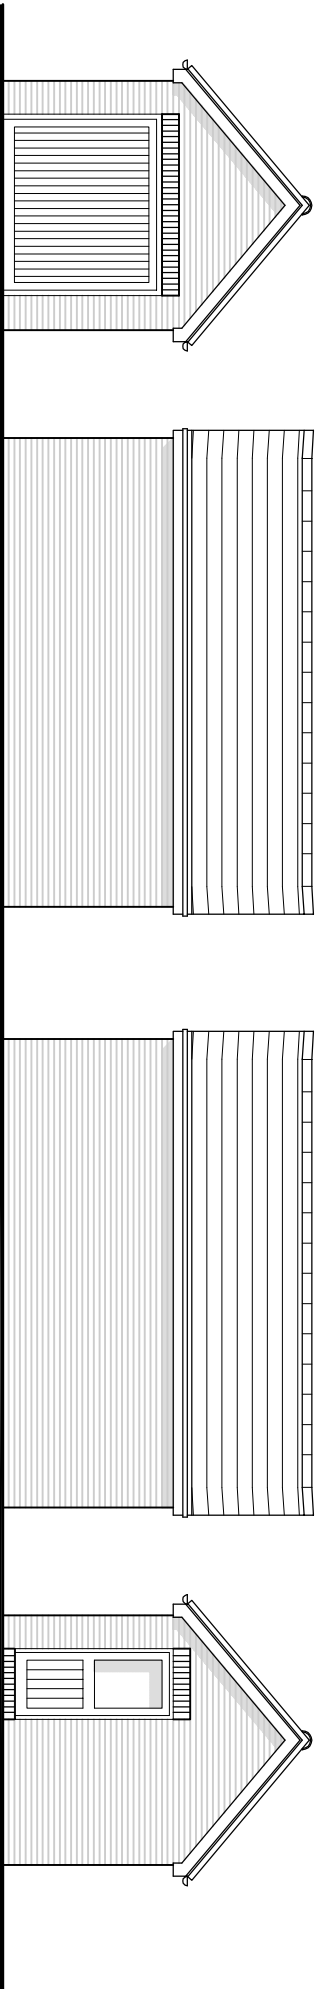


WEST ELEVATION NORTH ELEVATION SOUTH ELEVATION EAST ELEVATION
GARAGE ELEVATIONS - PLOT 8


Materials Schedule:	
Walls:	Fair face brick work.
Roof:	Slate effect tiles
Rear Doors :	Upvc
Garage Door:	Composite.
Fascia, Bargeboard & Soffit:	White Upvc.
Gutters & Downpipes:	Black Upvc

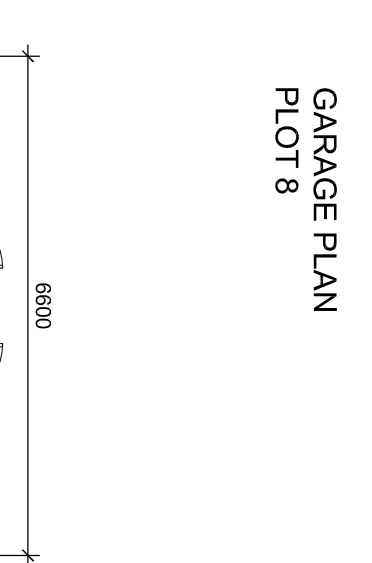


GARAGES PLAN
PLOTS 10 & 6

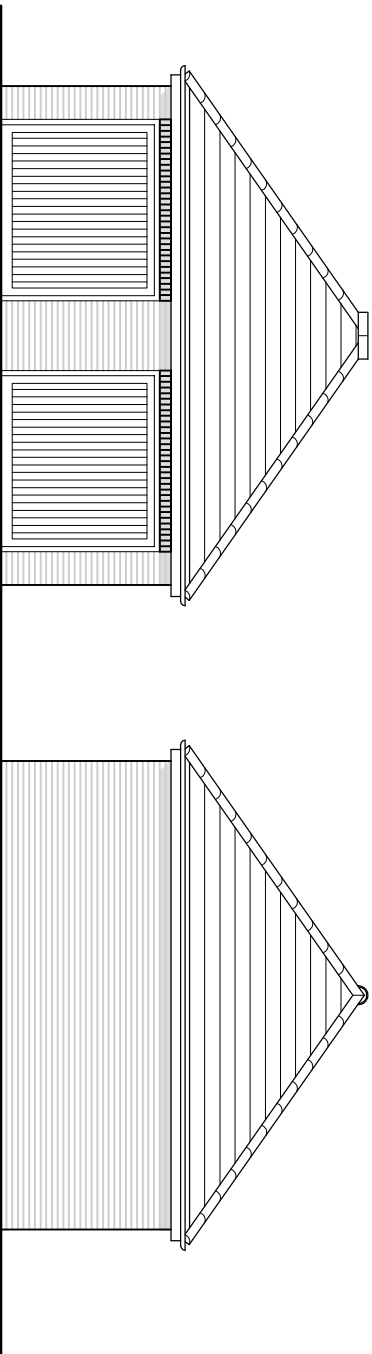

SOUTH ELEVATION WEST ELEVATION
GARAGES ELEVATIONS - PLOTS 10 & 6

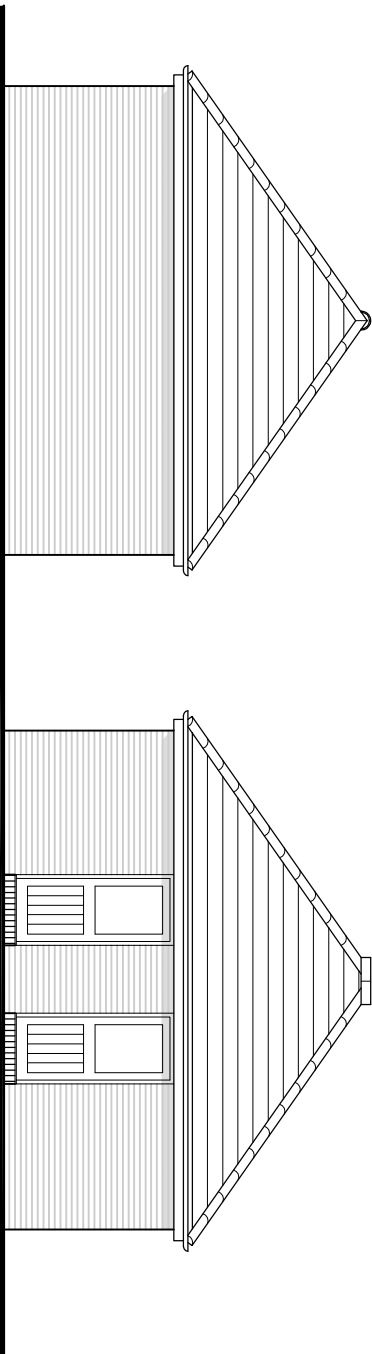

EAST ELEVATION SOUTH ELEVATION
GARAGES ELEVATIONS - PLOTS 10 & 6

 

SCALE BAR

DRAWING TITLE	Proposed Garages for Plots 10,6 & 8		CLIENT	Kingham Homes Ltd		DRAWING No.	2825 - 04		JAYE FORD ARCHITECTURE LTD MANLEYS MANLEYS HILL STORINGTON WEST SUSSEX RH20 4BT Tel: 01903 745393
JOB TITLE	11 Bound Lane, Hayling Island, Hampshire.		SCALE	1:100 @ A3		DATE	Oct. 2016		