




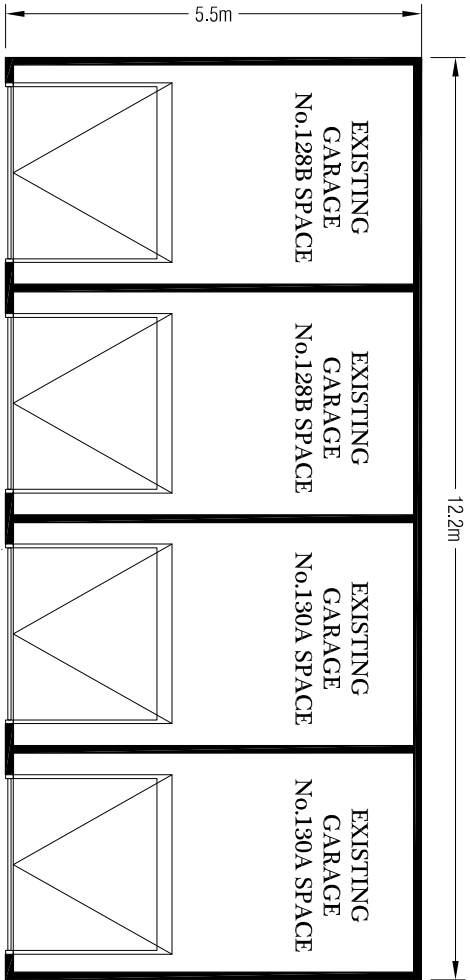


Existing Garages, Floor Plan @ 1:100

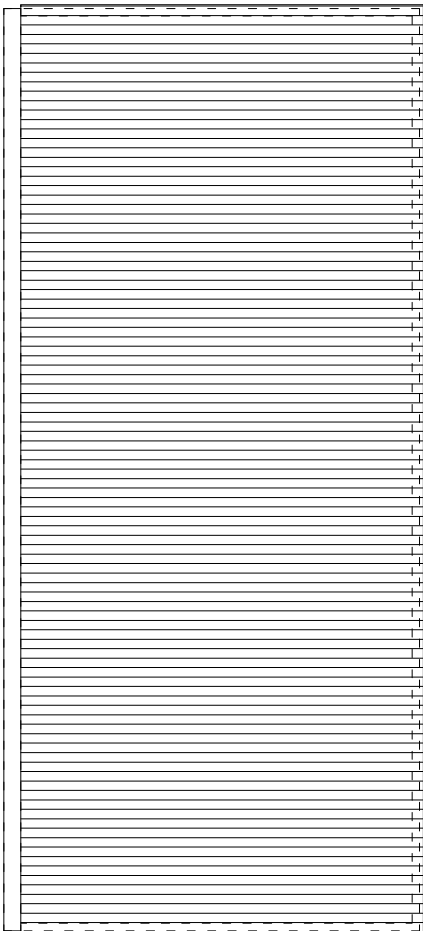


Existing Garages, Roof Plan @ 1:100

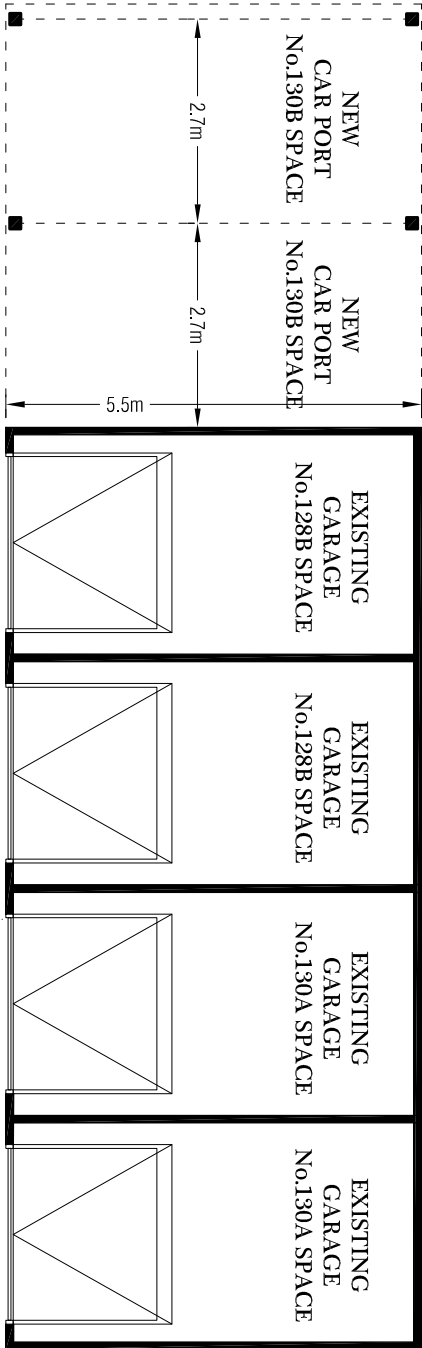


Proposed Car Port Extension To Existing Garages, Floor Plan @ 1:100

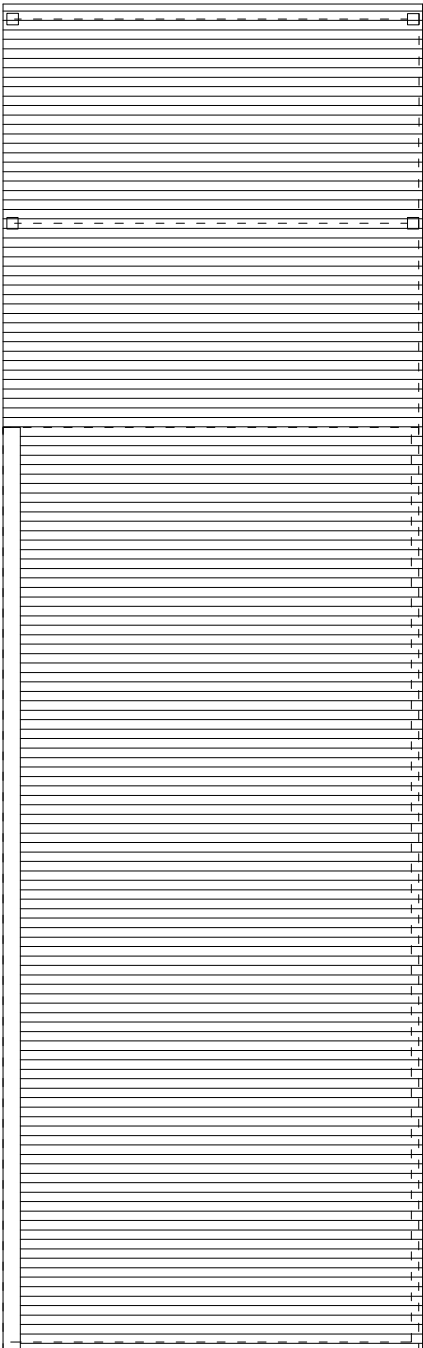


Proposed Car Port Extension To Existing Garages, Roof Plan @ 1:100

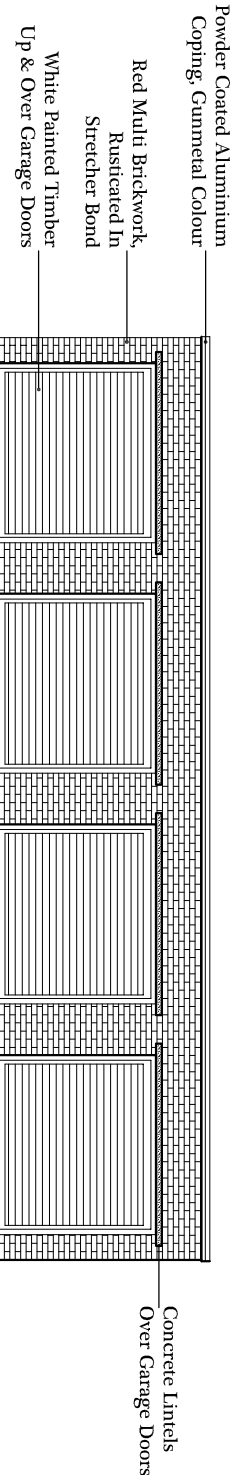


Garages, Existing South Elevation @ 1:100

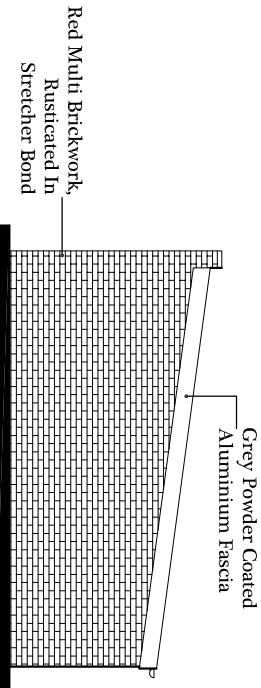


Garages  
Existing East Elevation @ 1:100

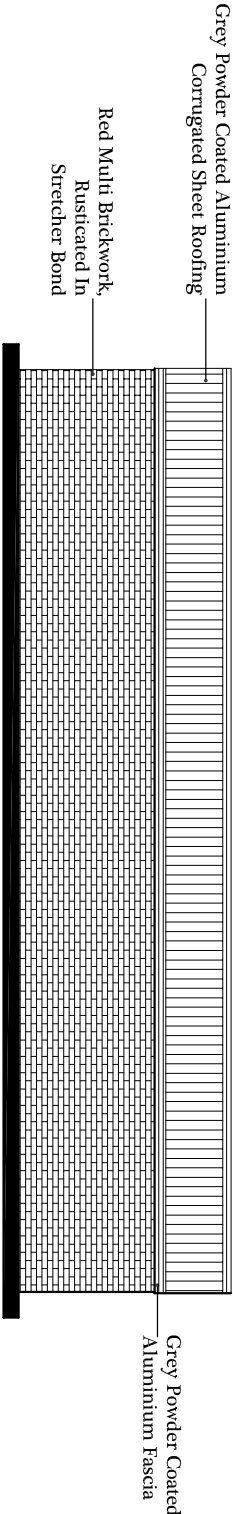


Garages, Existing North Elevation @ 1:100

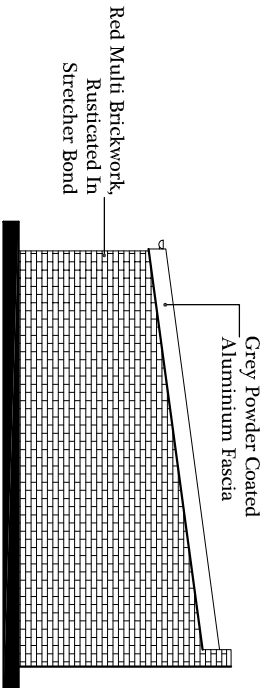


Garages  
Existing West Elevation @ 1:100

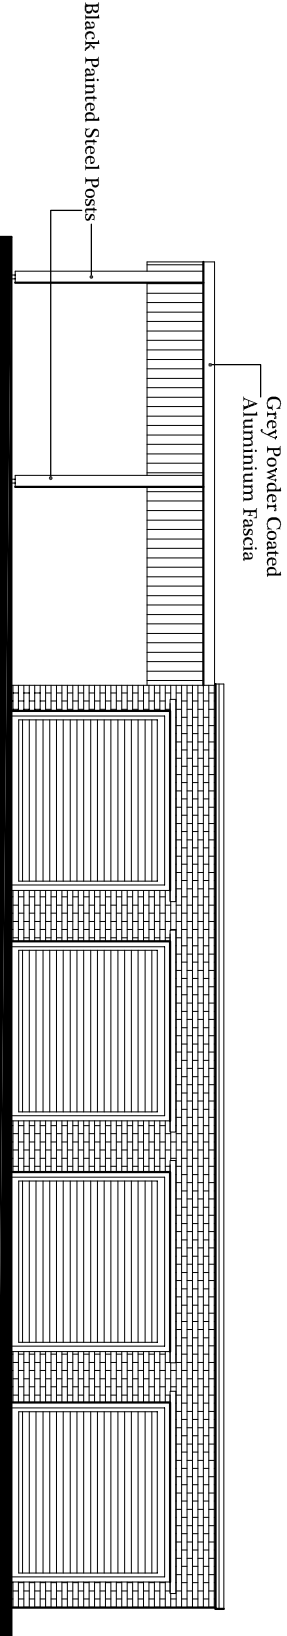


Garages, Proposed South Elevation  
@ 1:100

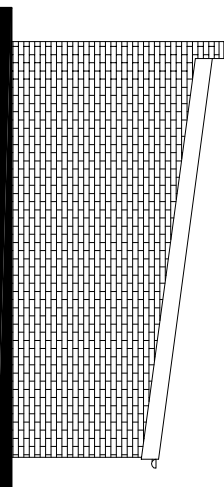

Garages, Proposed East Elevation  
(No Changes) @ 1:100

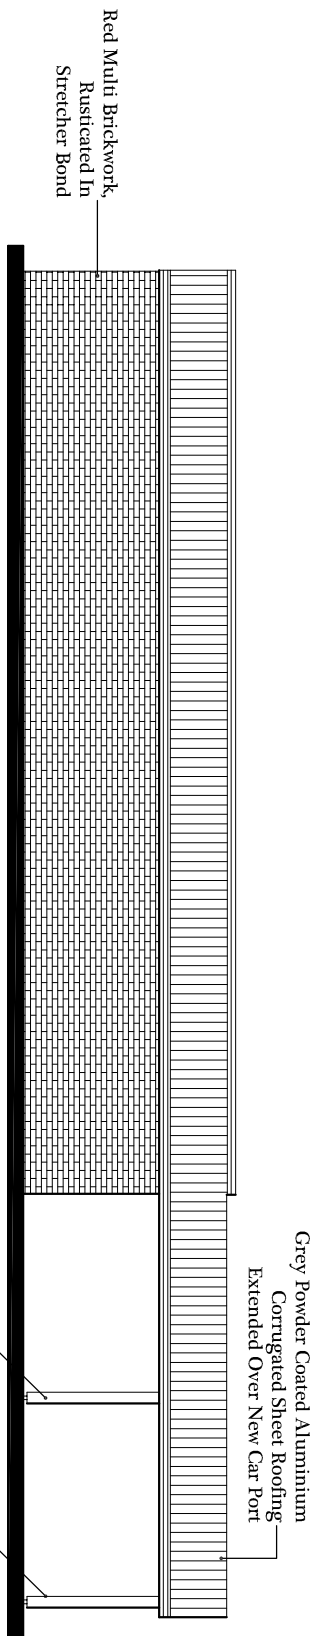

Garages, Proposed North Elevation  
@ 1:100

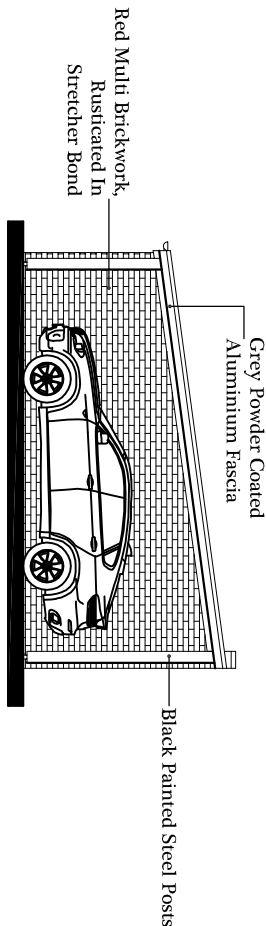

Garages  
Proposed West Elevation  
@ 1:100



CHARTERED ARCHITECTS TOWN PLANNING CONSULTANTS

Graham Ash Architects Ltd  
65 Leigh Road, Broomfield, Essex, SSO 9DF  
TELEPHONE: 01794 518706 Or 07768 451105  
EMAIL: info@grahamasharchitects.com  
WEBSITE: www.grahamasharchitects.com

CLIENT:

**Mr D Aylward**

PROJECT:

**Lama Court,  
Seafrott, (128-130)  
Hayling Island,  
PO1 1 9HW**

TITLE:

**Existing Garage Plans  
& Elevations  
Proposed Car Port  
Plans & Elevations**

DESIGNED BY: DATE: 12-10-15 DRAWN / DTDLD BY: JAT

SCALE: 1:100 PLOTTED: 12-10-15 REV.

SCALE @ 1:100 0 1 2 3 4 5m

PURPOSE OF ISSUE:

☒ Information ☐ approval ☐ tender ☐ construction

DWG. NO.

**15:027:07**