




52 Horndean Road - Proposed

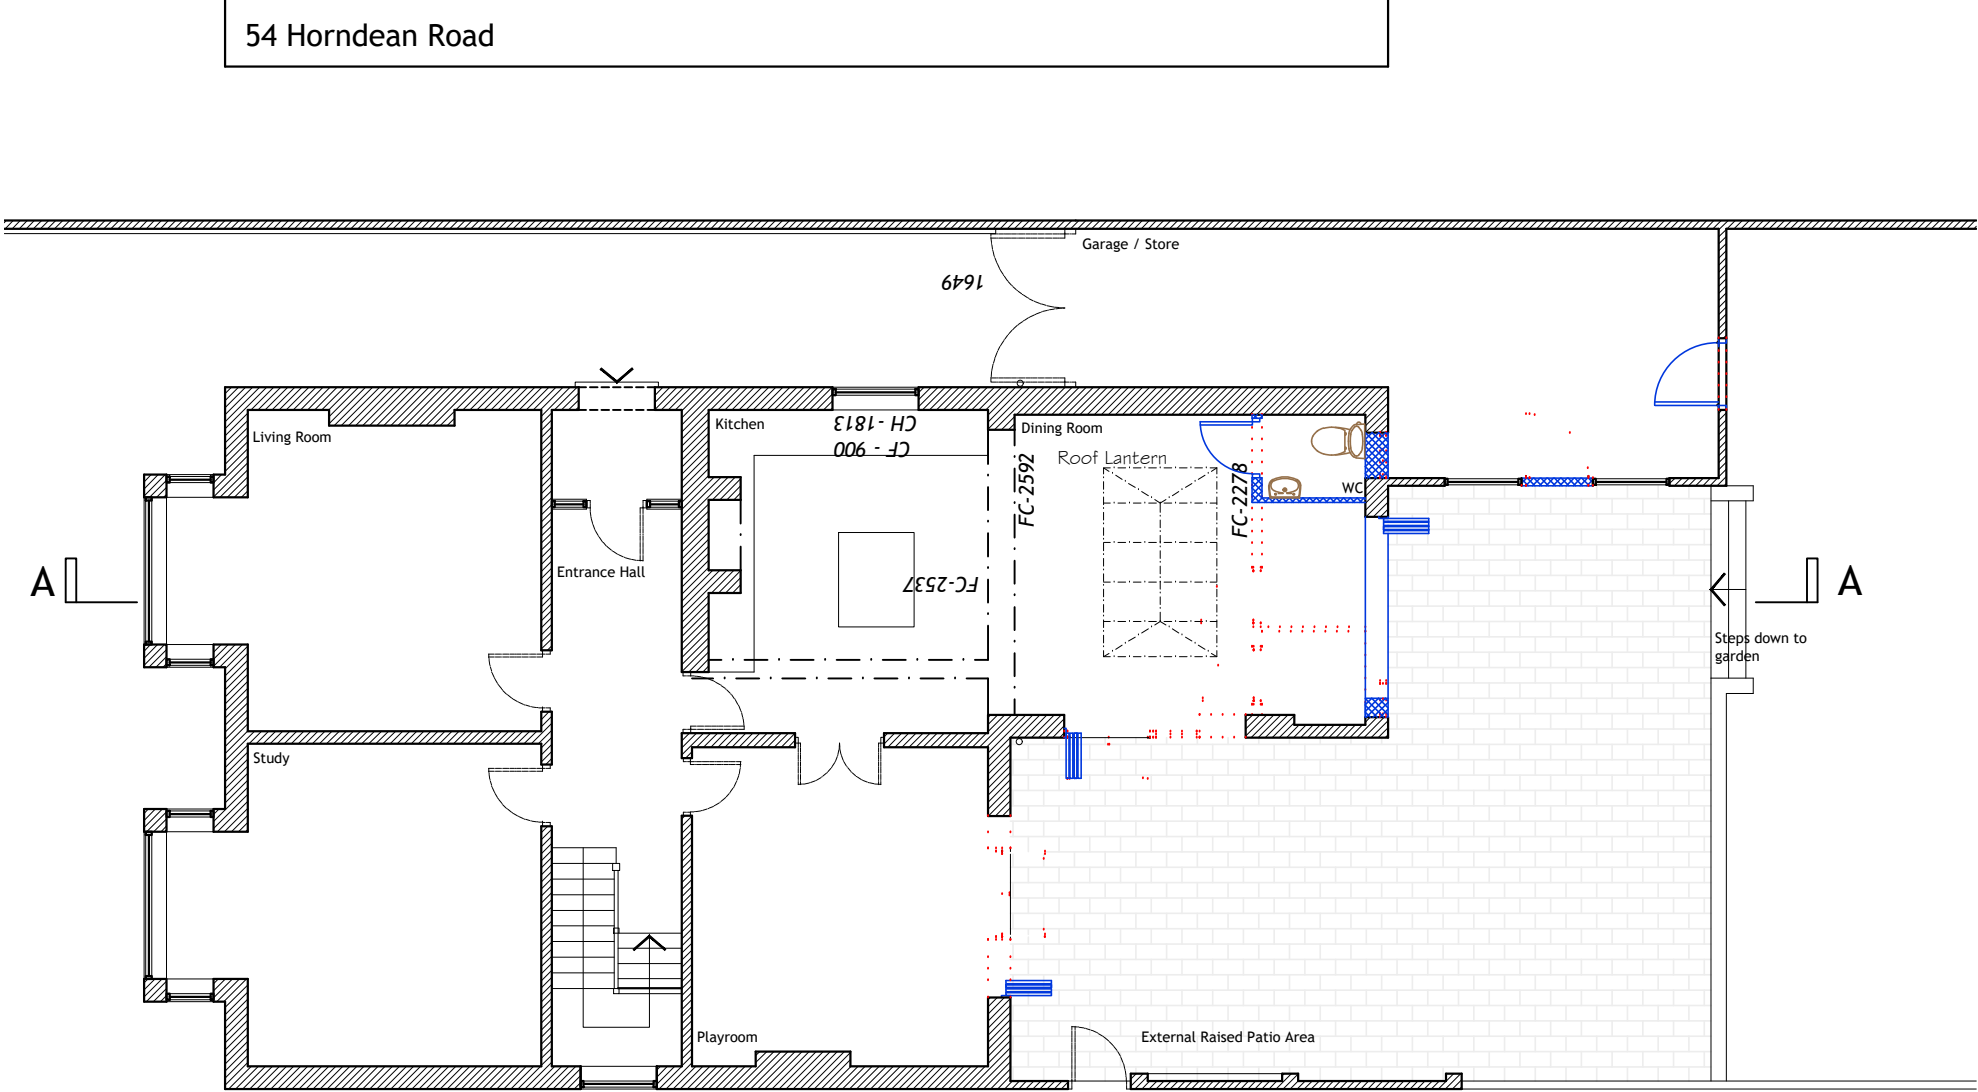

Proposed Ground Floor Plan 1:100

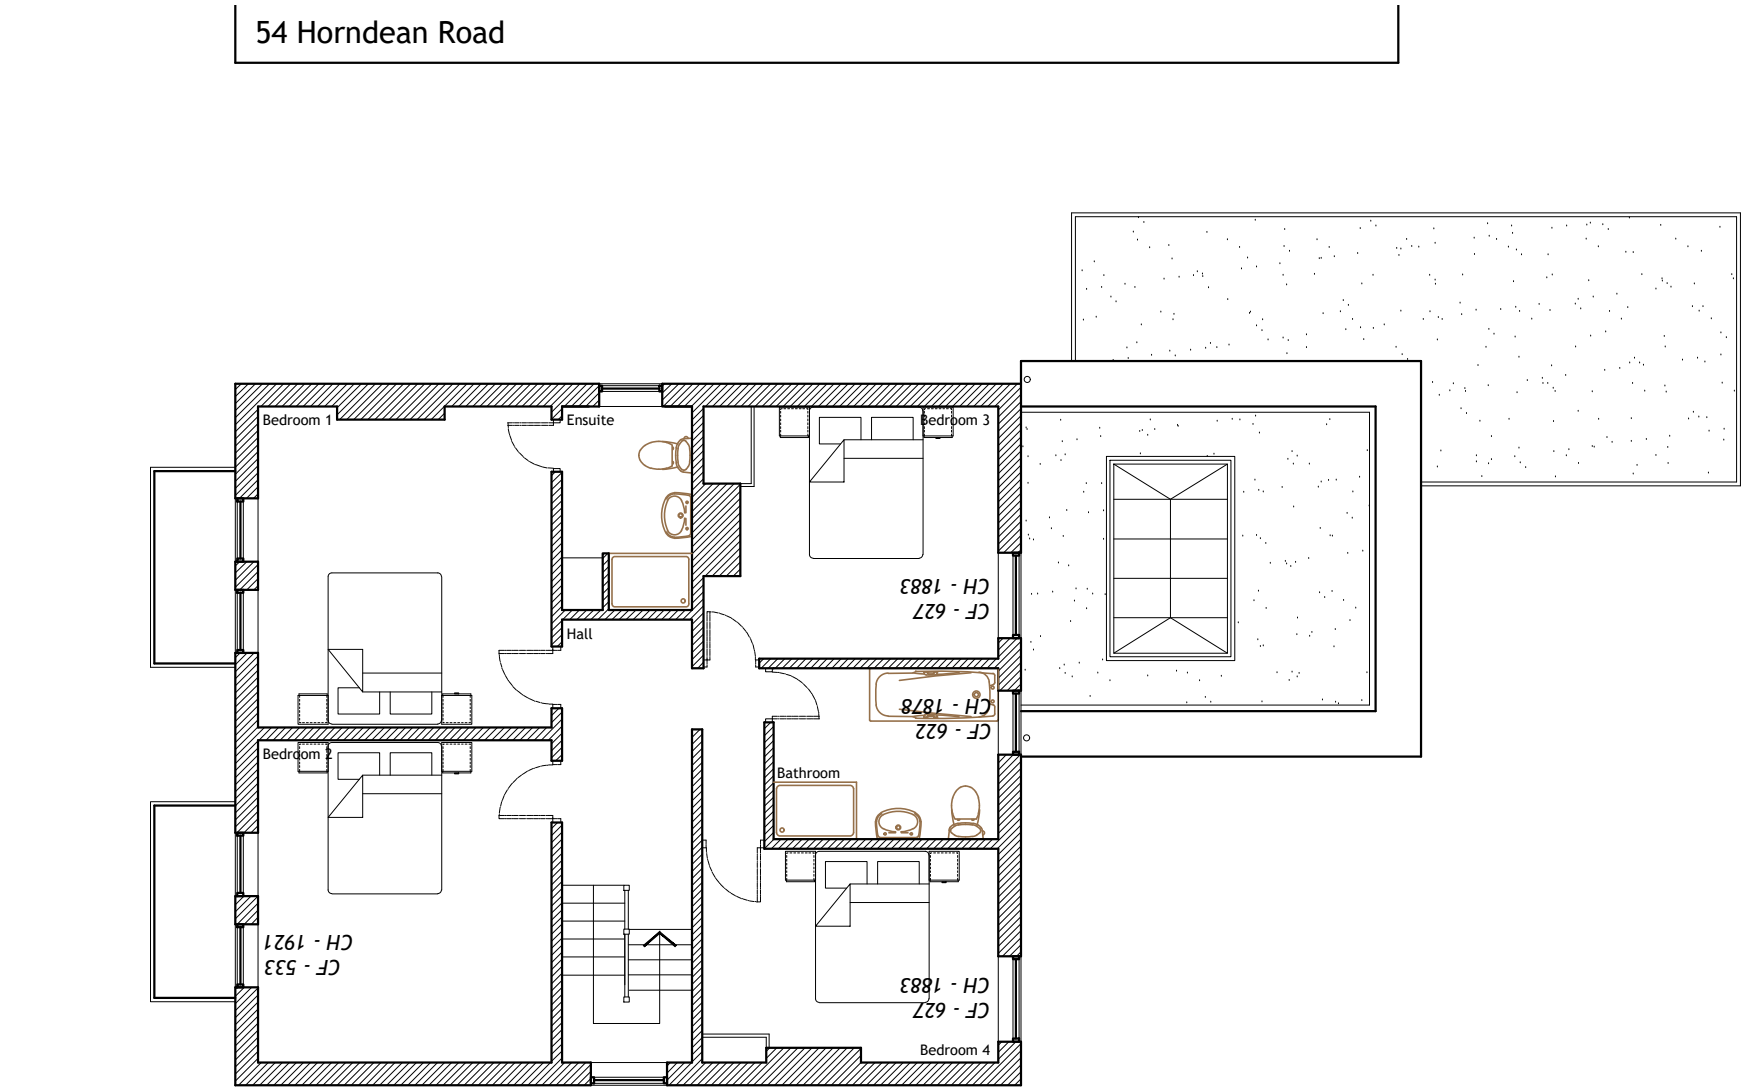

Proposed First Floor Plan 1:100

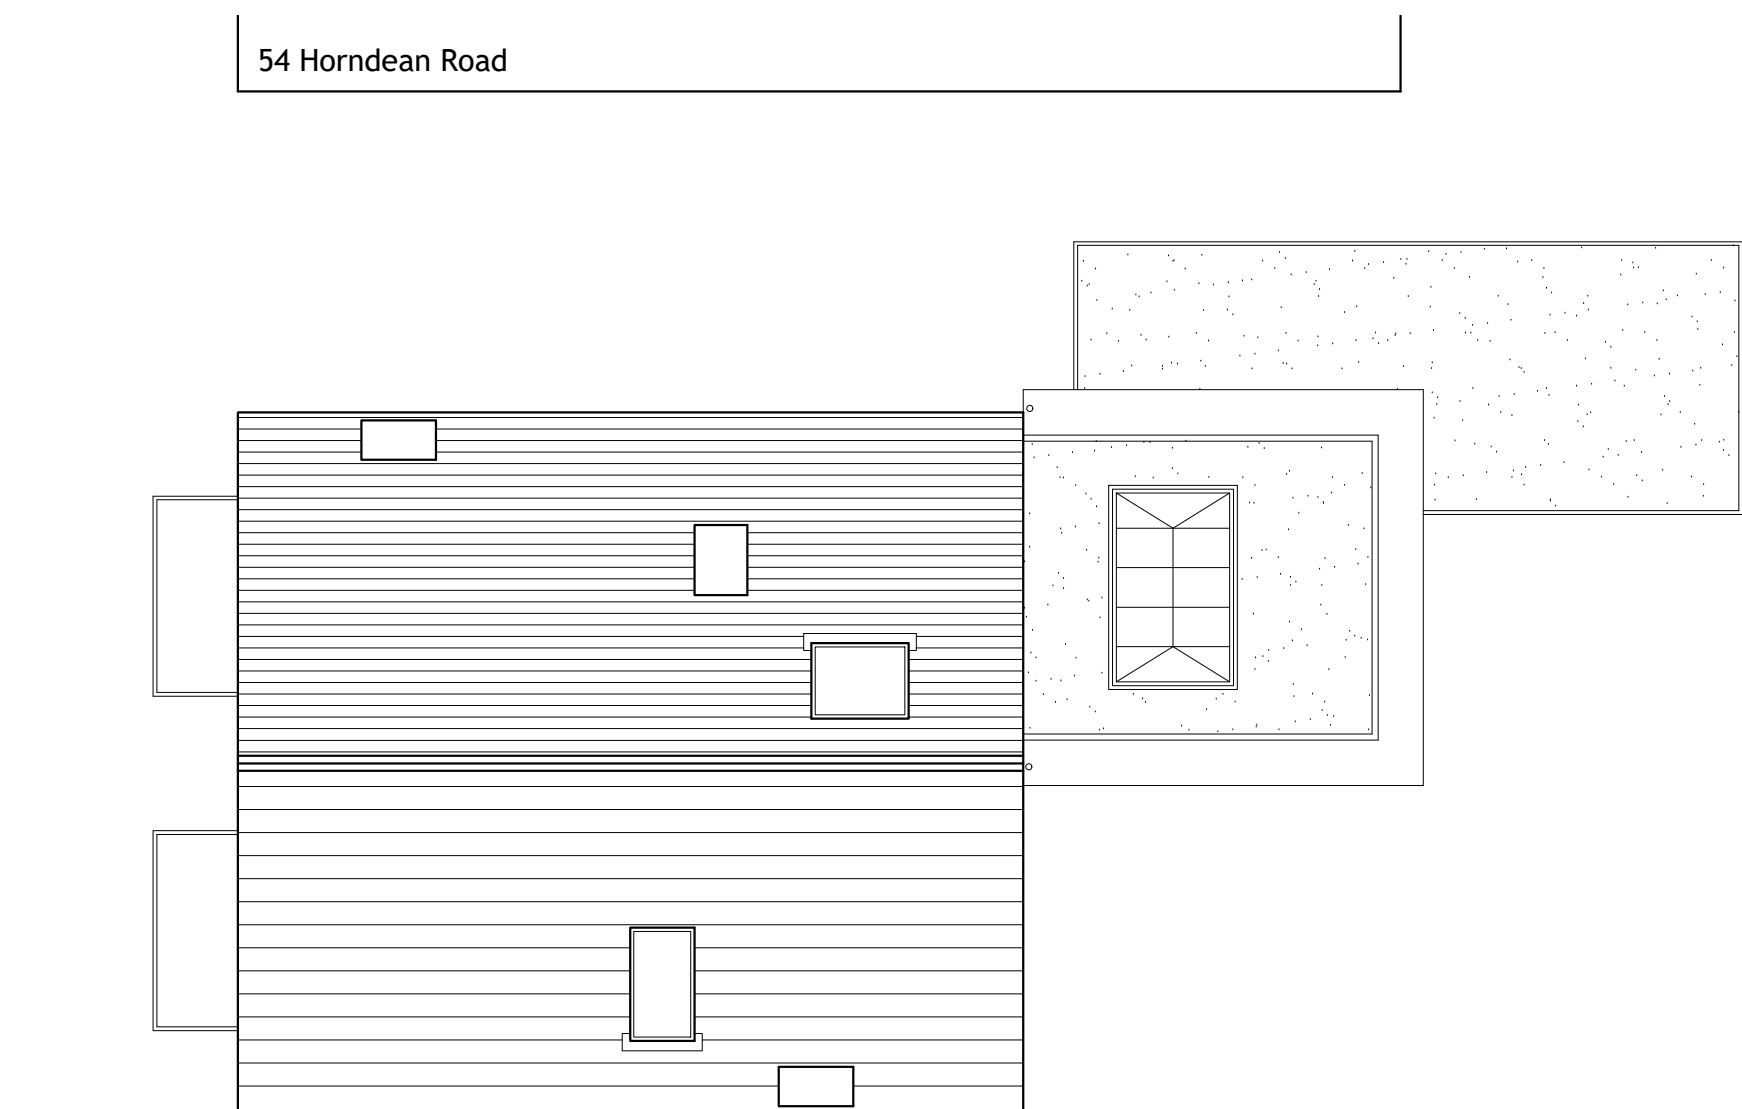

Proposed Roof Plan 1:100



Proposed Site Plan 1:200




Proposed South West Elevation 1:100




Proposed North East Elevation 1:100



Proposed North West Elevation 1:100

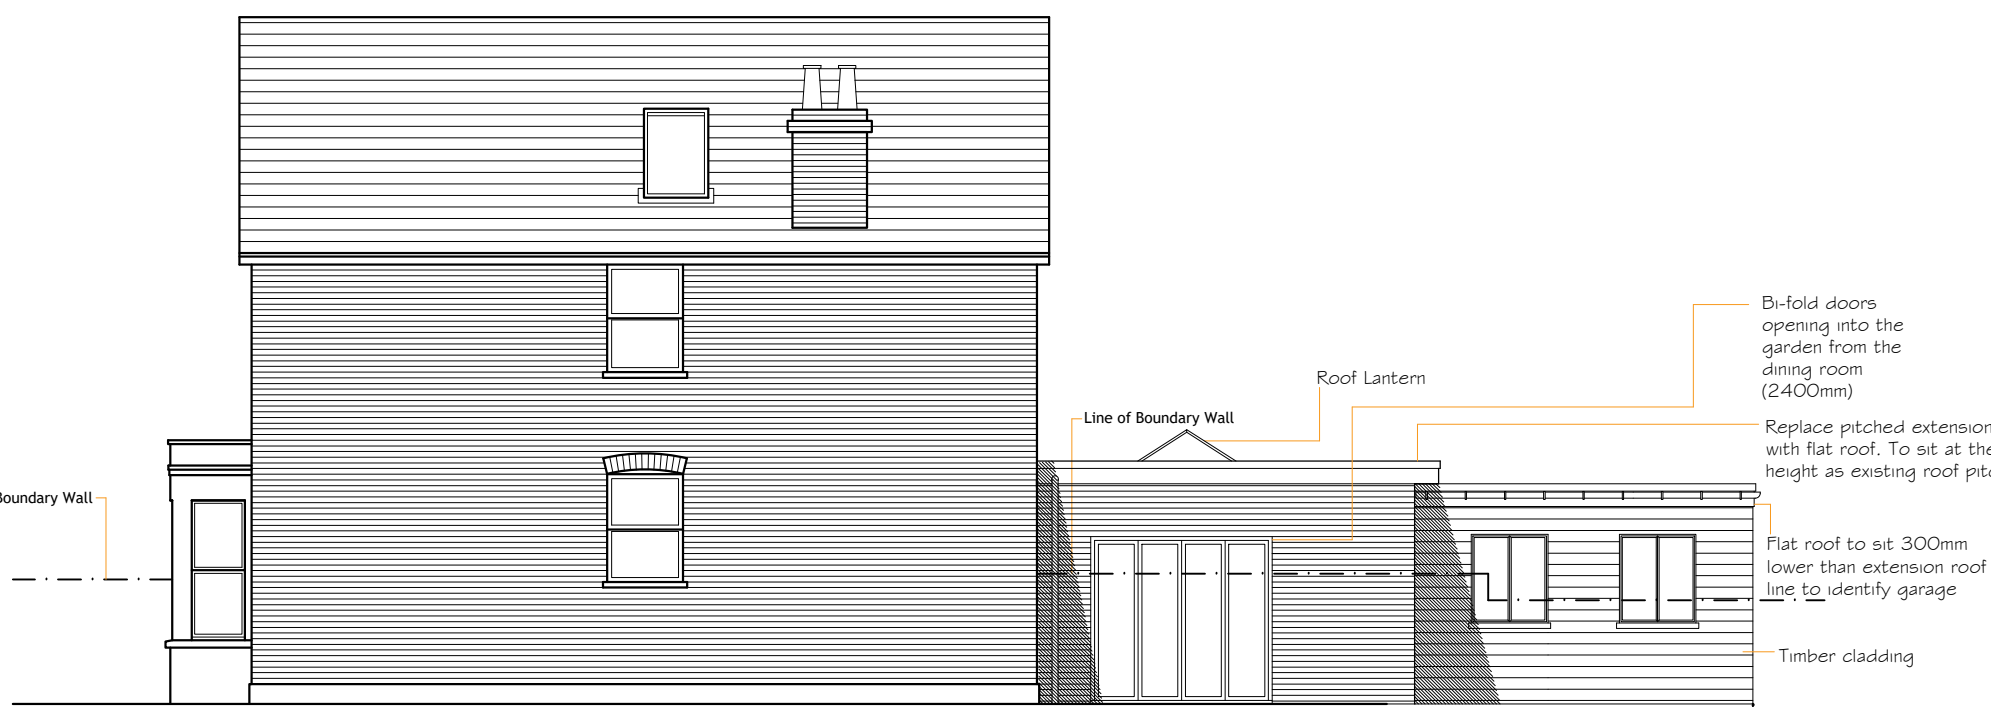

Proposed South East Elevation 1:100

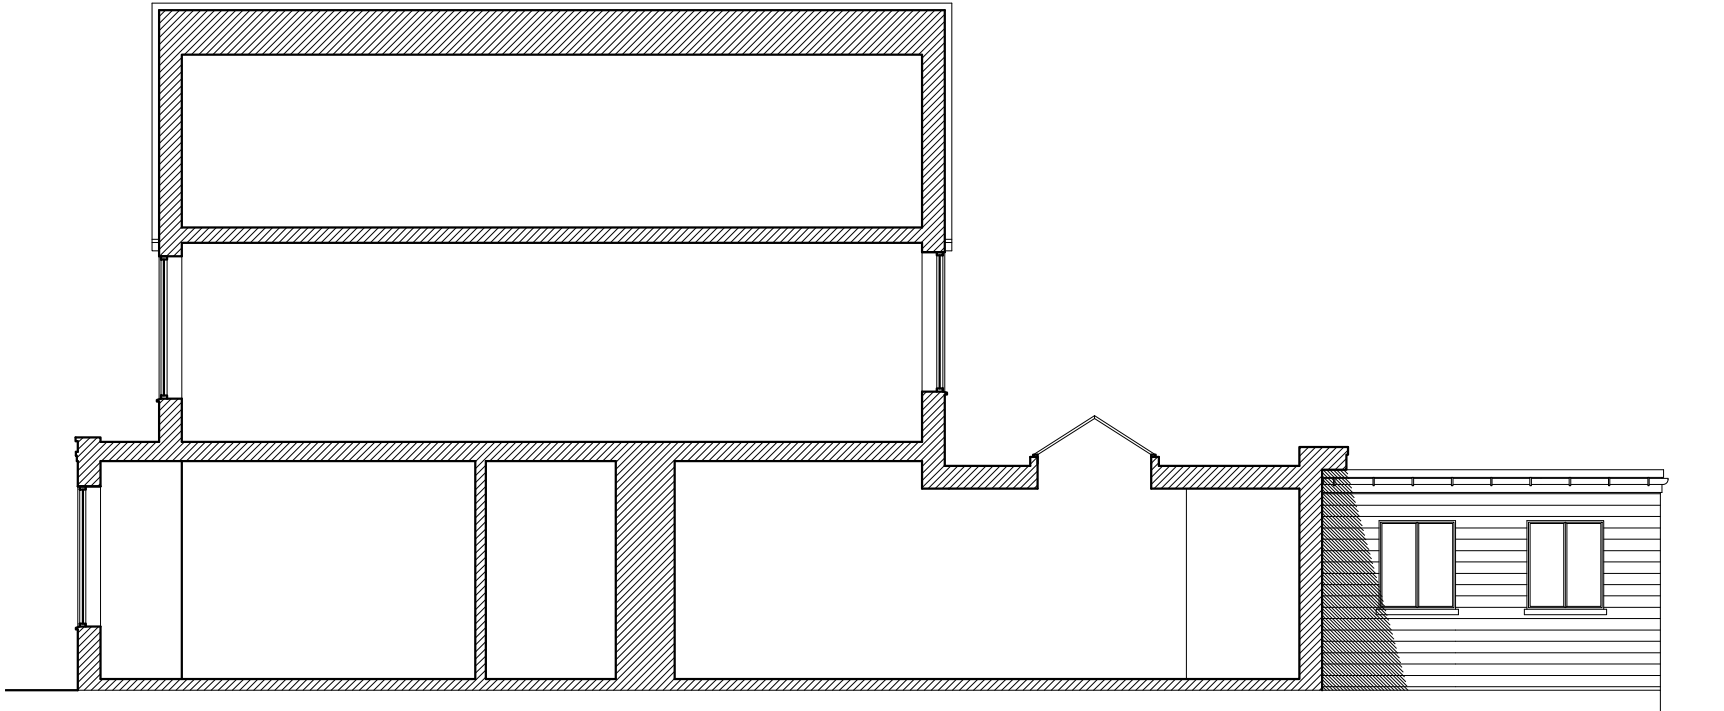

Proposed Section AA

NOTES:

Dimensions to be checked on site before commencing work. Any discrepancies shall be reported to the architect immediately.

Do not scale from these drawings except for planning purposes.

Use figured dimensions only.

Where applicable this drawing is to be read in conjunction with other consultants' drawings.

All drawings to be read in conjunction with specification and all other drawings including structural engineer and mechanical and electrical drawings / specification

REV	DATE	AMENDMENT	DRAWN
hdarchitects James and Julia Kirwan 1 The Old Flour Mill, Emsworth, PO10 7BT 01243 370 715 mail@hdarchitects.co.uk			
PROJECT 52 Horndean Road Emsworth Hampshire PO10 7PT			
DRAWING Proposed		SCALE as noted @A1	
DATE September 2016		DRAWN TW/NW	
DRAWING NUMBER 15087 - 02A		REVISION	