


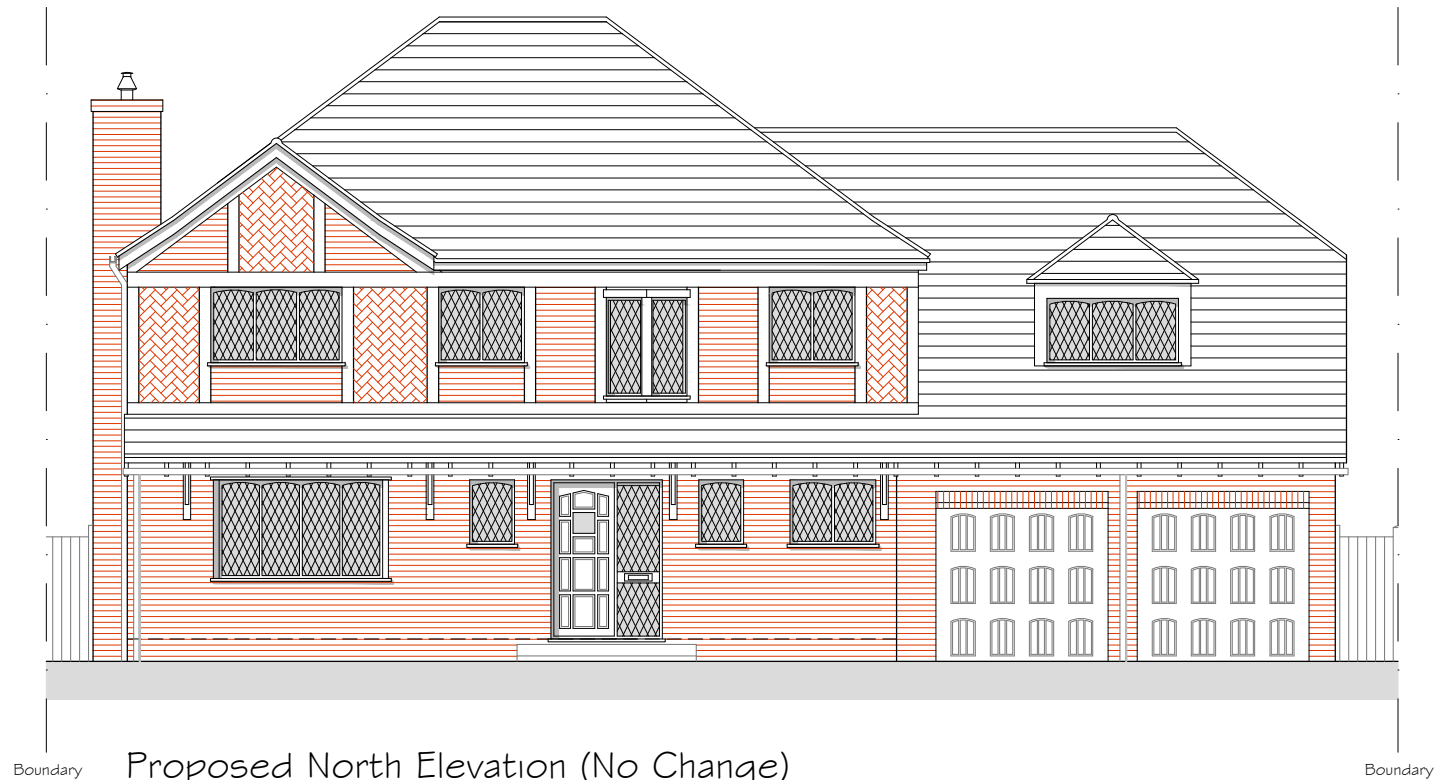

Proposed North Elevation (No Change)
Scale 1:100

▲ 4.950 First Floor Ceiling level

▼ 2.600 Finished First Floor level

▲ 2.350 Ground Floor Ceiling level

▼ 0.00 Finished Ground Floor level

▼ -0.30 Finished Ground Floor level
- Garage



Proposed South Elevation
Scale 1:100

▲ 4.950 First Floor Ceiling level

▼ 2.600 Finished First Floor level

▲ 2.350 Ground Floor Ceiling level

▼ 0.00 Finished Ground Floor level



City Office (Design Drawn)
The Clock Tower, Great Southsea Street at Castle Road
Southsea, Portsmouth, Hants, PO5 3BY
Tel: 02392 837149

E: info@designteamstudios.com
W: www.designteamstudios.com

Rev	Date	Description	By	PM
A	24.11.15	Issued for Planning	CJ	JM

REVISIONS



Design Team Studios LLP
Copyright Reserved
Check Dimensions on Site

© Crown copyright and database rights [2015]
Ordnance Survey 0100031673

© Local Government Information House Limited copyright and database rights [2015] 0100031673

DRAWING STATUS:
Planning

REVISION:
A

PROJECT
Extension and Alterations to
11 Tamar Down, Waterlooville
CLIENT
Una and Bill Allan

Scale @ A3: 1:100
Date: © Nov 2015

Drawn by: CJ
Checked by: JM

DRAWING TITLE
Proposed Elevation - North & South

DRAWING NUMBER:
226.P104_A

