


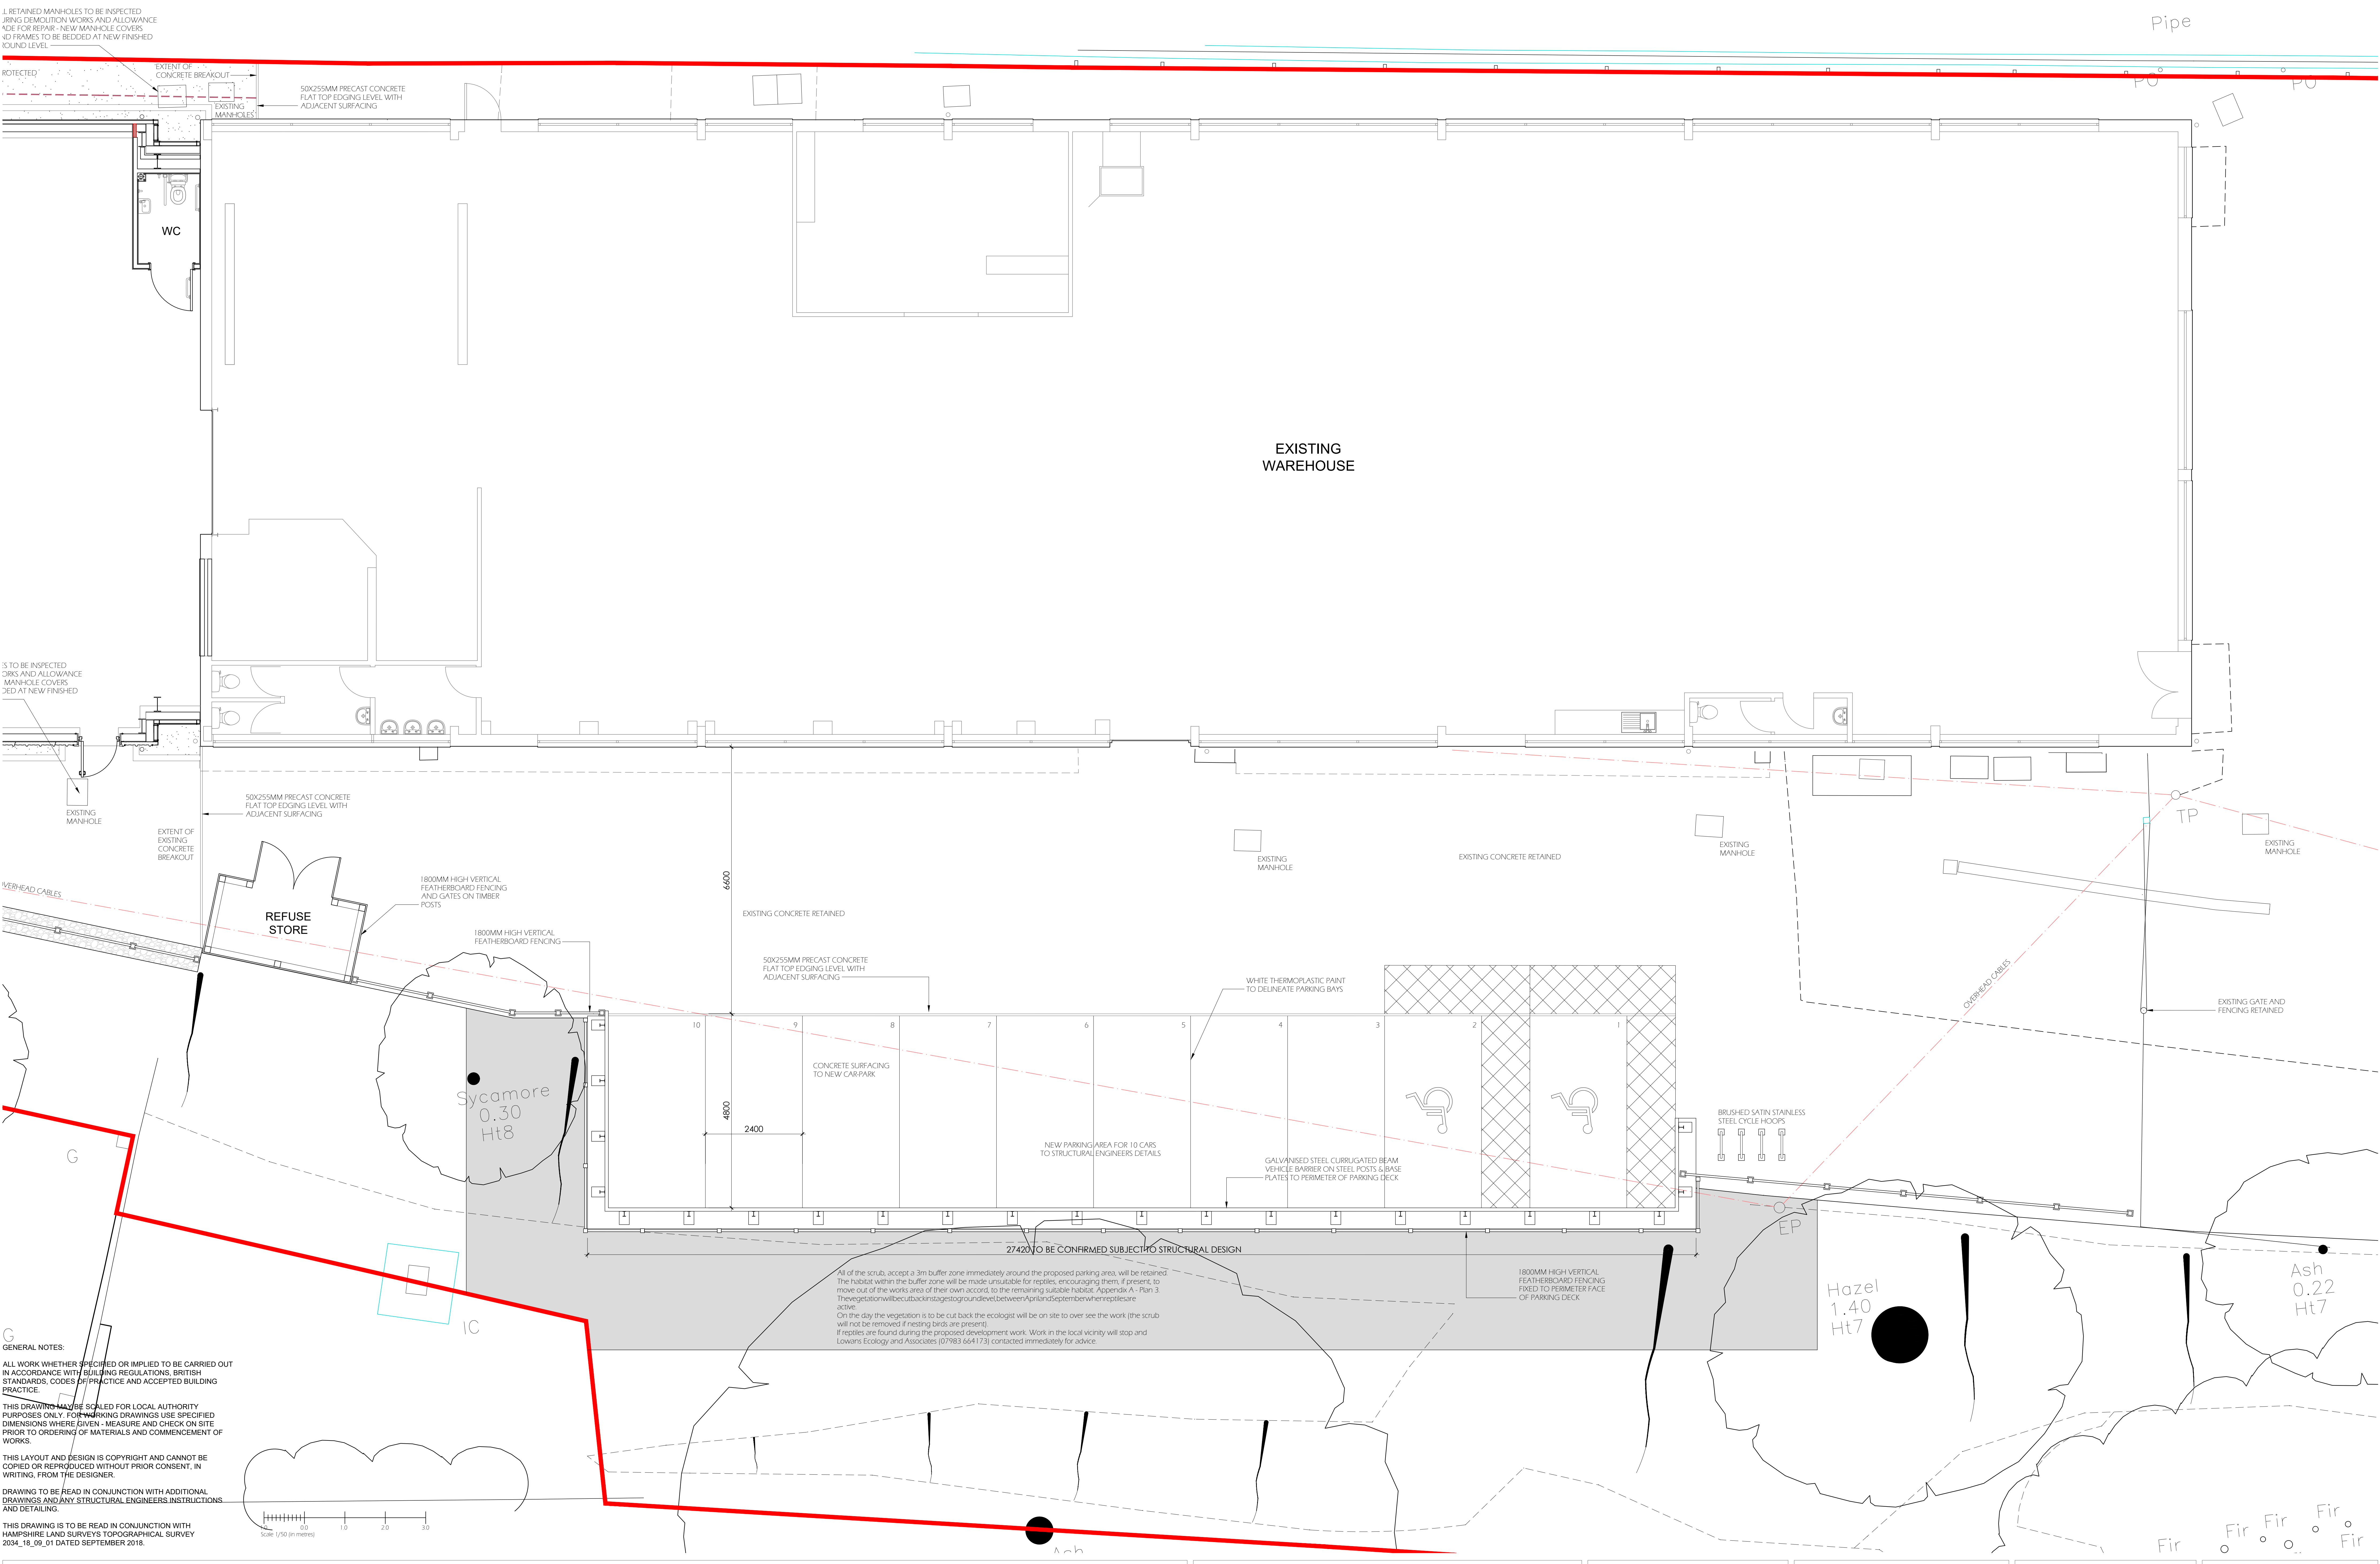

Notes

Report any discrepancies to the author.

Do not scale from this drawing.

This drawing is copyrighted to Temple Ford Design LTD.

Revision Notes:

Rev:	Date:	Description:
A	15/12/20	Additional notes, parking deck updated
B	20/04/21	Floor & wall construction amended

Date:

November 2020

Scale @ A0:

1:50

Status:

Bregs

Drawn:

mp

Checked:

Project:

New Warehouse Extension

Drawing Title:

Site Plan - Sheet 2

Client:

Racquet Sports Group

Project:

1727

Dwg No:

119

Rev:

B

Temple Ford Design Ltd
architects

T 023 8027 6393
E templeforddesign@gmail.com W templeforddesign.co.uk