



NOTES:

Dimensions to be checked on site before commencing work. Any discrepancies shall be reported to the architect immediately.
Do not scale from these drawings except for planning purposes. Use figured dimensions only.
Where applicable this drawing is to be read in conjunction with other consultants' drawings.

This drawing is the copyright of Harrington Design Architects Ltd.

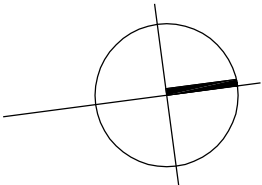

PARKING SPACES FOR
STARBUCKS

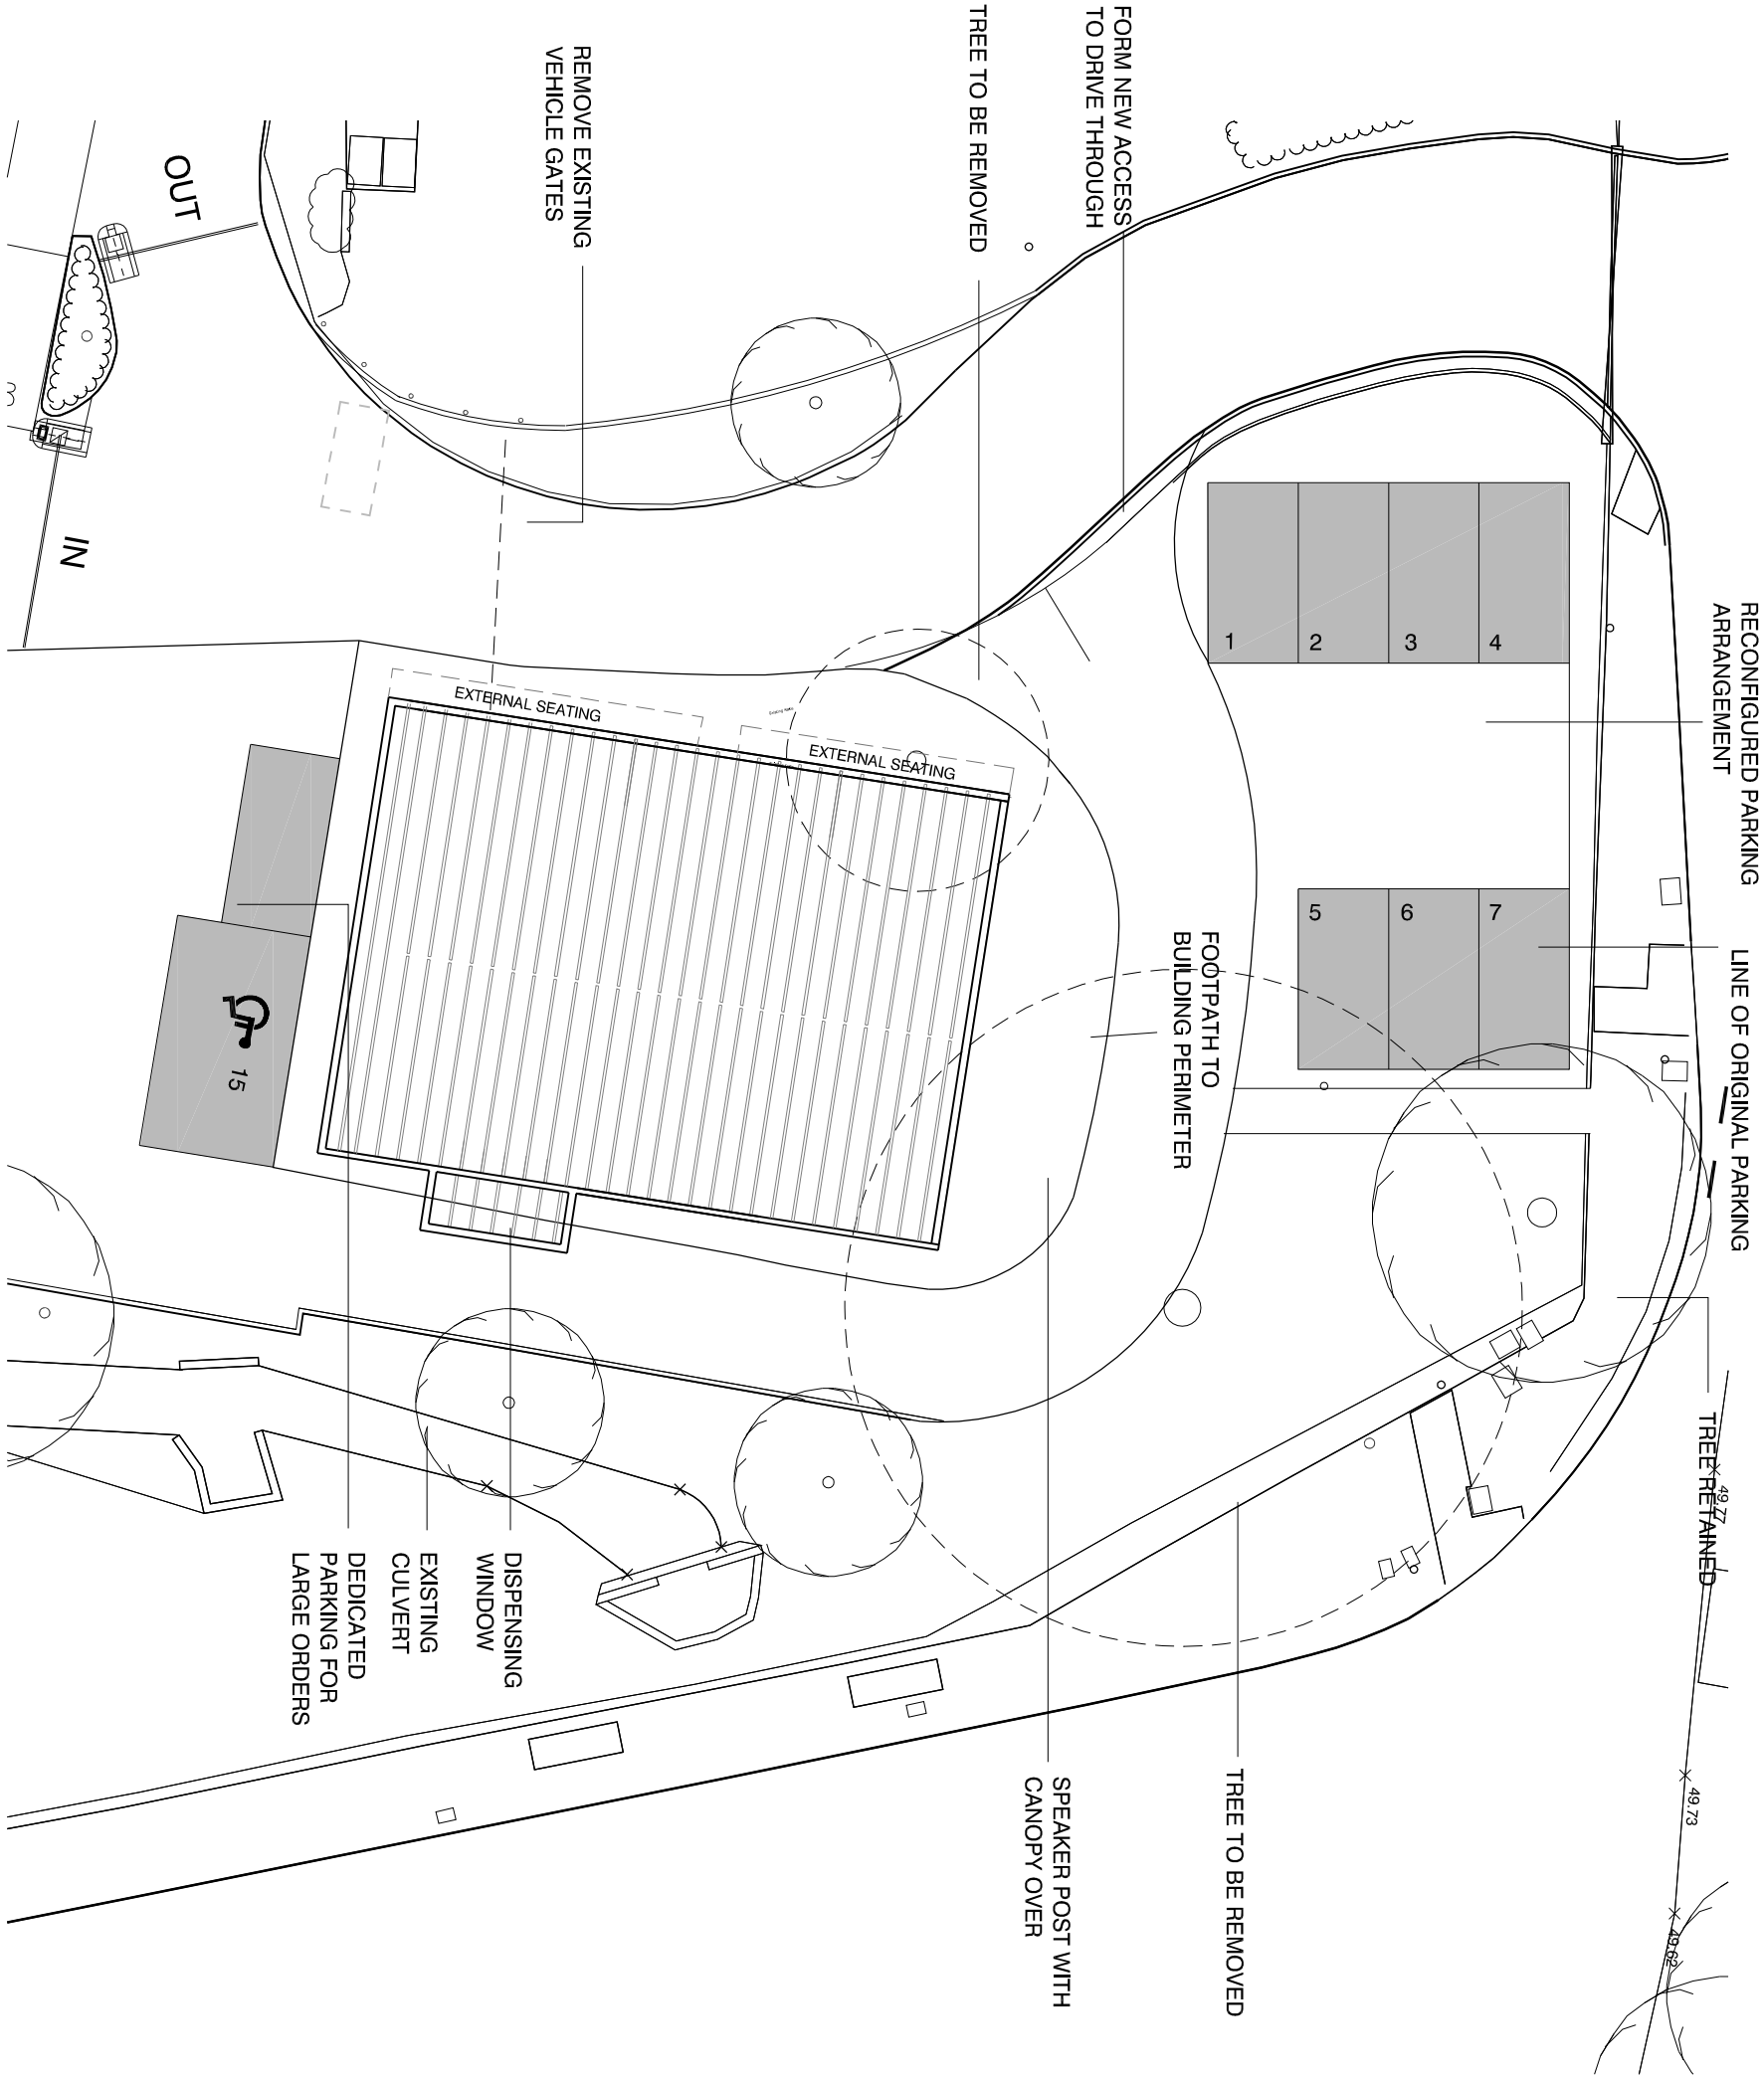

PROPOSED SITE PLAN
1:200 @ A3

Date	Drawn	Scale	Checked
Feb 16	FM	1:200@A3	MMW
Job Number	Prefix	Drawing Number	Revision
16011	101		

Harrington Design Architects
Broadbridge Business Centre
Delling Lane
Bosham
West Sussex
PO18 8NF

Tel: 01243 574600
Fax: 0870 7060193
Info@harringtondesign.co.uk

harrington
design
architects

For
SEAWARD PROPERTIES

Project
**NEW STARBUCKS
LANGSTONE GATE
HAVANT**

Title
SITE PLAN