




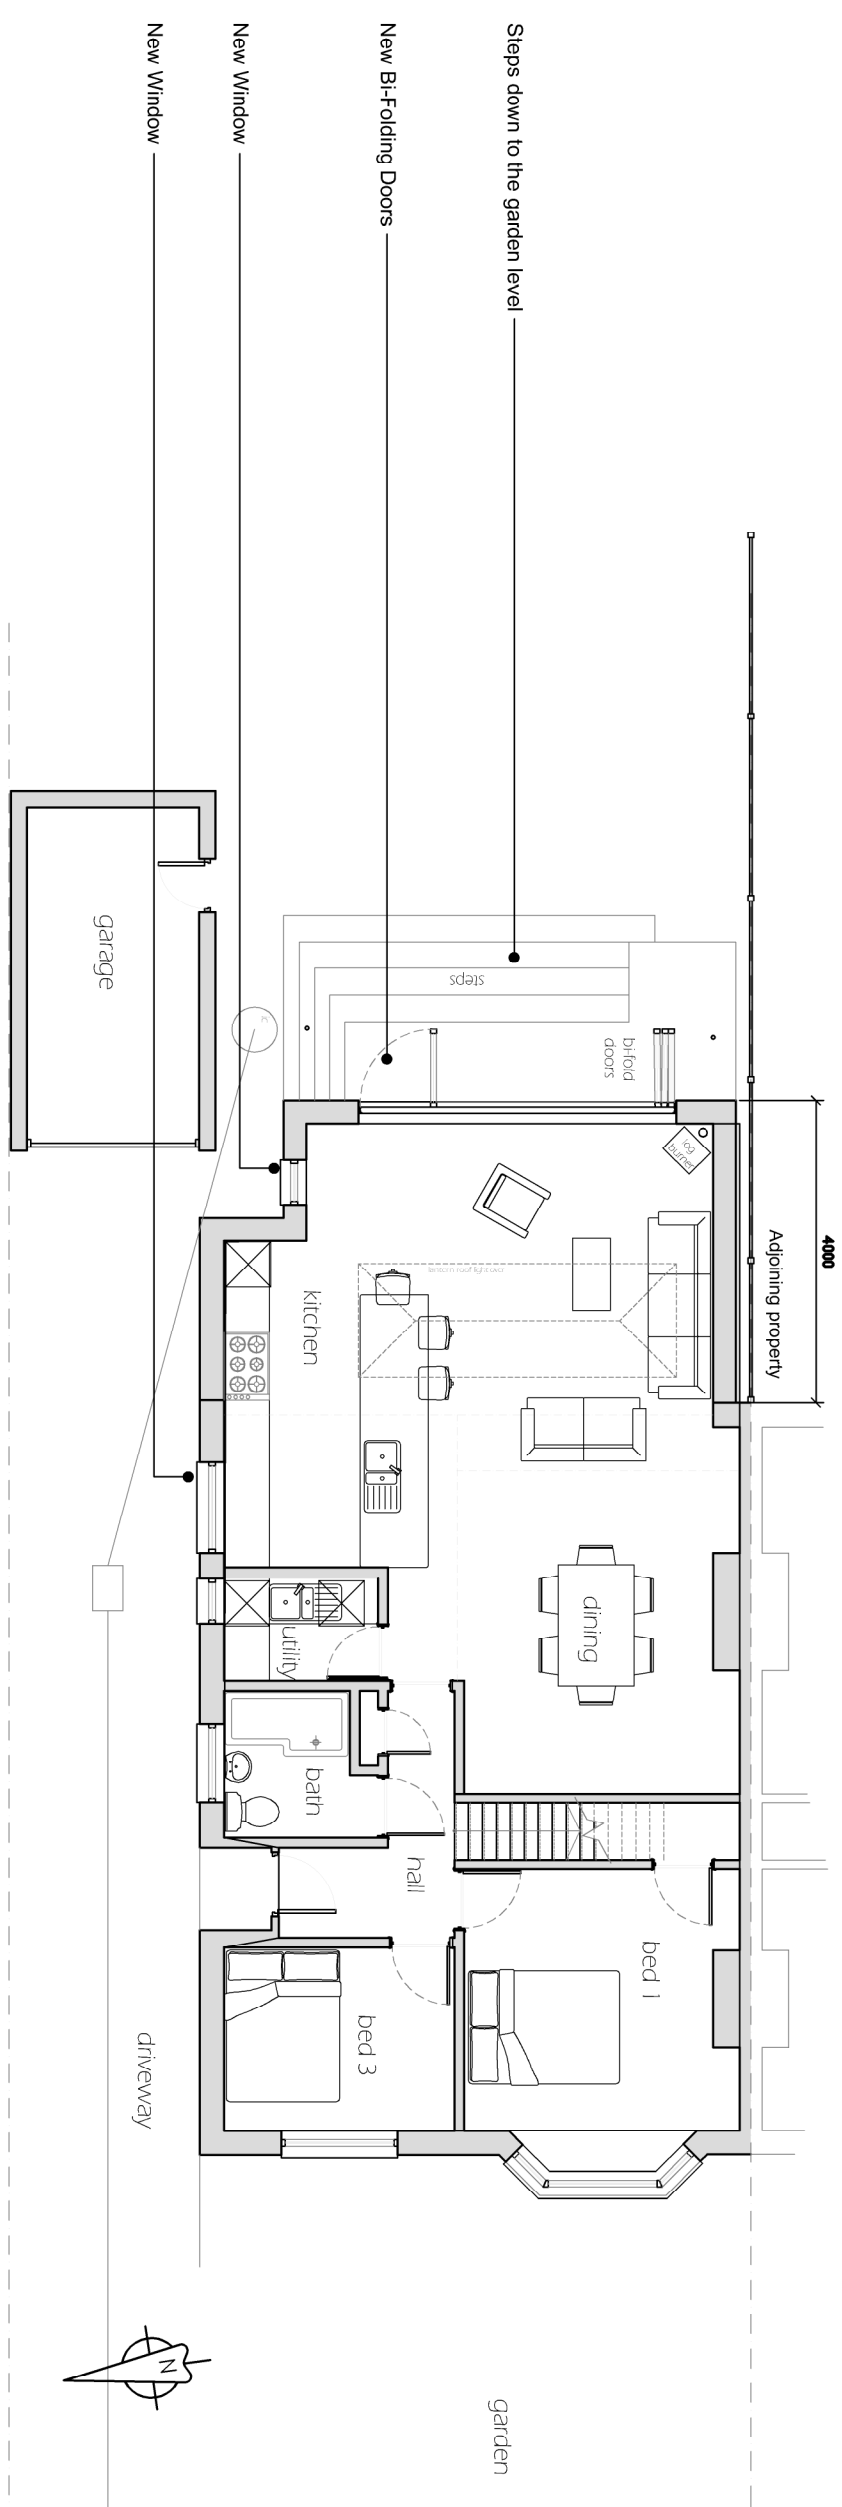

Proposed Ground Floor Plan
Scale 1:100

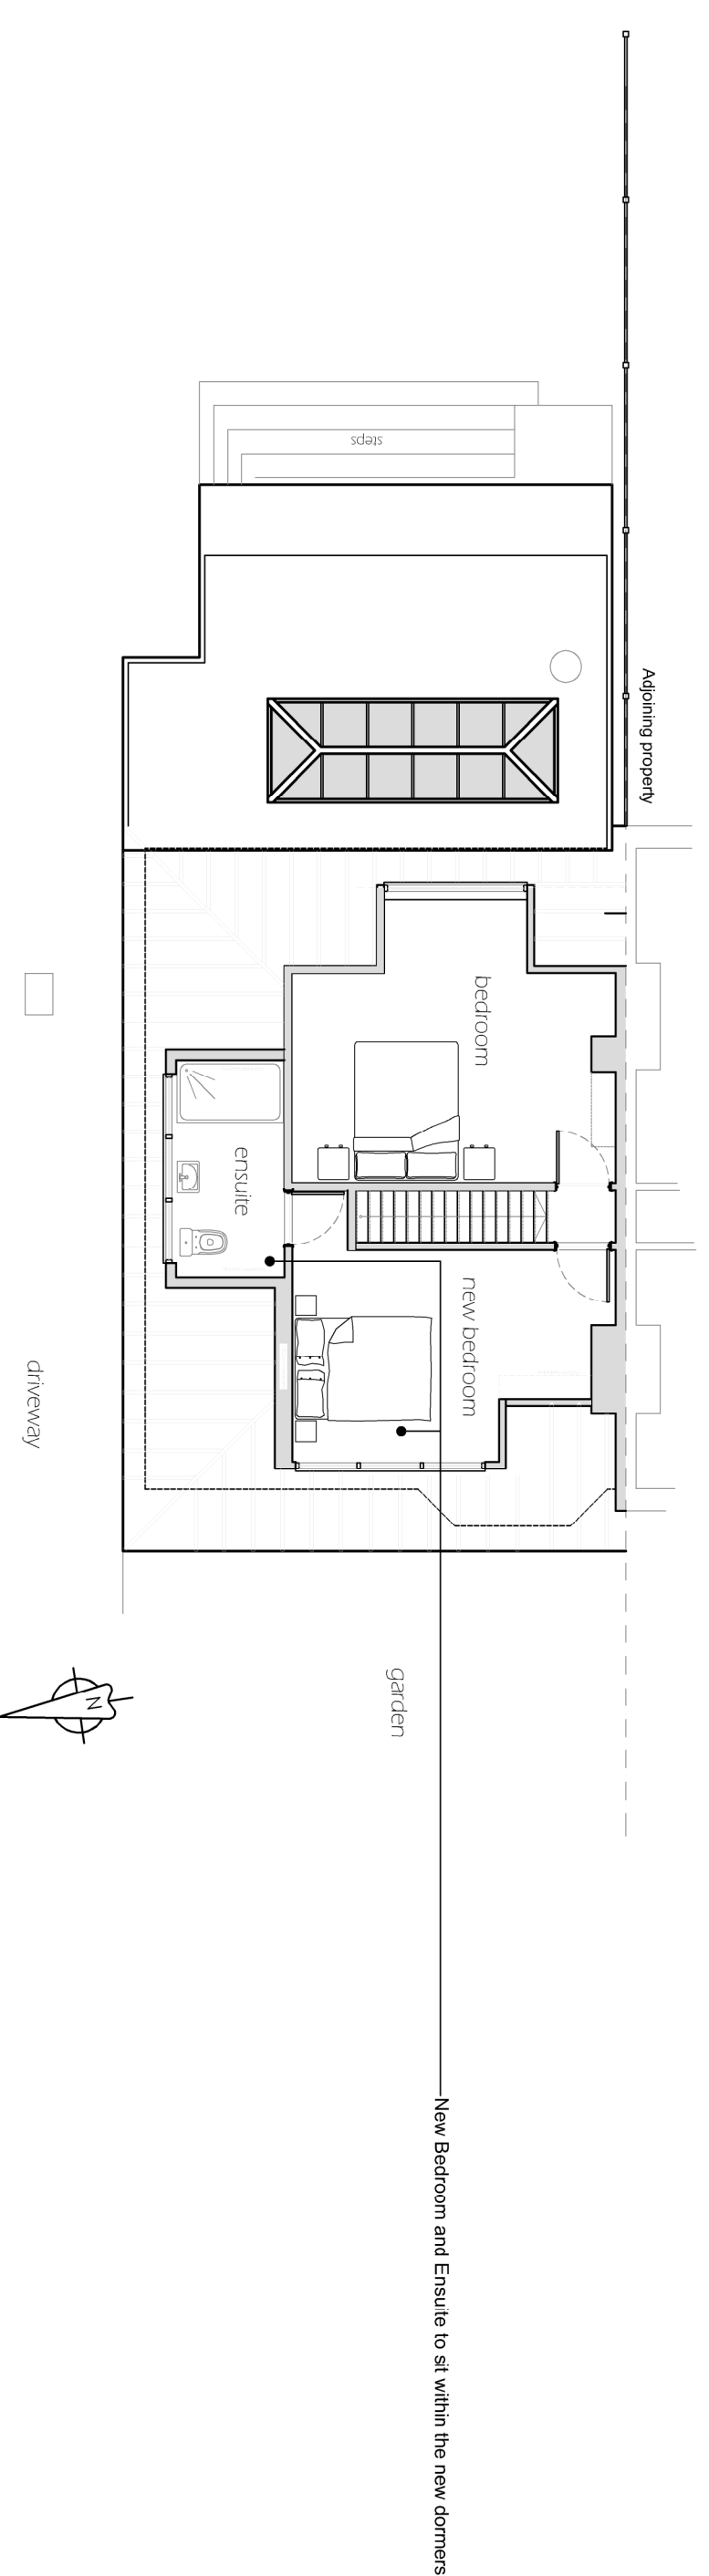


Proposed First Floor Plan
Scale 1:100

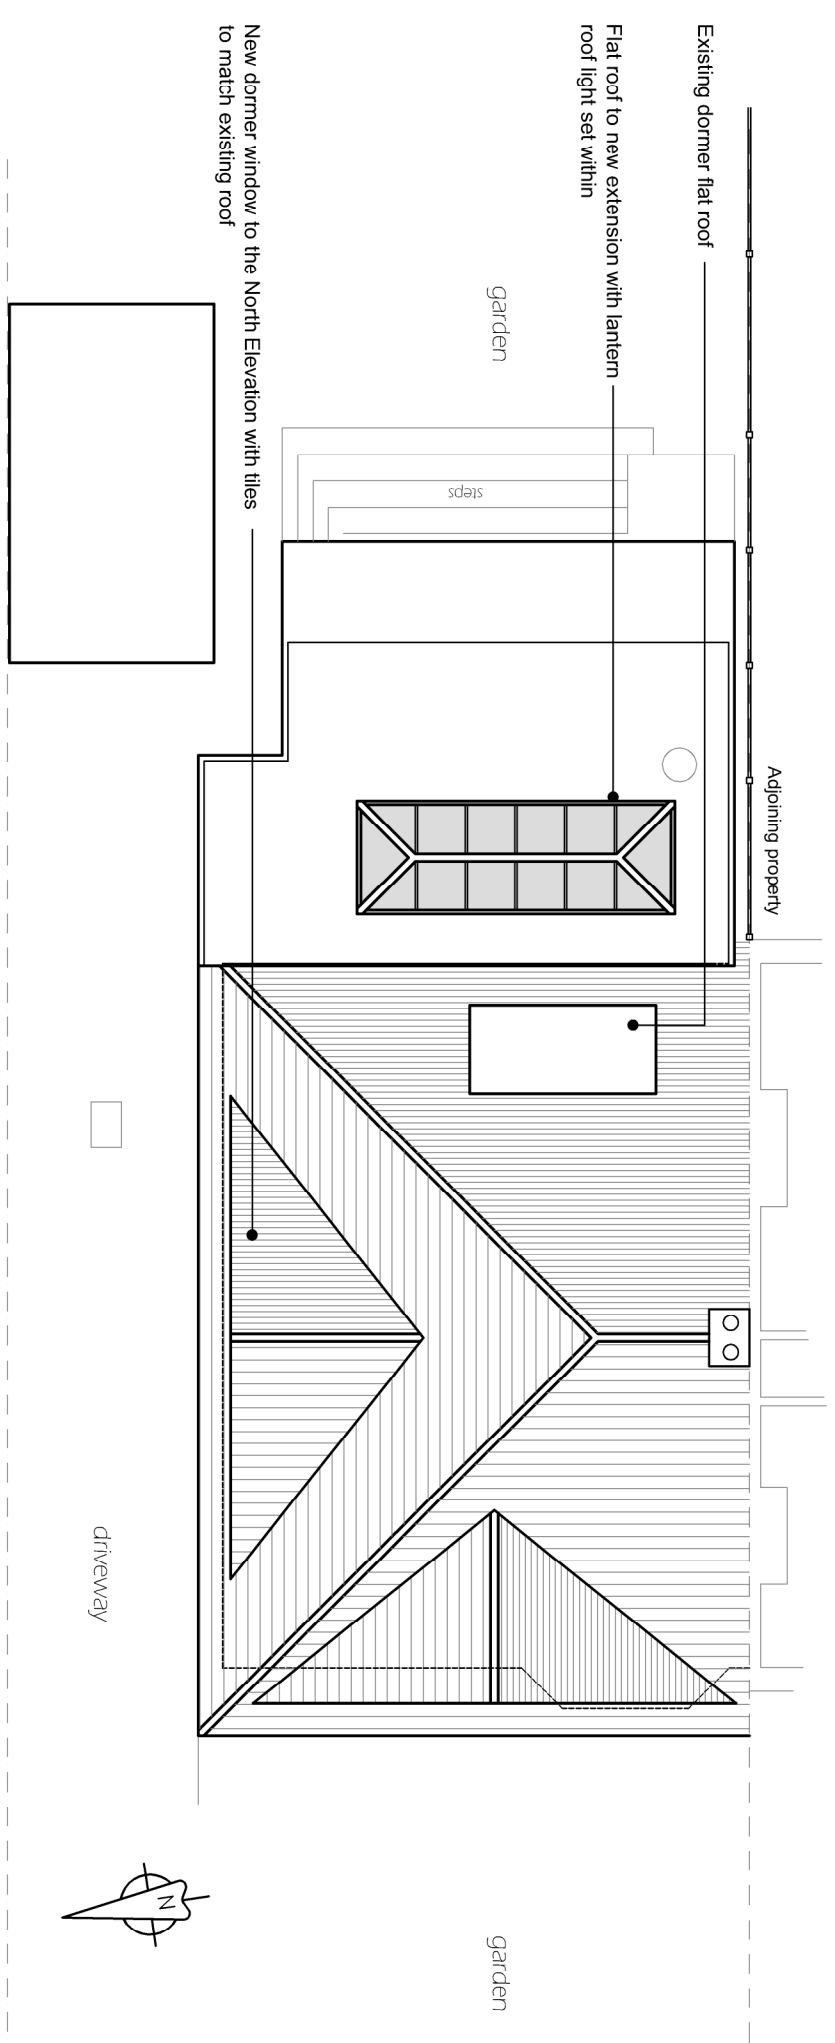


Proposed Roof Plan
Scale 1:100




Proposed Front Elevation (West)
Scale 1:100

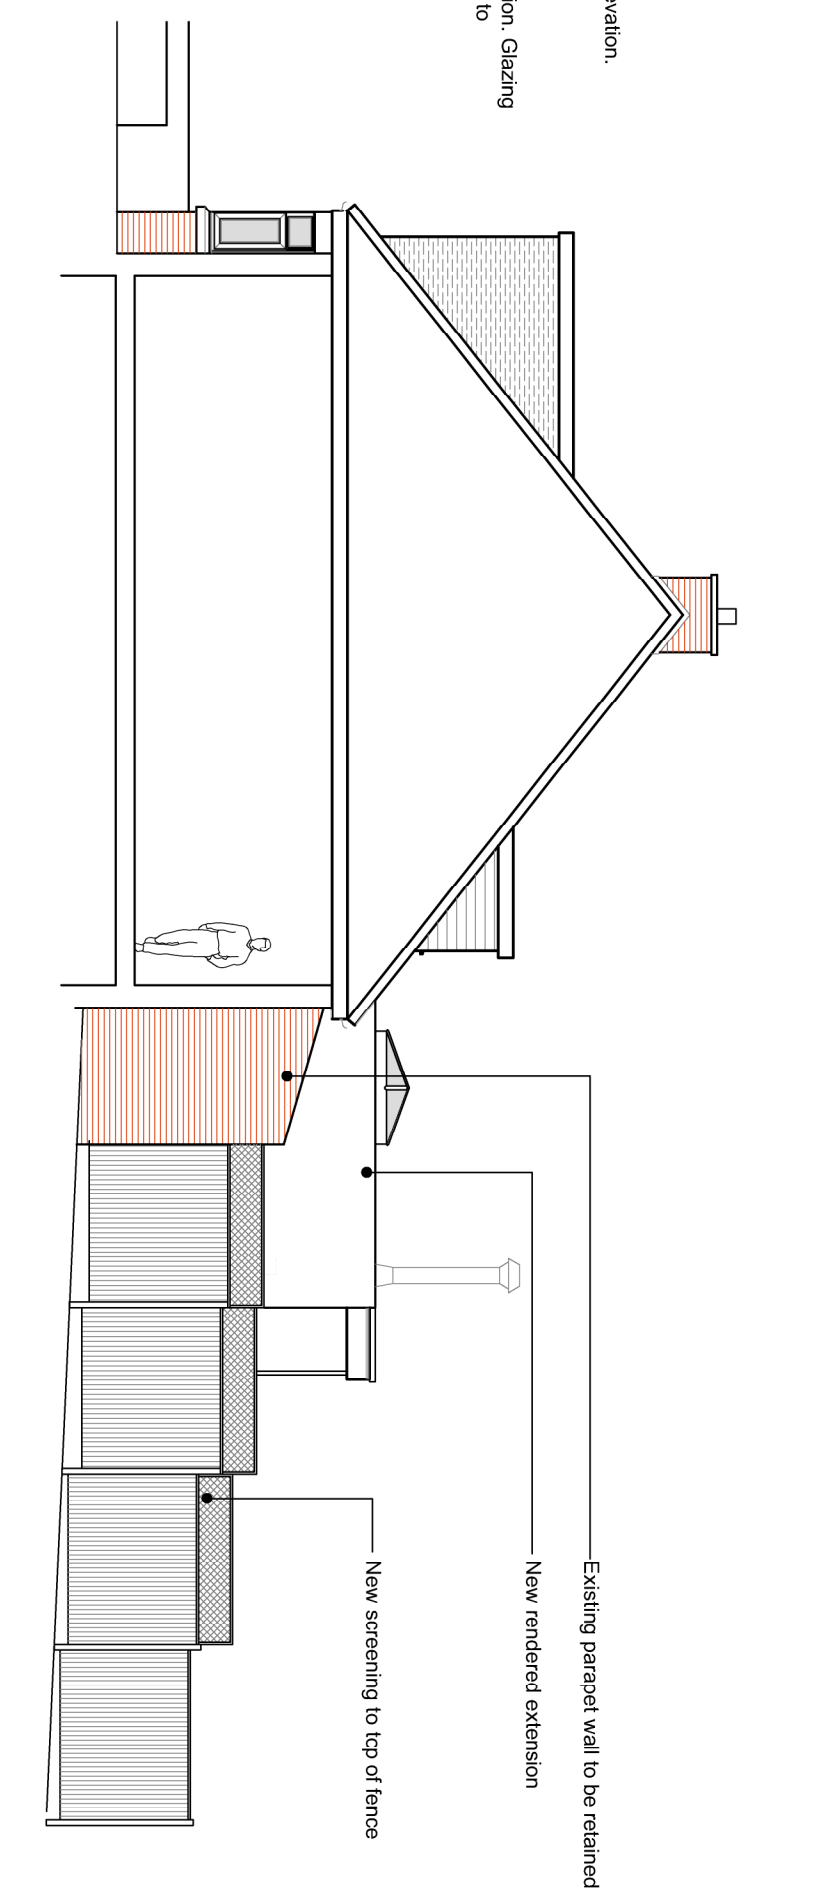


Proposed Side Elevation (South,
from neighbours perspective
Scale 1:100

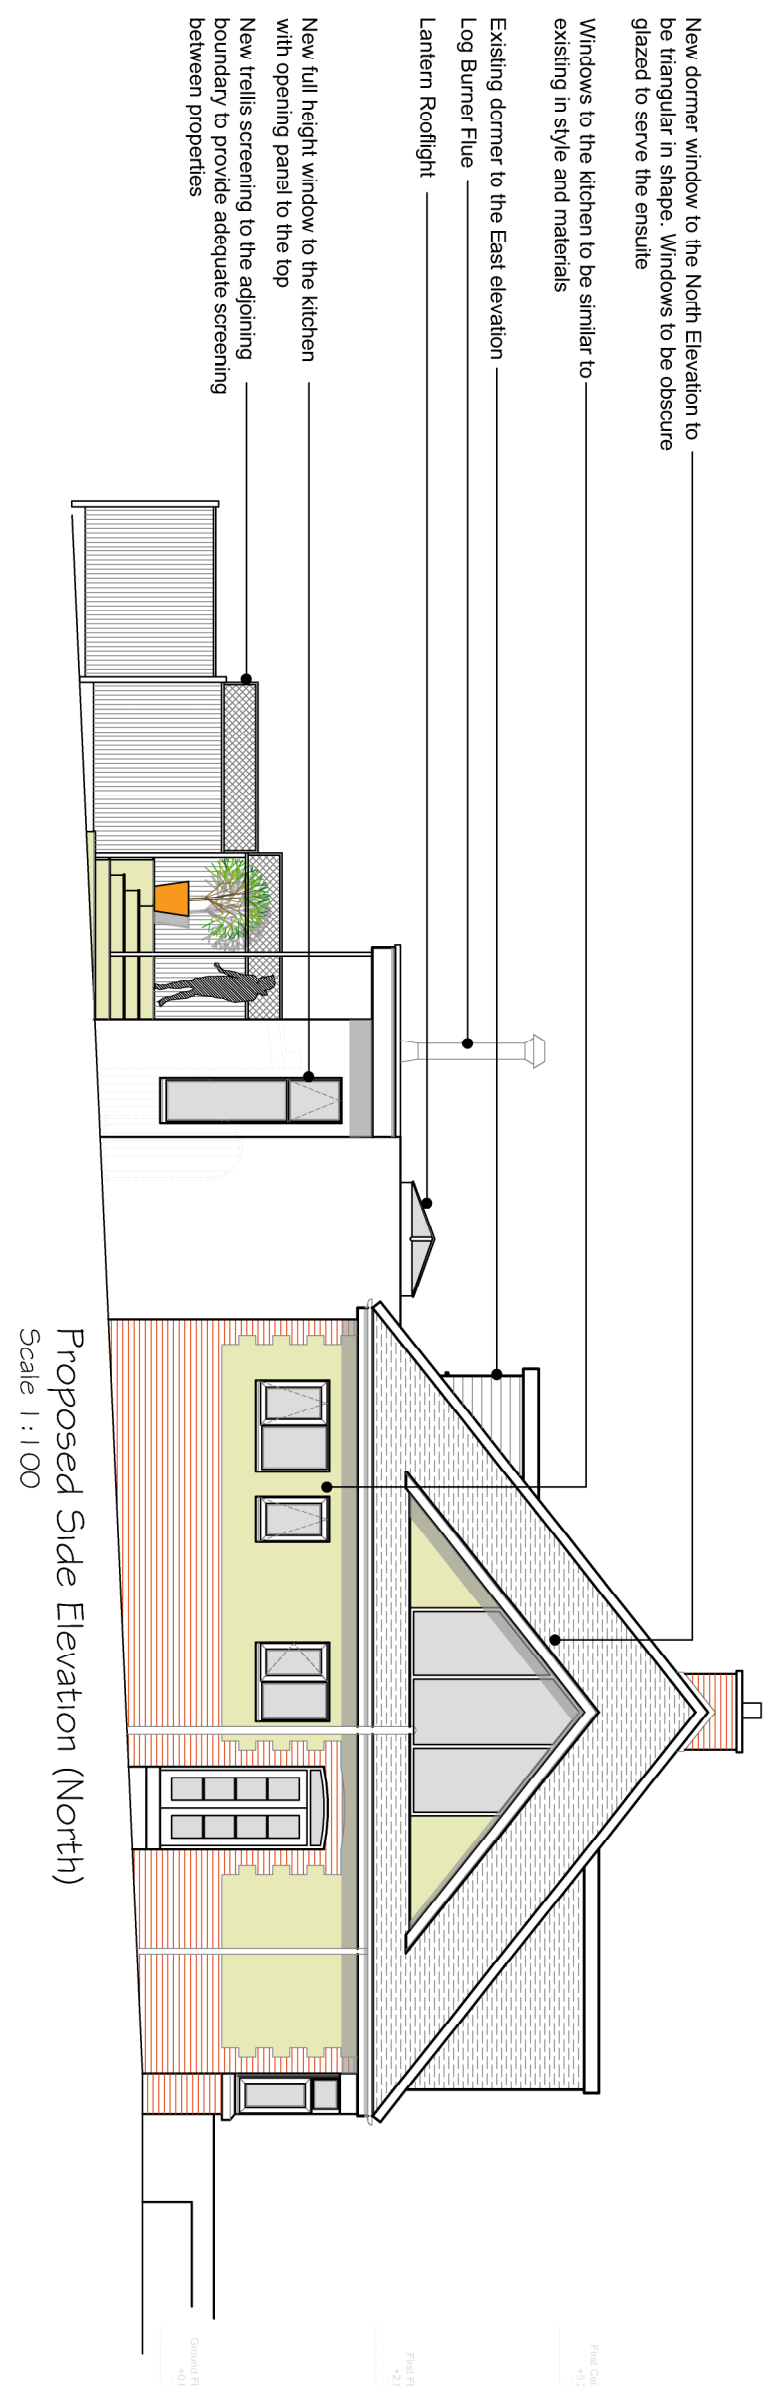



Proposed Side Elevation (North)
Scale 1:100

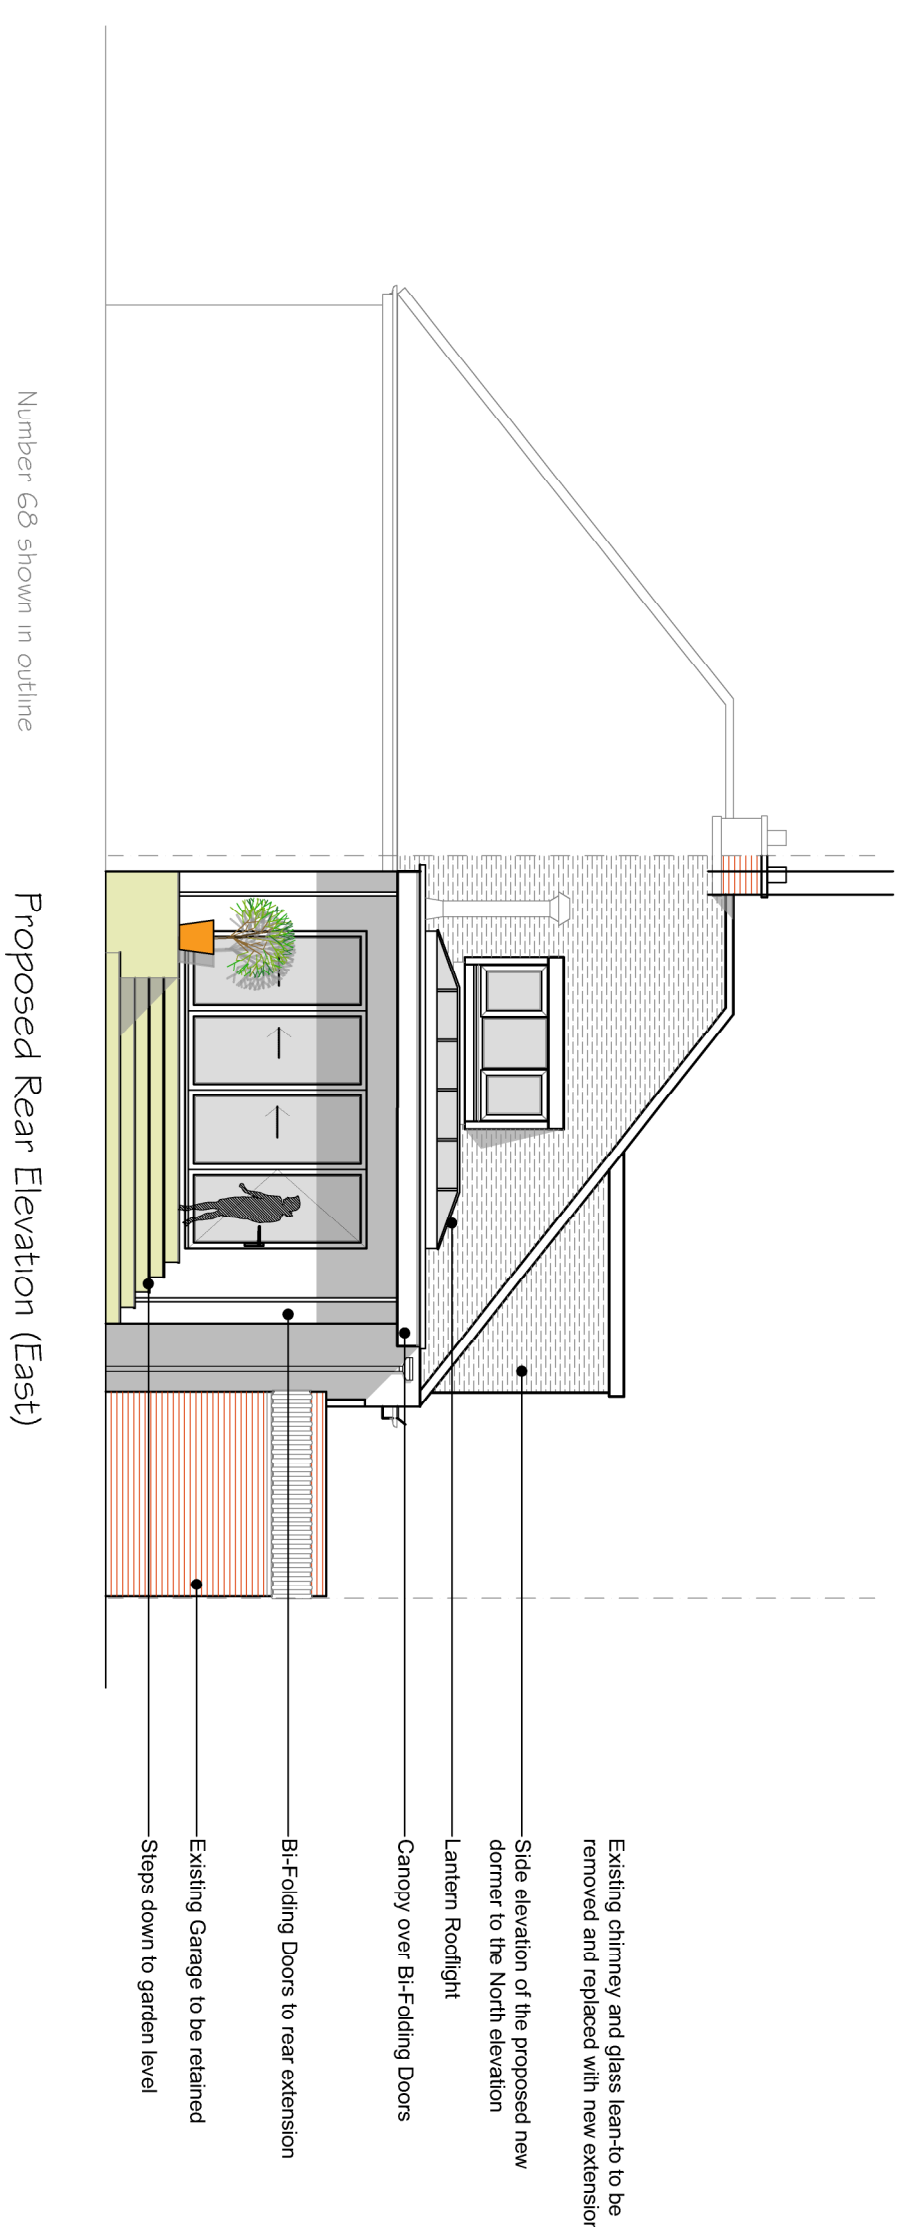

Proposed Rear Elevation (East)
Scale 1:100

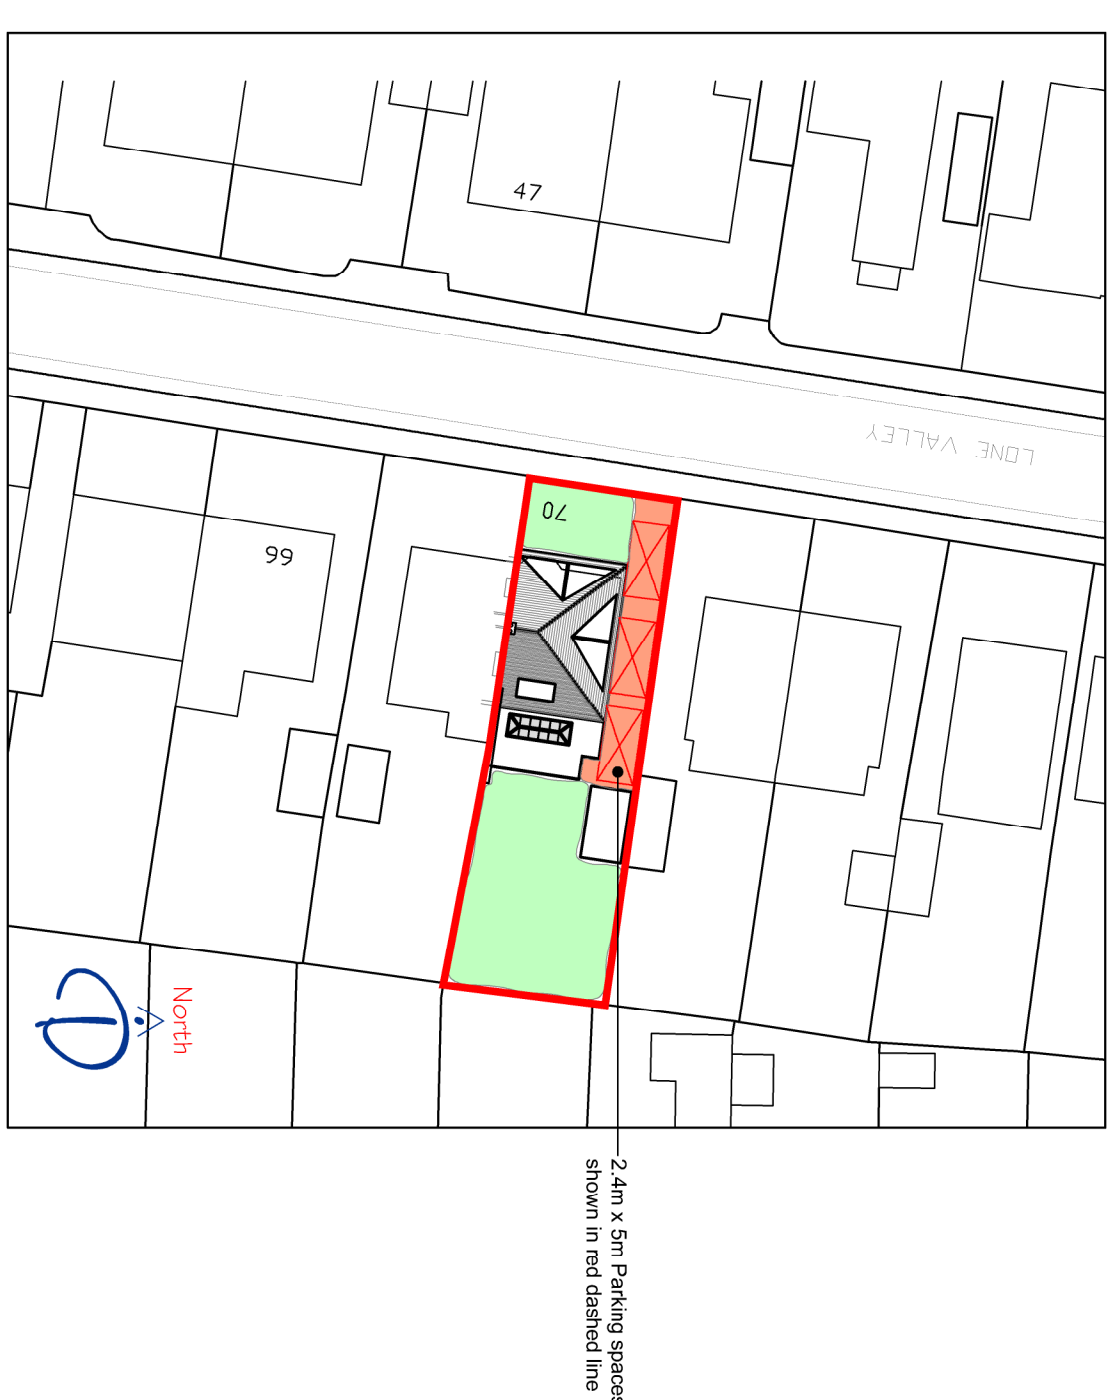

Proposed Block Plan Showing Parking Provision
Scale 1:500

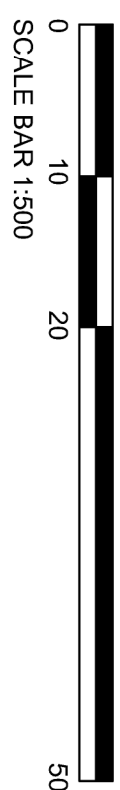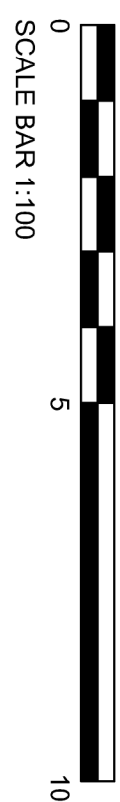

		CLIENT Mr & Mrs Turner	PROJECT Alterations to 70 Lone Valley Widley, Hants. PO7 5EB	TITLE Proposed Floor Plans, Elevations and Block Plan	
C	Permit wall removed	27.09.16	MD		
B	Proposed South elevation added at planning request	09.05.16	MD		
A	Planning permission shown on block plan	19.08.16	MD		
REV	Description	Date	PM		
E2/15/005			Drawn: limited Checked: MD Date: 01 AUGUST 2016 Scale: 1:100, 500, 1:250 @A1 Drawn by: MD Drawing No: 16.205.101		
PLANNING					