



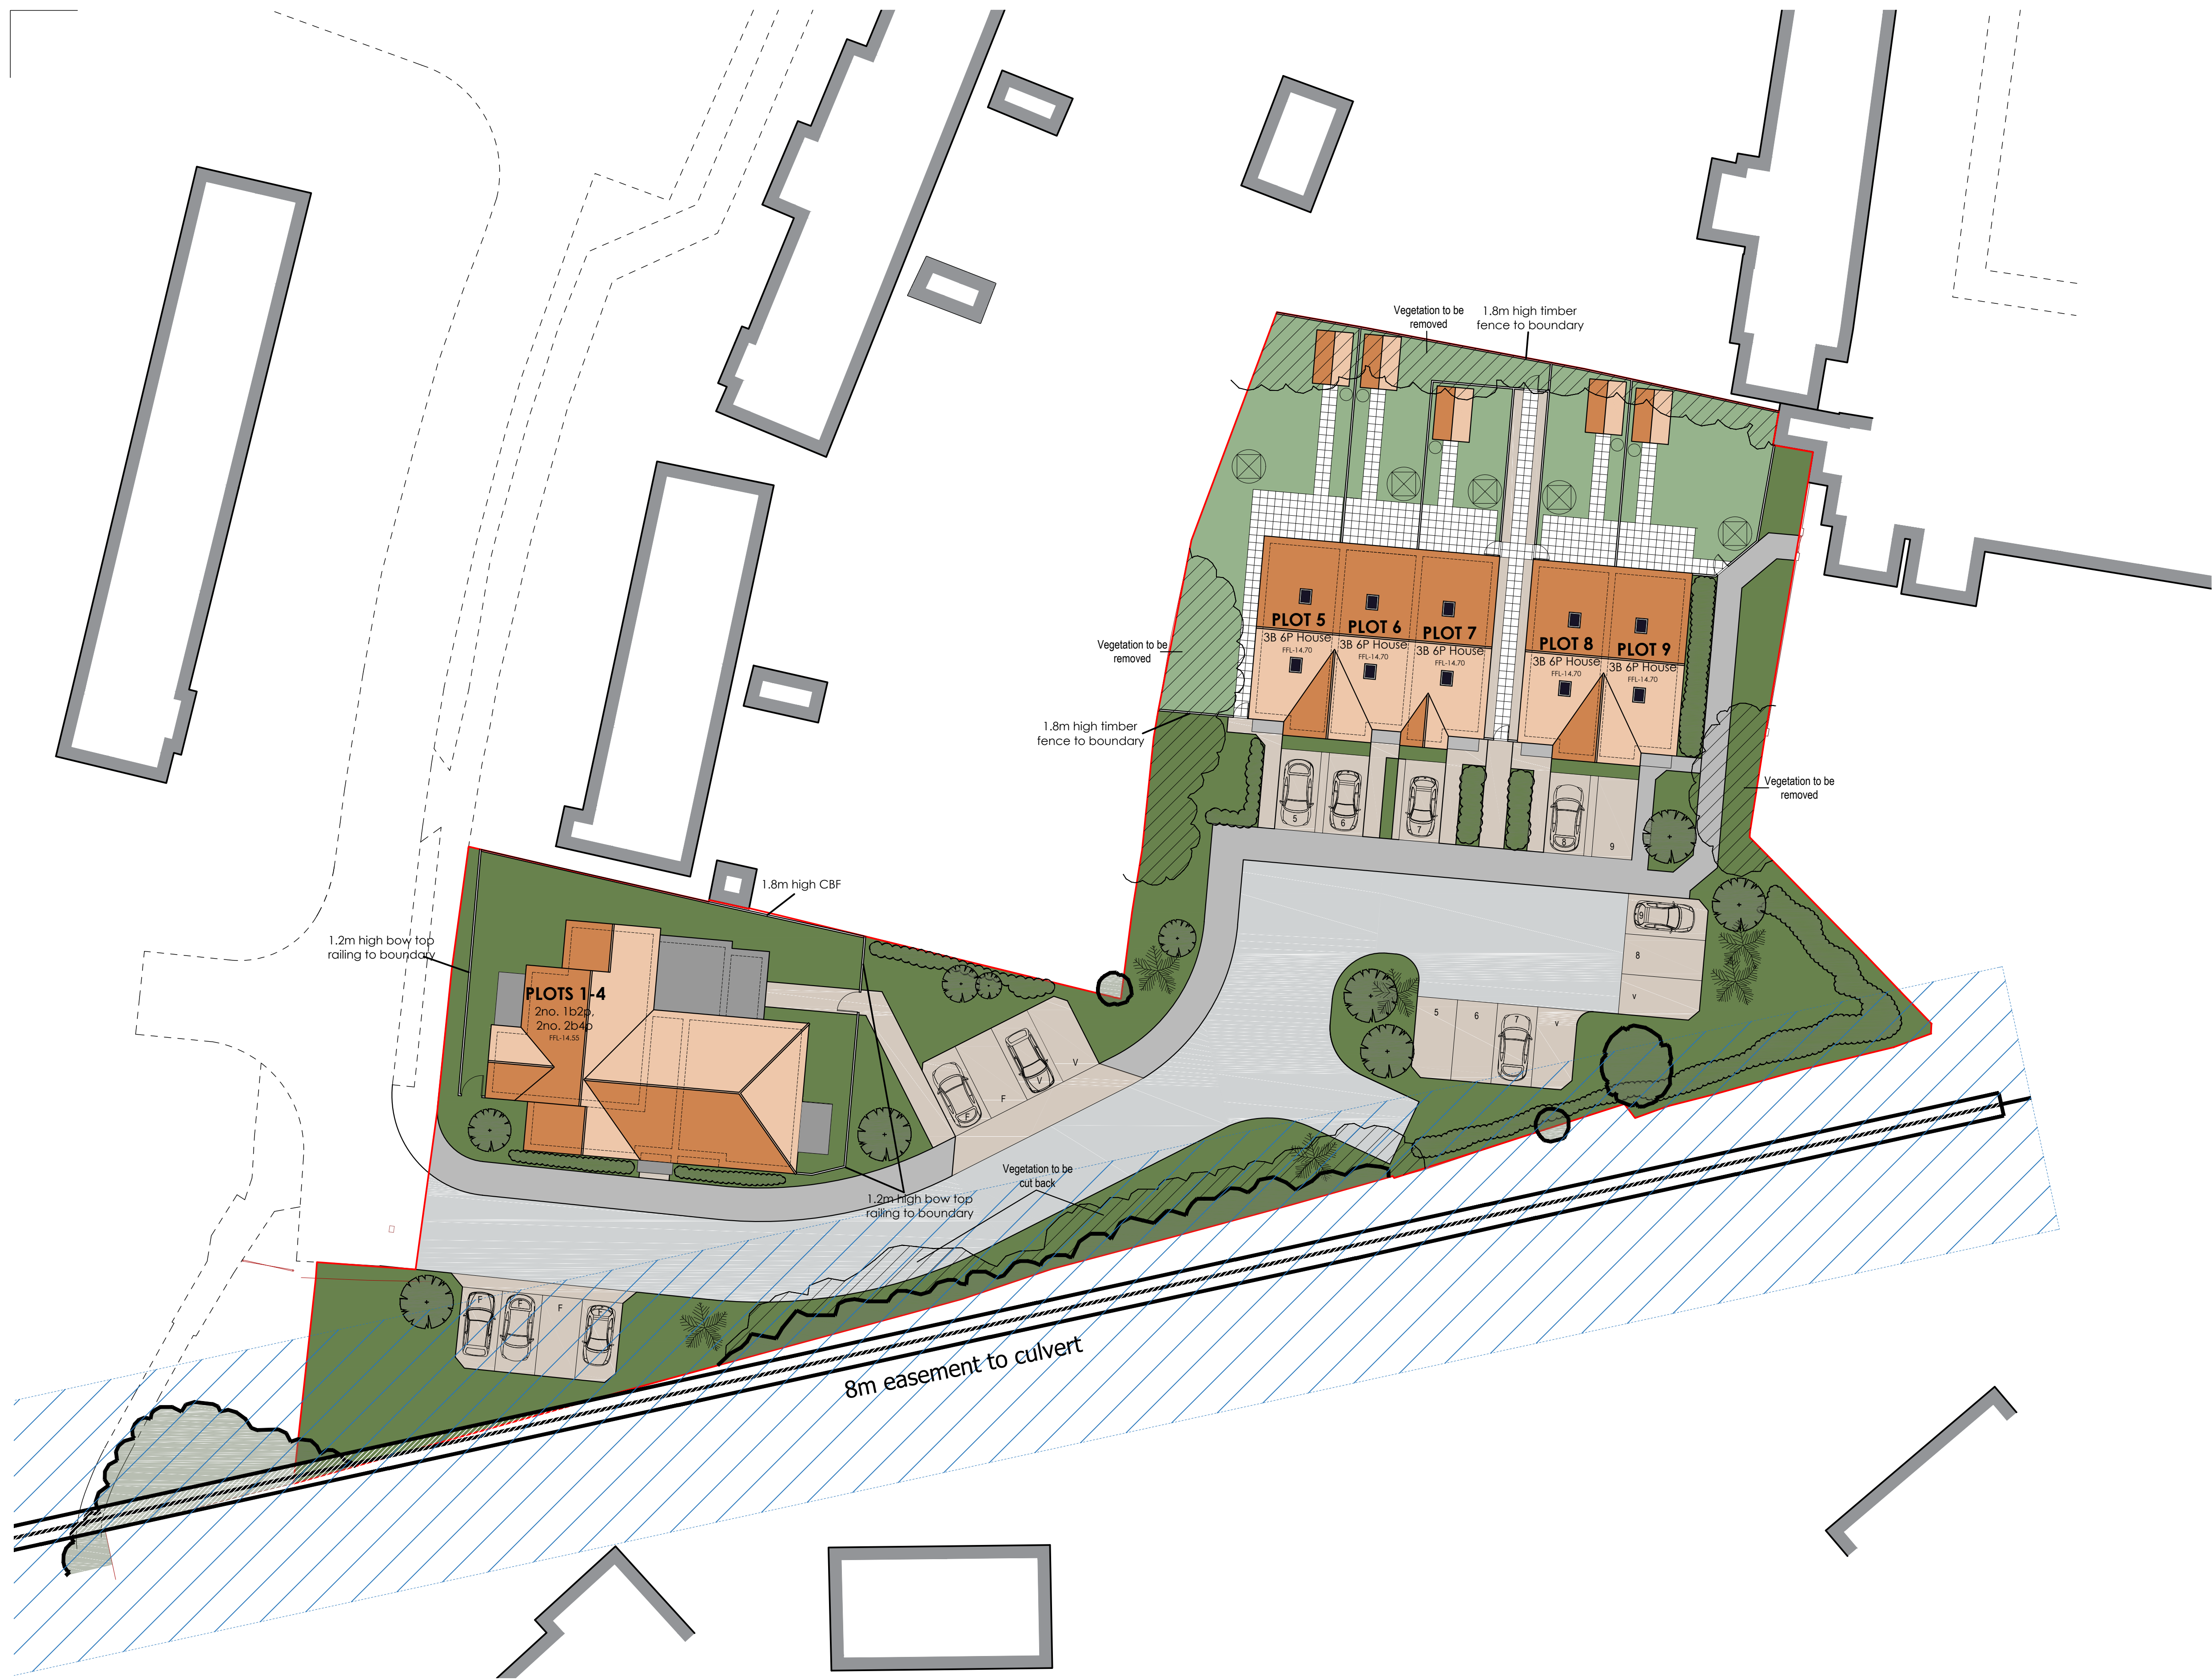

Site Plan 1:200

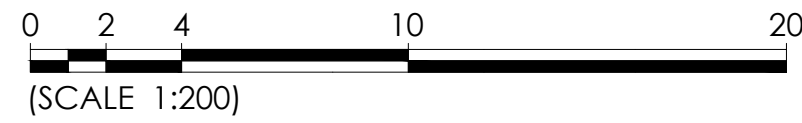

- GENERAL NOTES:
1. This drawing is to be read in conjunction with all relevant architects, structural engineers, mechanical & electrical engineers and specialists drawings / specifications.
 2. Any discrepancies in dimensions or details between the various drawings should be reported immediately.
 3. All dimensions are in millimetres and all levels are in metres.
 4. Do not scale from this drawing, if in doubt ASK

Rev.	Description	Date	Dn	Ch'd
A	Parking amended.	03.06.16	RL	DK
B	Culvert and easement shown	15.04.16	RL	DK
C	Alterations due to planning comments	29.06.16	RL	DK
D	Changes to boundary treatments	30.06.16	RL	DK
E	Changes to boundary treatments	01.07.16	RL	DK


SCHEDULE OF ACCOMMODATION

5	no. 3B/6P Houses @ 108m²
2	no. 2B/4P Flats @ 71.8m²
2	no. 1B/2P Flats @ 52.5-57.8m²

9 no. Units Total


PARKING

10	no. Allocated parking spaces
10	no. Unallocated parking spaces
20	no. Total spaces

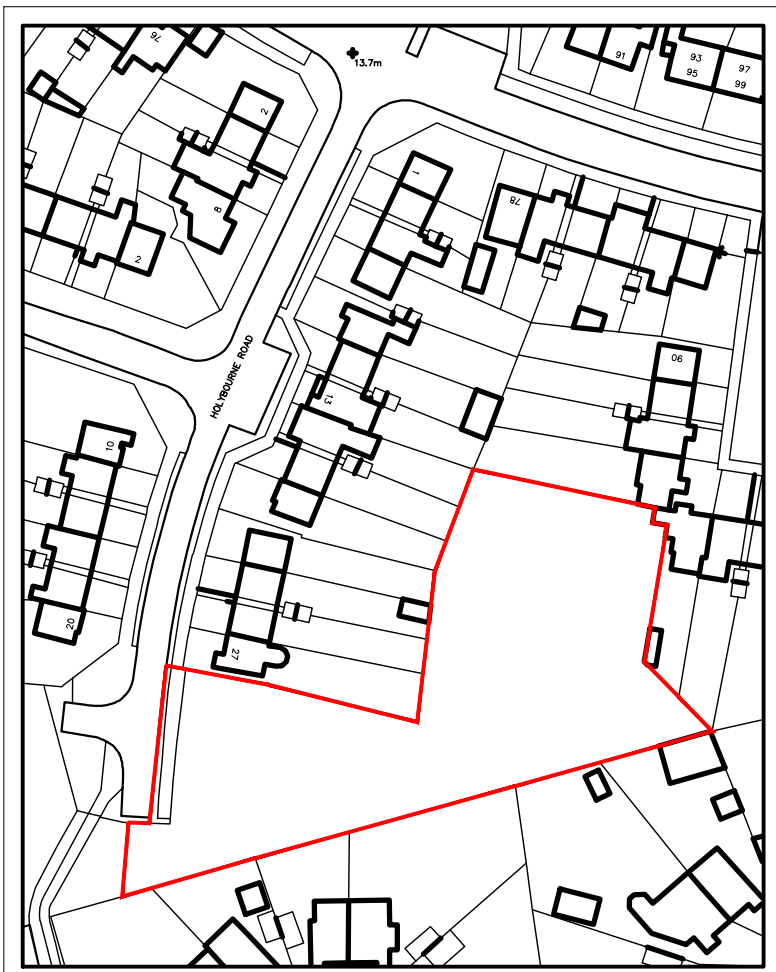

© Crown Copyright 2016. All rights reserved. Promap licence number 100022432

SITE LOCATION PLAN SCALE 1:1250

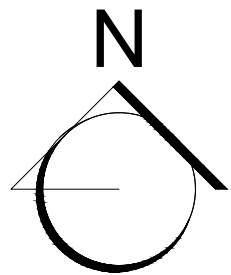

CONCEPT HOUSE, 35 KINGSTON CRESCENT, NORTH END, PORTSMOUTH, HAMPSHIRE, PO2 8AA
t - 023 9267 3618 f - 023 9267 9819 www.ksaltd.co.uk info@ksaltd.co.uk

PROJECT

HOLYBOURNE ROAD

DRAWING TITLE

SITE PLAN

Date	Drawn by	Scale		Drawing No.	Rev.
JAN. 15	PJ/RL	1:200	A1	1103-PD101	E
architecture	planning	design		project management	