



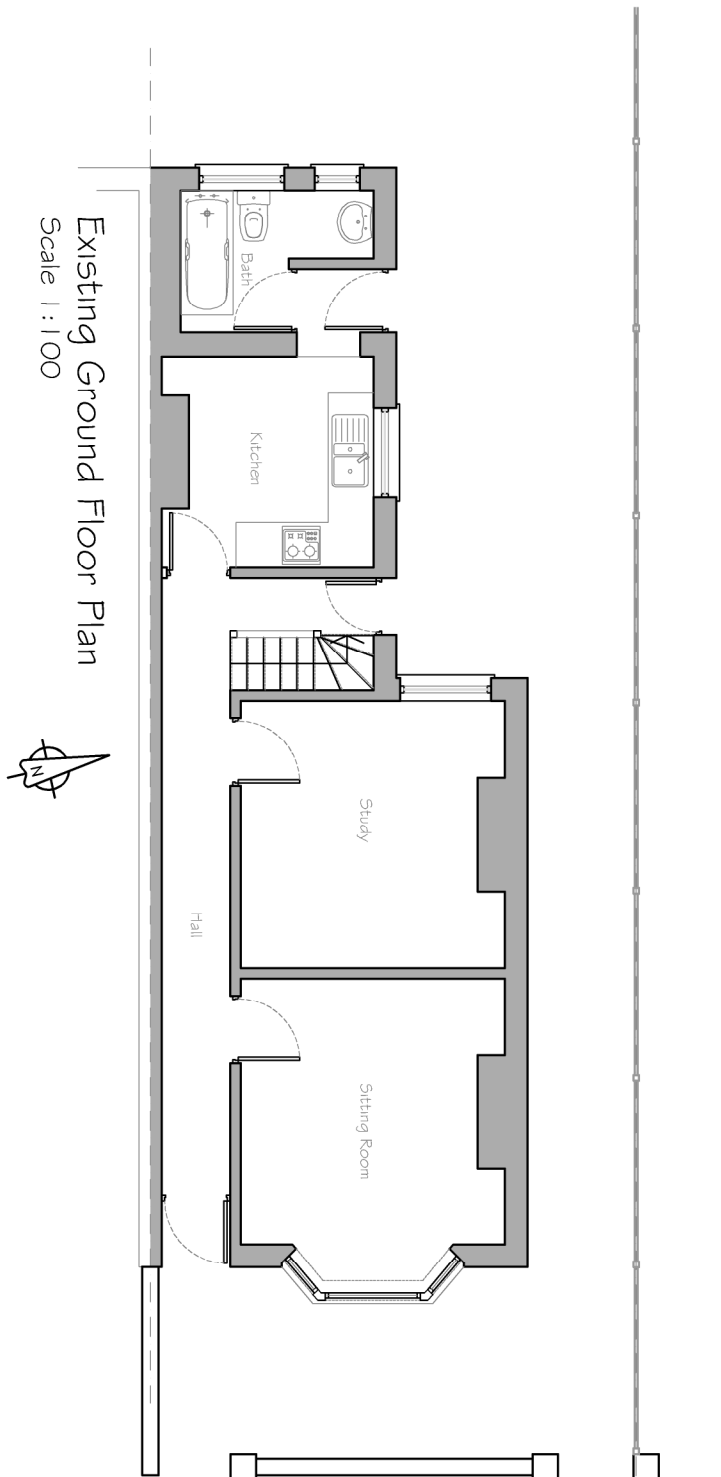


Existing Ground Floor Plan
Scale 1:100

Scale 1:100

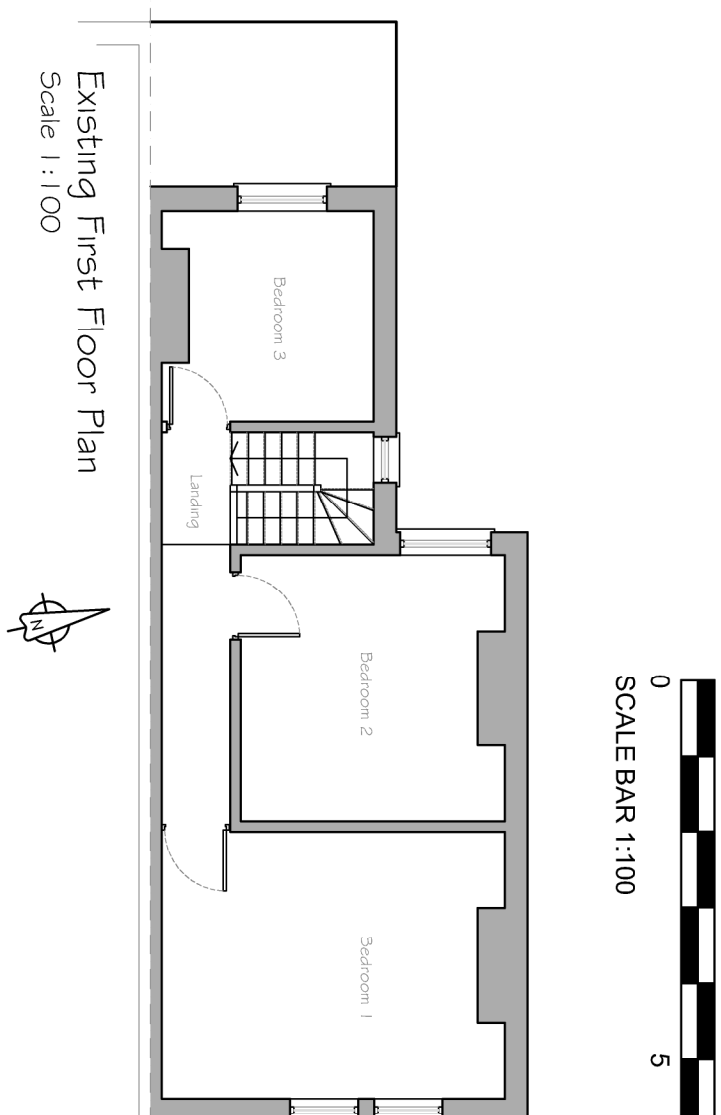


Existing First Floor Plan
Scale 1:100

Scale 1:100

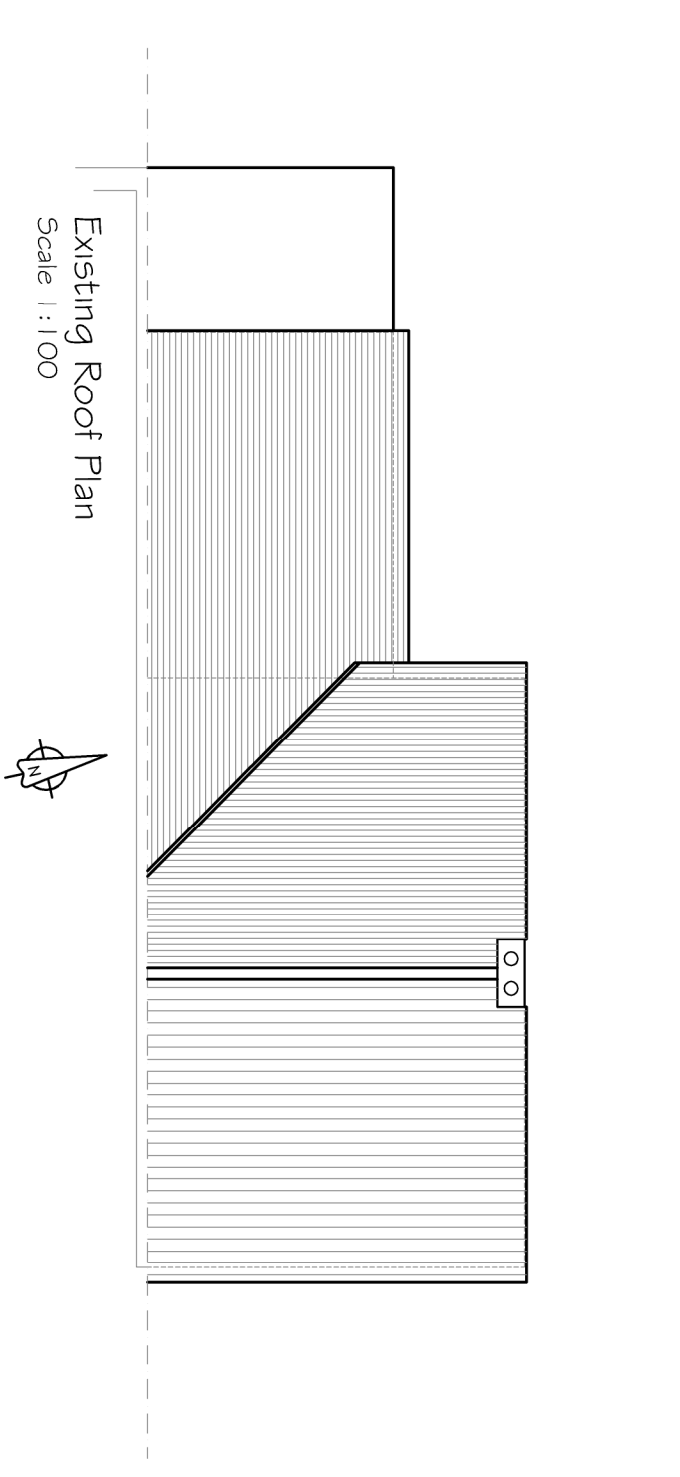



Existing Roof Plan
Scale 1:100

Scale 1:100

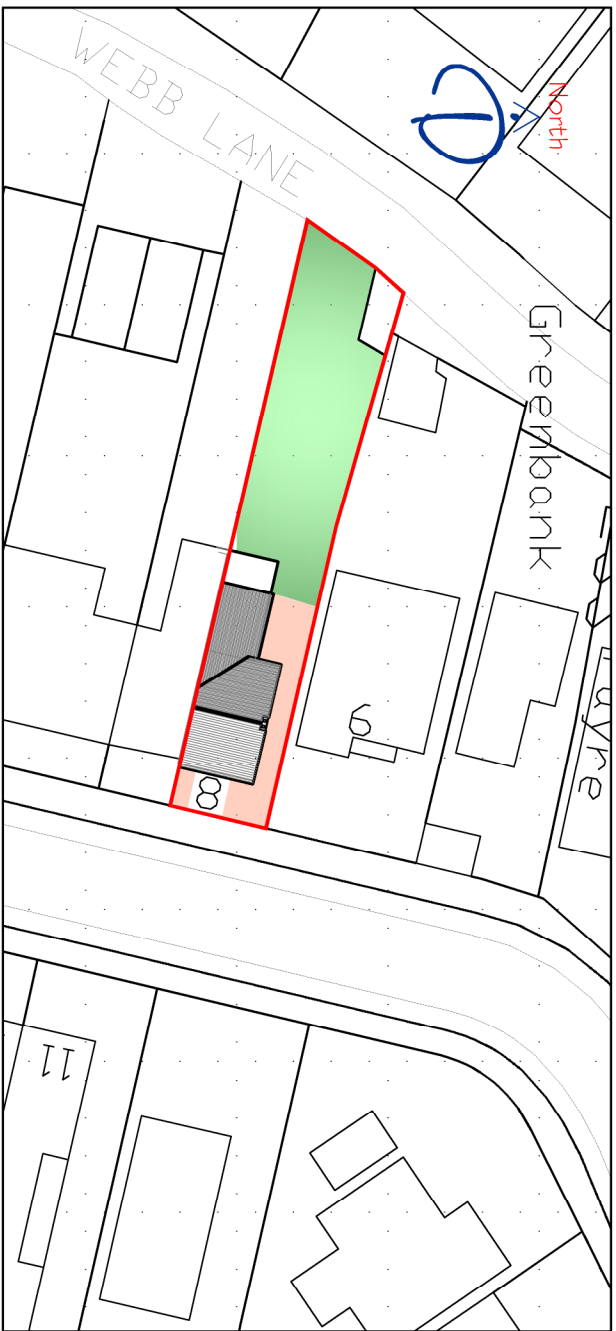



Existing Block Plan

Scale 1:500

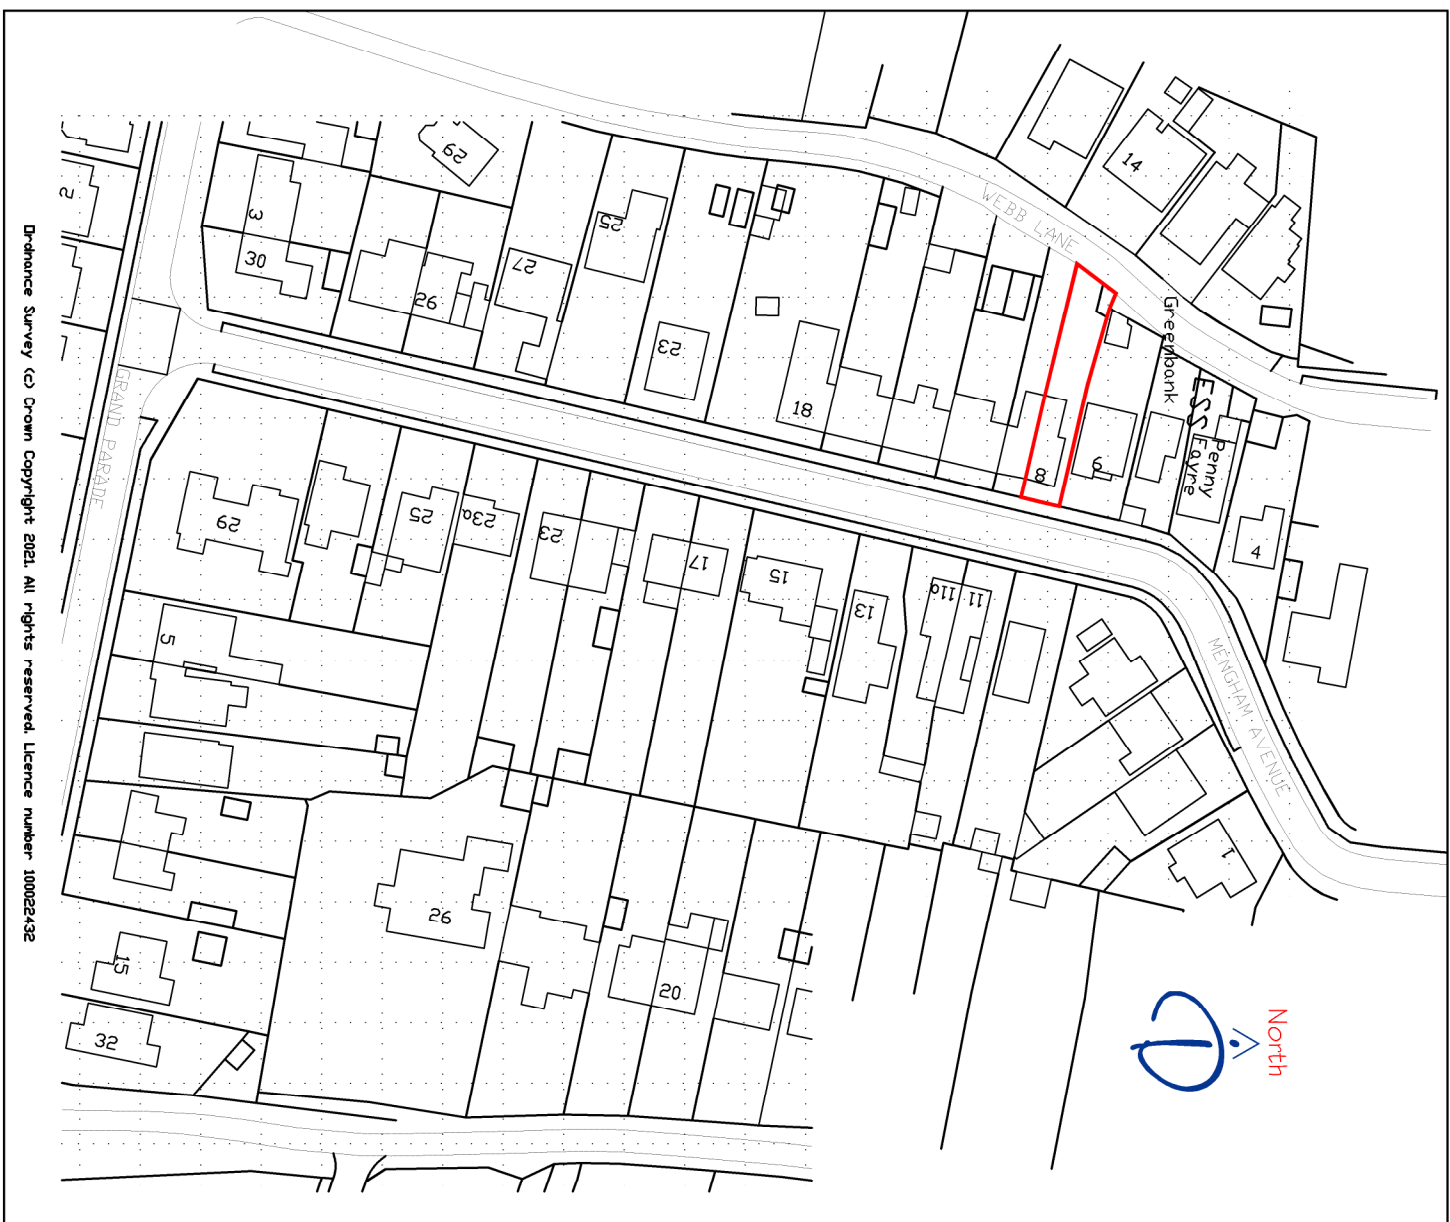 


Location Plan

Scale 1 : 1250

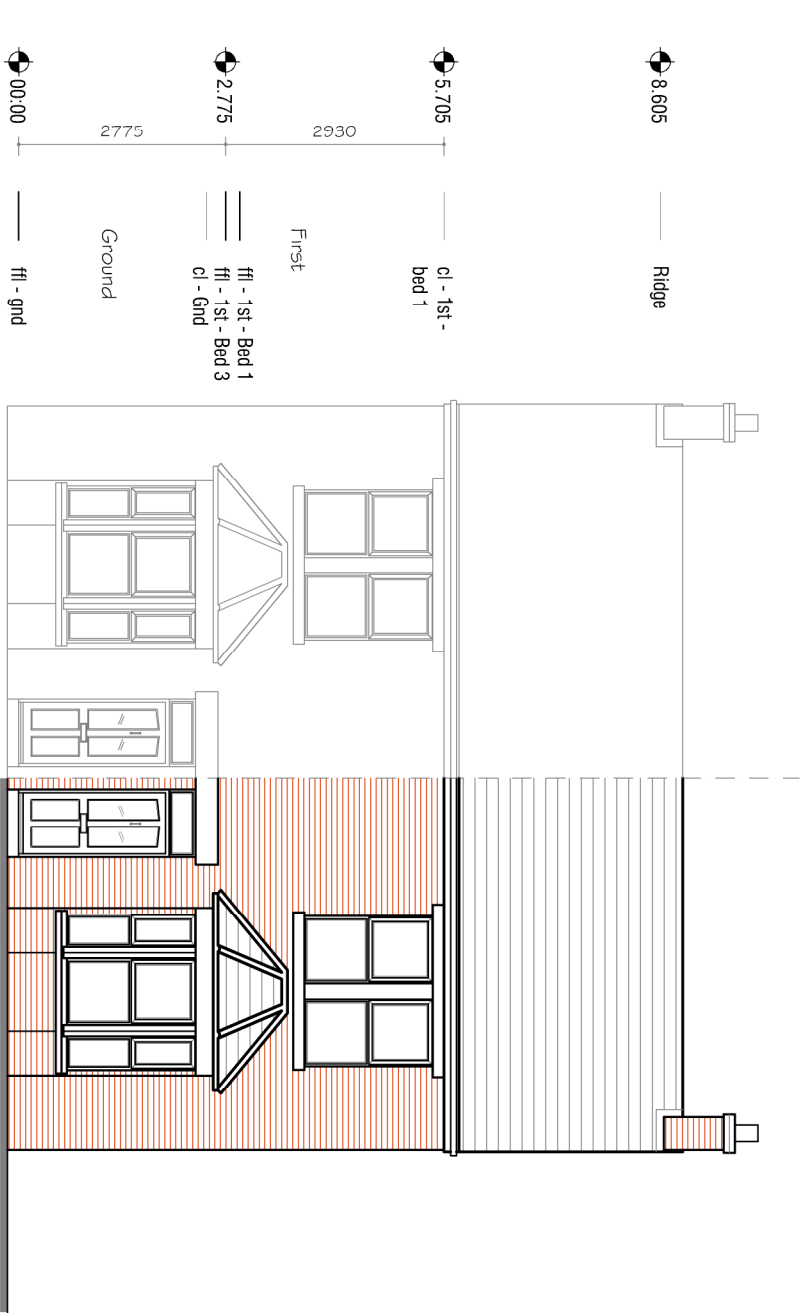 


Existing Front Elevation (East)
Scale 1:100

Scale 1:100

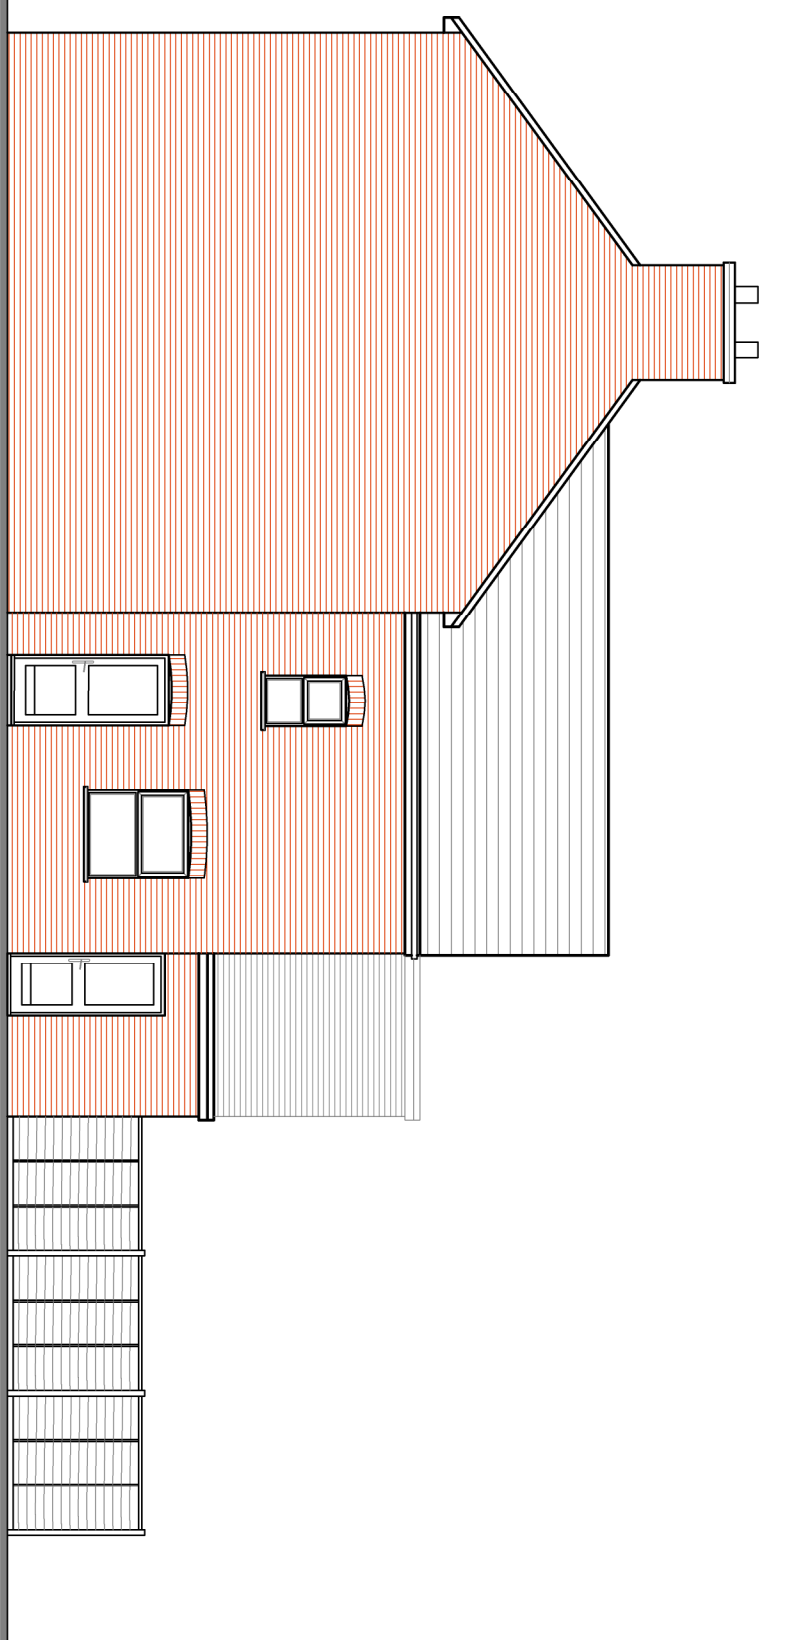

Existing Front Side (North)
Scale 1:100

Scale 1:100

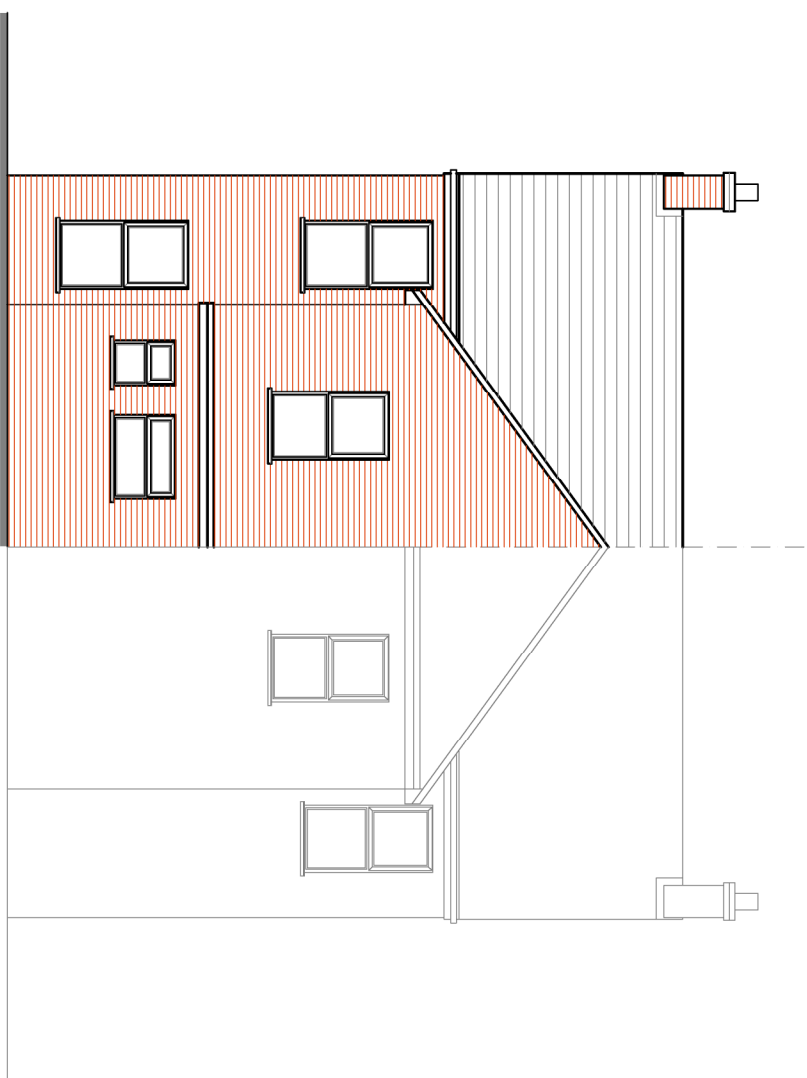

Existing Front Rear (West)
Scale 1:100

Scale 1:100

[illegible]