






WEST (GARDEN) ELEVATION

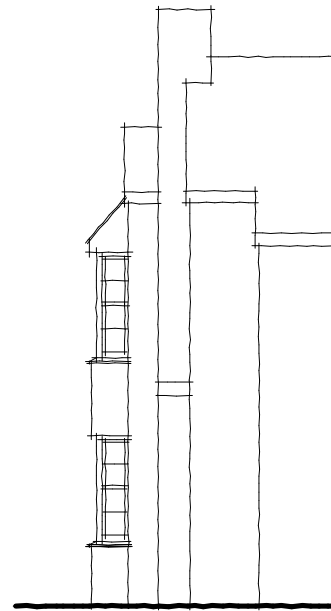

SOUTH ELEVATION

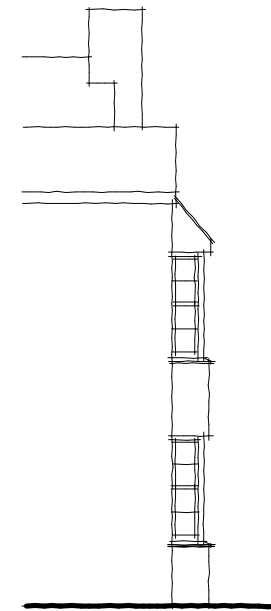

NORTH ELEVATION

 

Project: Residential extension & alterations
 Address: 58 Bath Lane
 Emsworth
 Drawing Title: Proposed Elevations
 Scale: 1:100 @ A3
 Drawing No: **21609/12**

Architectress

214 Castle Street Portchester
 Fareham Hampshire PO16 9QL
 Telephone: 023 9232 6979
 email: enquiries@architectress.co.uk