




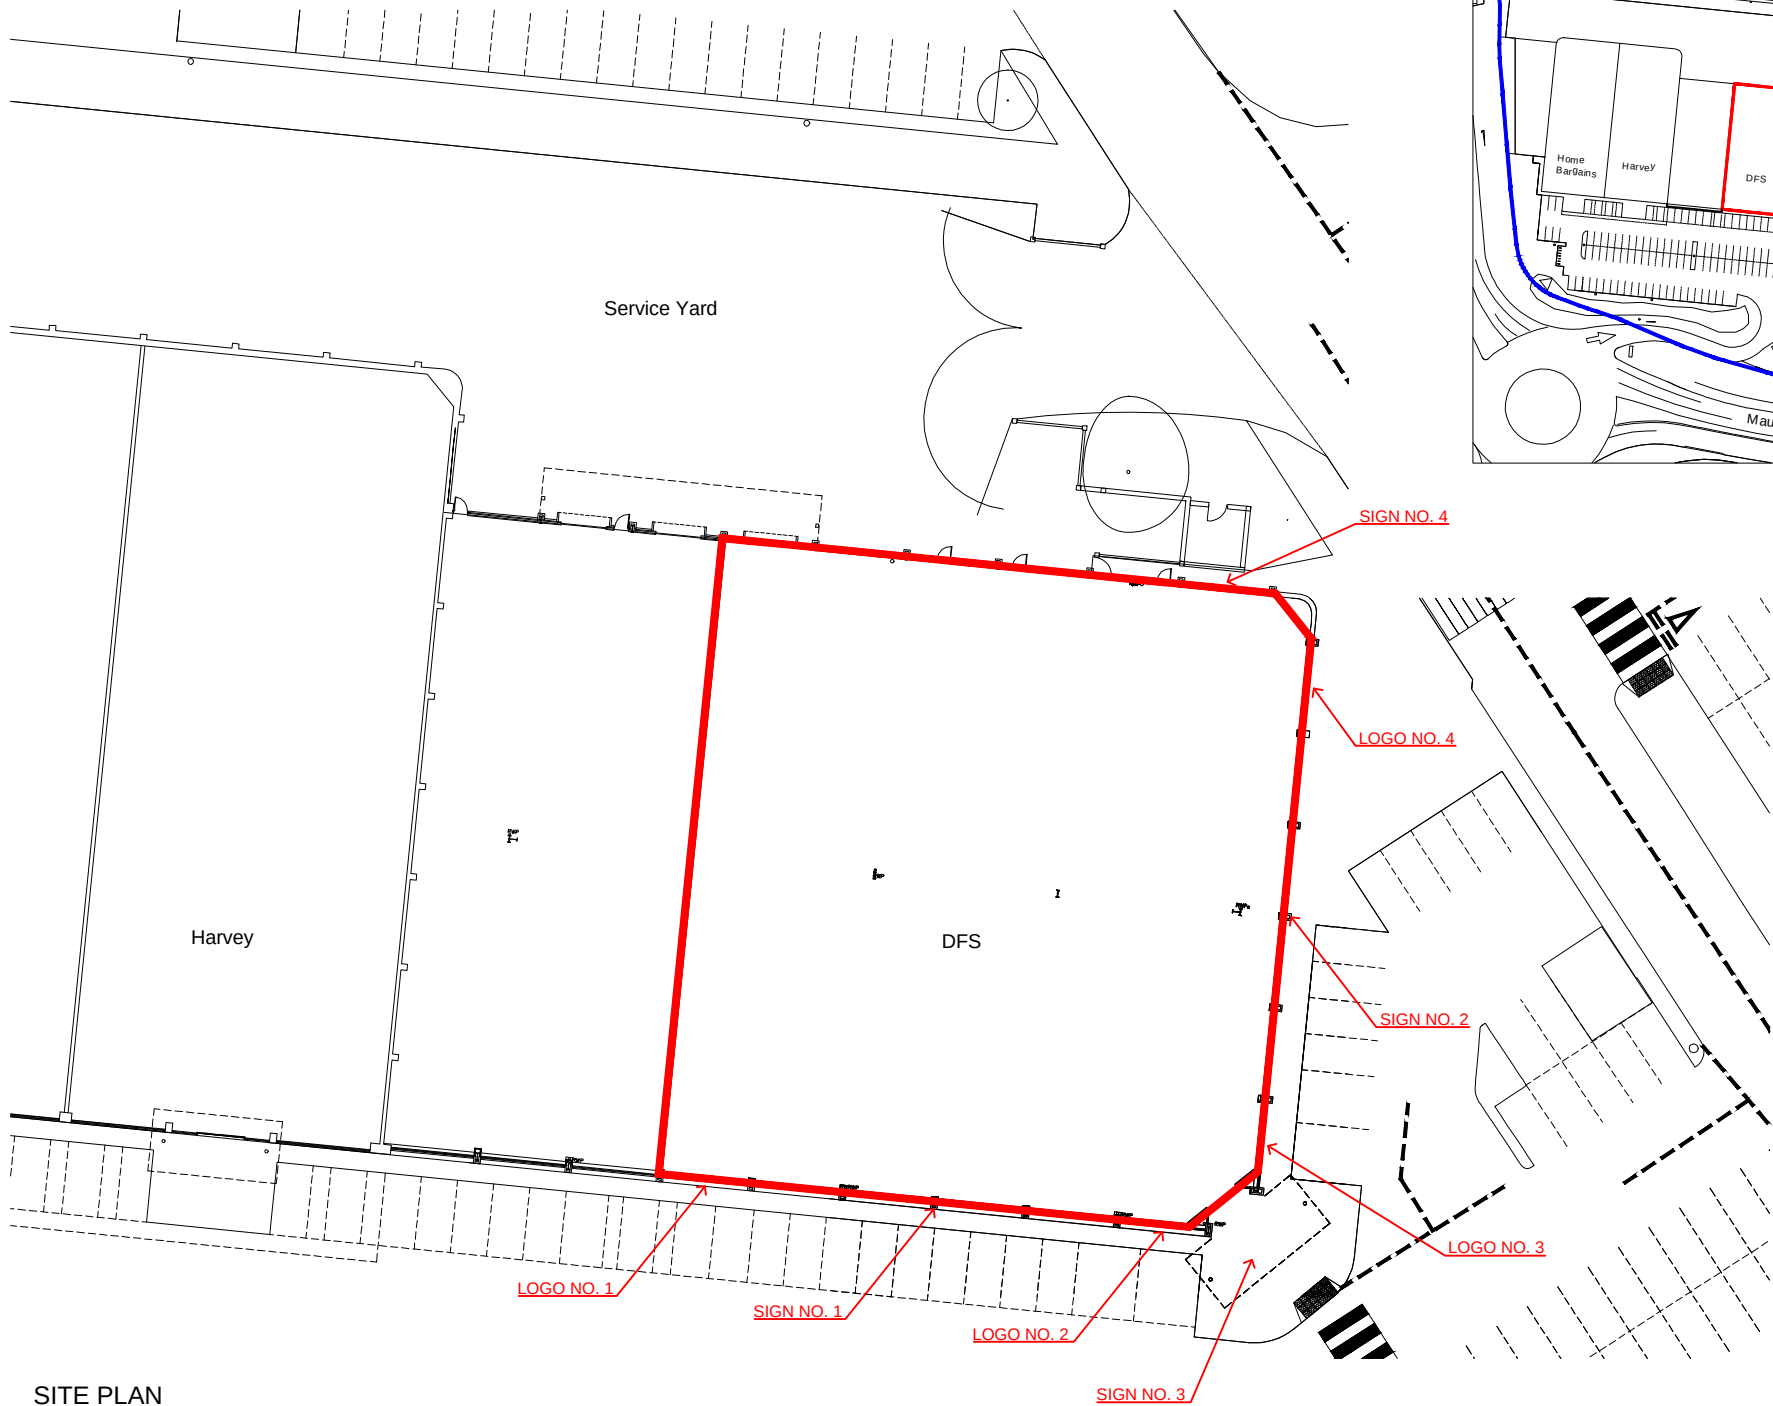

SITE PLAN
Scale 1:500

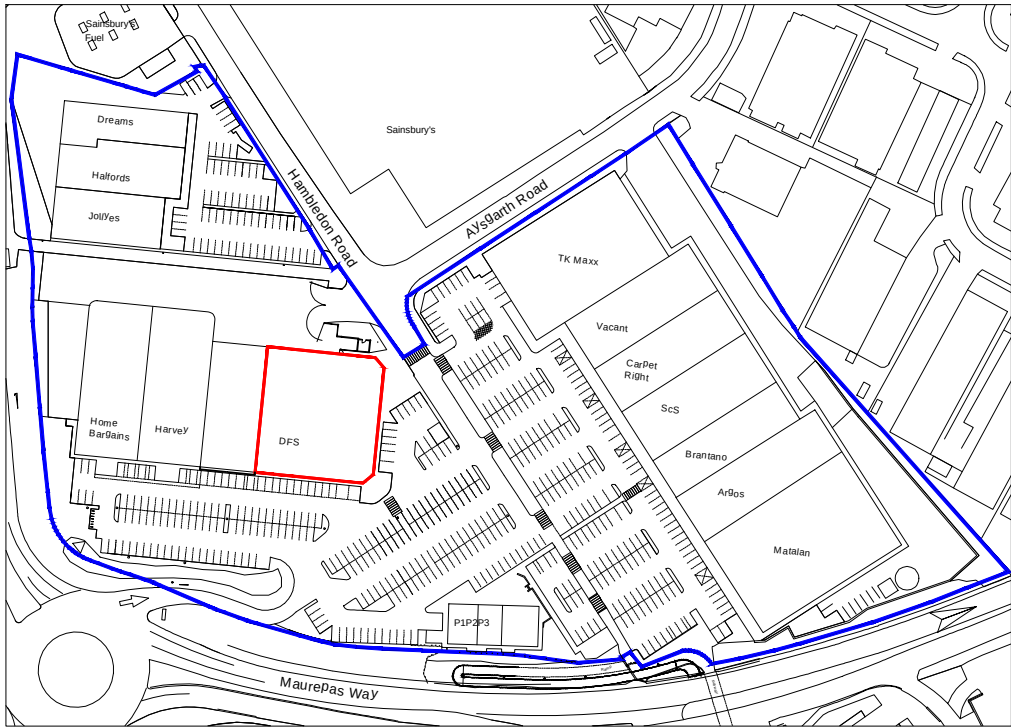

LOCATION PLAN
Scale 1:2500

 

ALL CEILING DRAWINGS ISSUED BY JOHN EVANS ia+d Ltd. MUST BE CHECKED BY A STRUCTURAL ENGINEER. WEIGHTS MUST BE CALCULATED AND CHECKED AGAINST THE MAXIMUM WEIGHT LOADING THE BUILDING.

JOHN EVANS iad Ltd. NEED TO BE INFORMED IMMEDIATELY OF ANY DESIGNS ISSUED EXCEEDING MAXIMUM WEIGHT LOADING THE BUILDING.

COPYRIGHT:
This document is the property of John Evans interior architecture + design ltd. and copyright is reserved by them. No unauthorised copying, in whole or part or any form of reproduction is permitted.
It must not be retained for reference and the contents may not be disclosed to any third party without the special written consent of John Evans interior architecture + design ltd.

PRICE & PROGRAMME:
The contractor, and Sub-contractor and Supplier will be deemed to have anticipated all cots and investigated all material availability prior to submission of offer. No claims will be entertained for failing to do so.

CO-ORDINATION:
This drawing is to be read in conjunction with all other project drawings and schedules issued to date. Any discrepancy must be notified to us in writing immediately. IF IN DOUBT ASK.

DIMENSIONS:
Figured dimensions must be taken in preference to scaled dimensions and all must be verified on site.

REVISIONS:
Only the latest revision of this drawing must be worked on. Previous issues must be destroyed or clearly cancelled.

NOTES

- | | |
|---|--|
| 1 | All signs & fixings are subject to site measurement & planning consent |
|---|--|



ARCHITECTURAL
SERVICES

Client:
DFS FURNITURE COMPANY LTD.

Project Title:
DFS WATERLOOVILLE

Drawing Title:
SITE LOCATION PLAN

Location:
UNIT 3, WELLINGTON RETAIL PARK
2 HAMBLEDON ROAD
WATERLOOVILLE
HANTS PO7 7FG

Drawn: GM	Check: JAN 2016	Date: JAN 2016	Scale: 1:200 @ A3
Project No: 16JAN1203	Drawing No. 01	Revision: -	Notes: 1

je+1 is a trading name of John Evans Interior Architecture + Design.
Registered in England No. 4075541
Registered Office:
Victoria Works, 16e Vittoria Street, Birmingham, B1 3PE
T: +44(0)121 233 9041 +44 (0)207 252 2392
www.johnevadnsdesign.com
info@johnnevansdesign.com