



NOTES:

This drawing has been prepared for the purposes of concept and design development and is not to be used for any other purpose. Dimensions are indicative and should be referenced against measured surveys only.

This drawing is the property of Martin Ralph and must not be reproduced, in part or whole, or deviated from, without their permission.

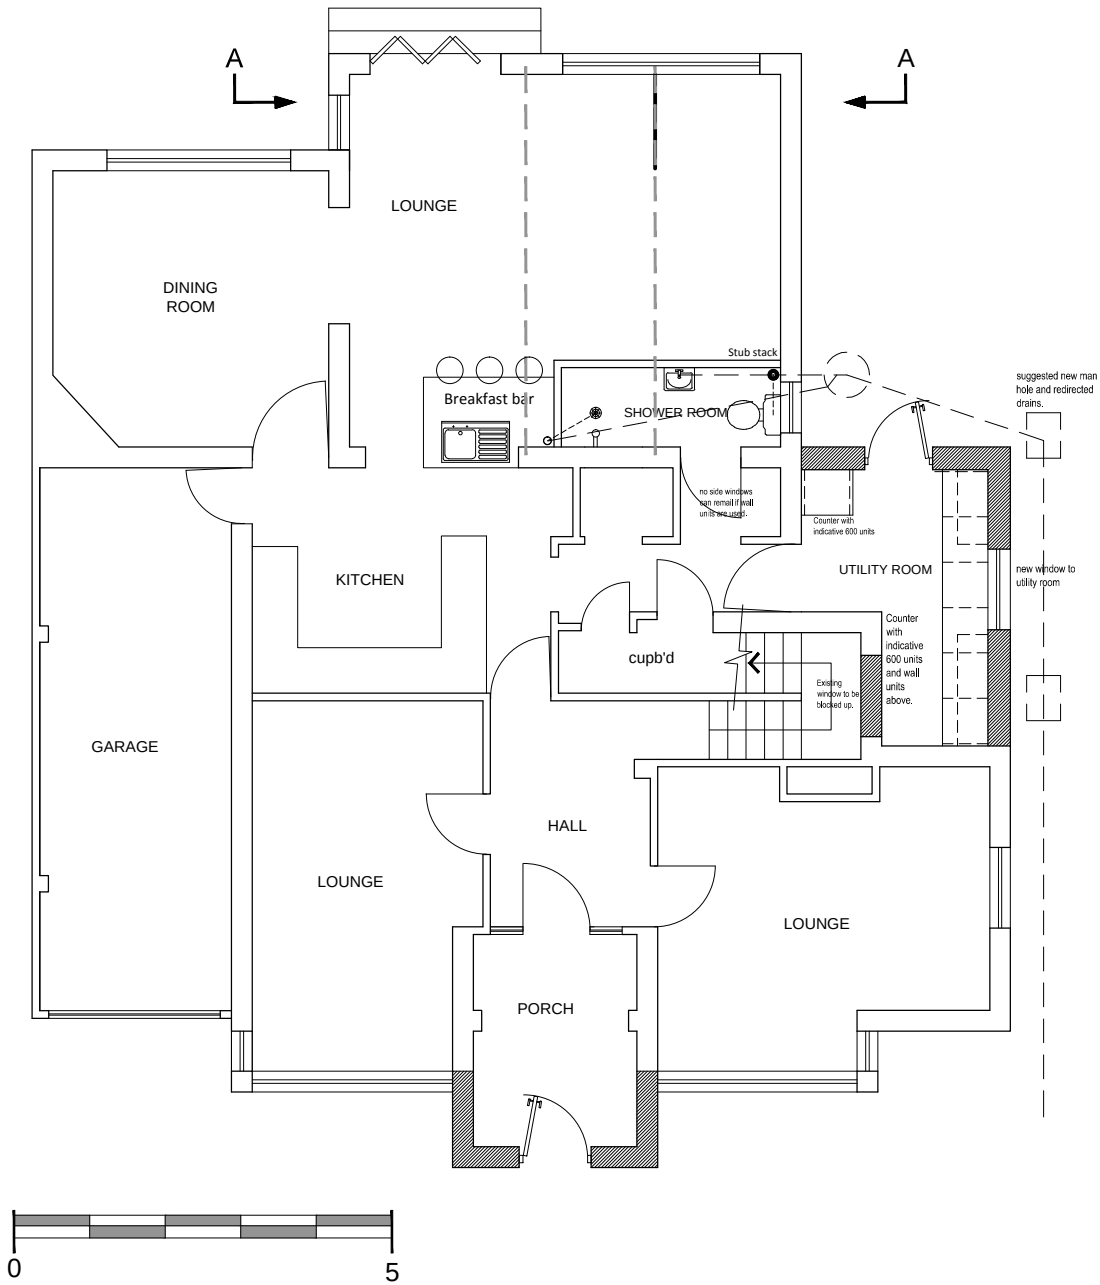

PLANS AS PROPOSED

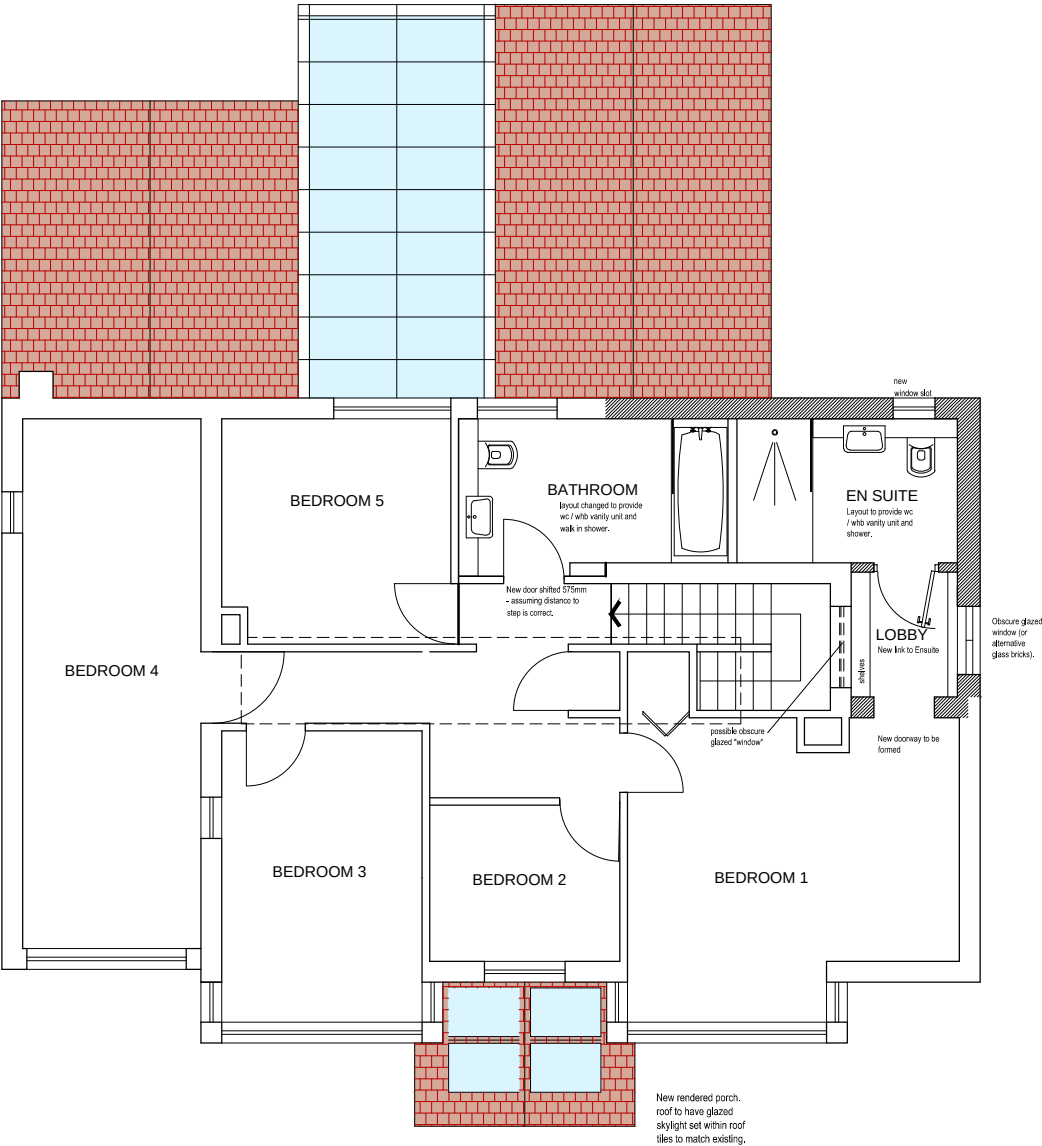

1:100

AMENDMENTS		DATE
E	PLANNING SUBMISSION	02.12.16
D	Minor amendment	21.11.16
C	Layouts updated	25.09.16
B	Layouts updated	31.08.16
A	Layouts updated	04.07.16
CLIENT Mr and Mrs L Hunter 16 SINAH LANE HAYLING ISLAND HAMPSHIRE		
PROJECT PROPOSED REAR AND SIDE EXTENSION		
DRAWING TITLE GROUND AND FIRST FLOOR PLANS AS PROPOSED		
DATE JUNE 2016		
SCALE 1:100 @ A3		
DRAWING No. 16A_046 005		REVISION E
MARTINRALPH ARCHITECTS RIBA Chartered Practice Part of THE MARTIN RALPH GROUP		
11 Dragoon House Hussar Court Brambles Business Park Portsmouth Hampshire PO7 7SF www.martinralph.co.uk info@martinralph.co.uk T. 023 9225 7711 F. 023 9225 7712		

SINAH LANE - HAYLING ISLAND