

NOTES:

This drawing has been prepared for the purpose of Planning and/or Building Regulations approval only, and is not to be used for any other purpose.

All dimensions to be checked on site and any discrepancy notified to The Martin Ralph Group. Written dimensions are to be used in preference to scaled dimensions.

This drawing is the property of The Martin Ralph Group and must not be reproduced, in part or whole, or deviated from, without their permission.

AMENDMENTS	DATE
A	Planning Application
	20.08.15

CLIENT
LANDMARK ESTATES LTD

PROJECT
PROPOSED NEW DWELLING
48 HART PLAIN AVENUE,
WATERLOOVILLE

DRAWING TITLE
SITE ANALYSIS

DATE
25.09.2014

SCALE
1:500 @ A3

DRAWING No. 14A_067 002	REVISION A
----------------------------	---------------

MARTIN RALPH

ARCHITECTS

RIBA

CHARTERED ARCHITECTS

Chartered Practice

SURVEYORS & ENGINEERS

Part of THE MARTIN RALPH GROUP

11 Dragon House
Hussar Court
Brambles Business Park
Portsmouth
Hampshire
PO7 7SF

www.martinralph.co.uk

info@martinralph.co.uk

T. 023 9226 7711

F. 023 9226 7712



Looking west along Hart Plain Avenue




Front of existing bungalow



Neighbouring property on the right



Looking east along Hart Plain Avenue

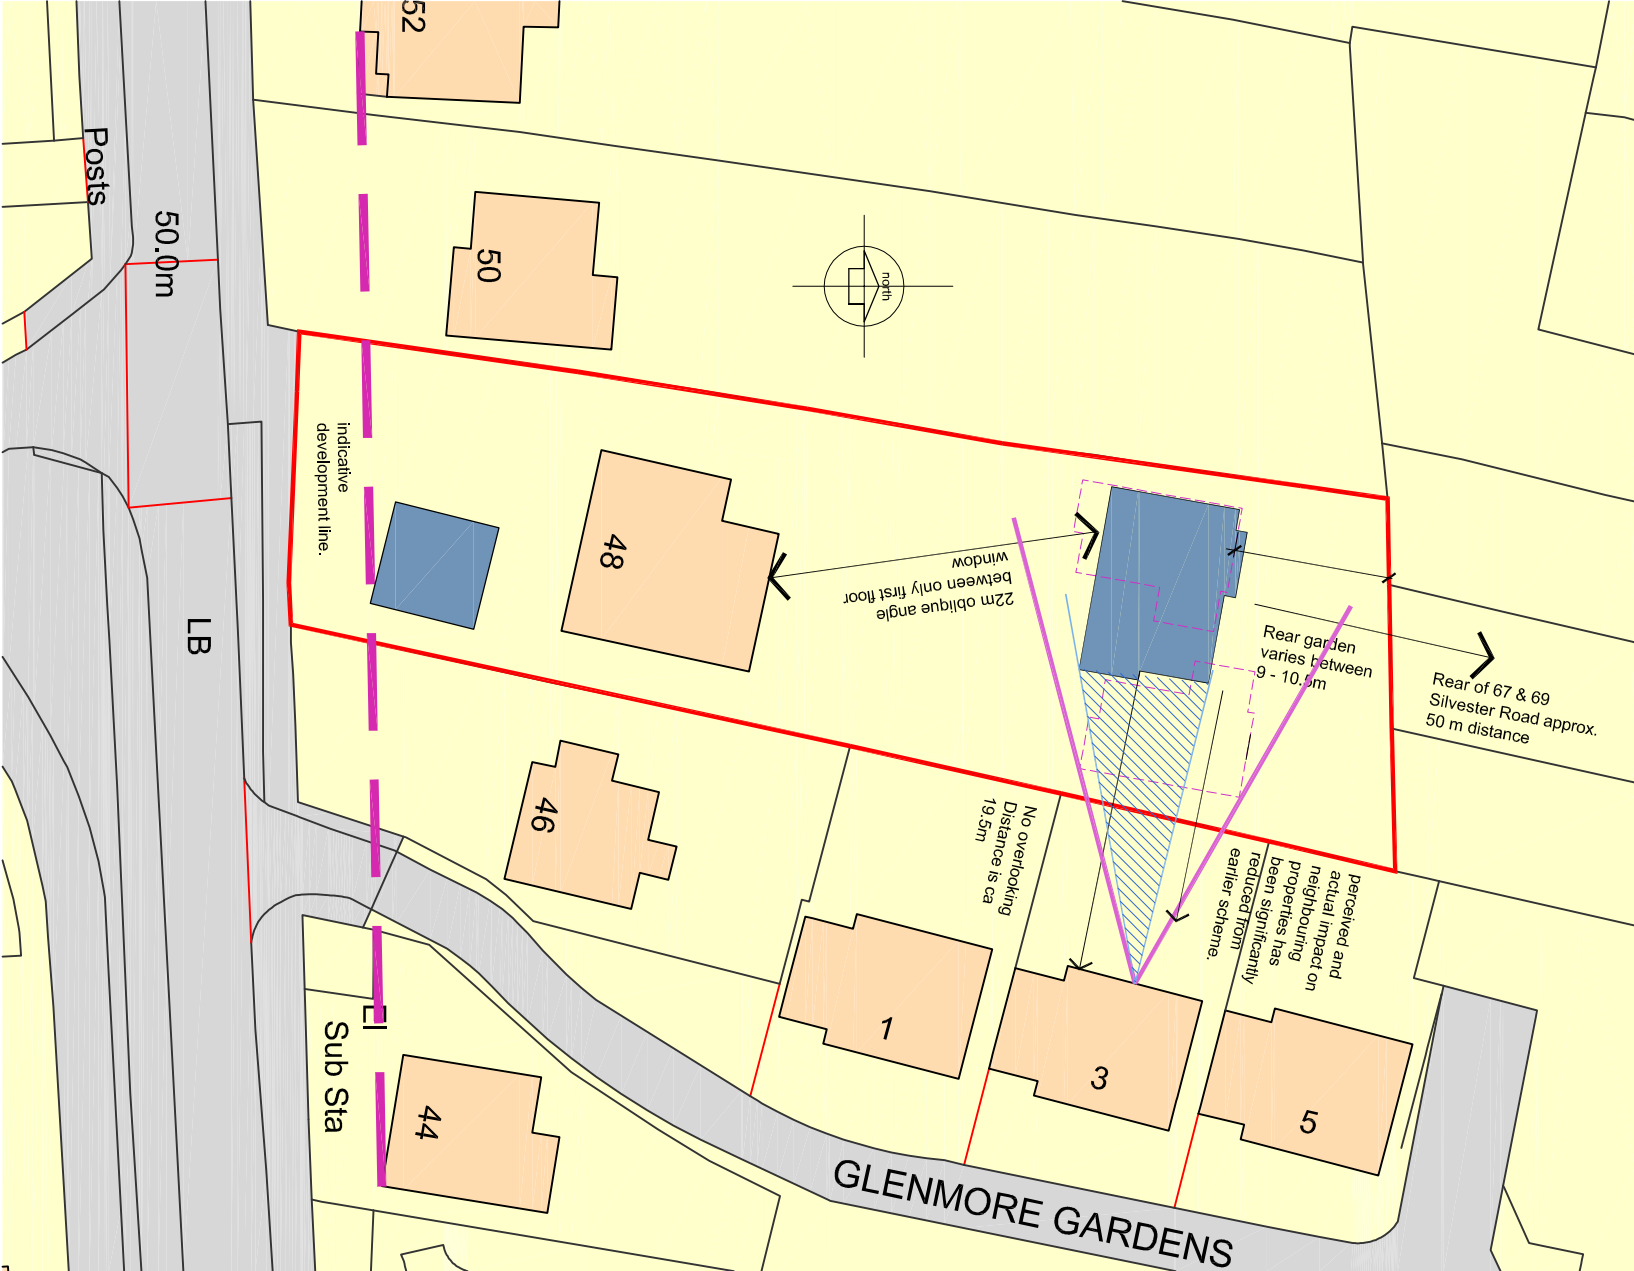

SITE PLAN PRINCIPLES (previous proposal shown dotted) 1:500

ANALYSIS

48 HART PLAIN AVENUE, WATERLOOVILLE