


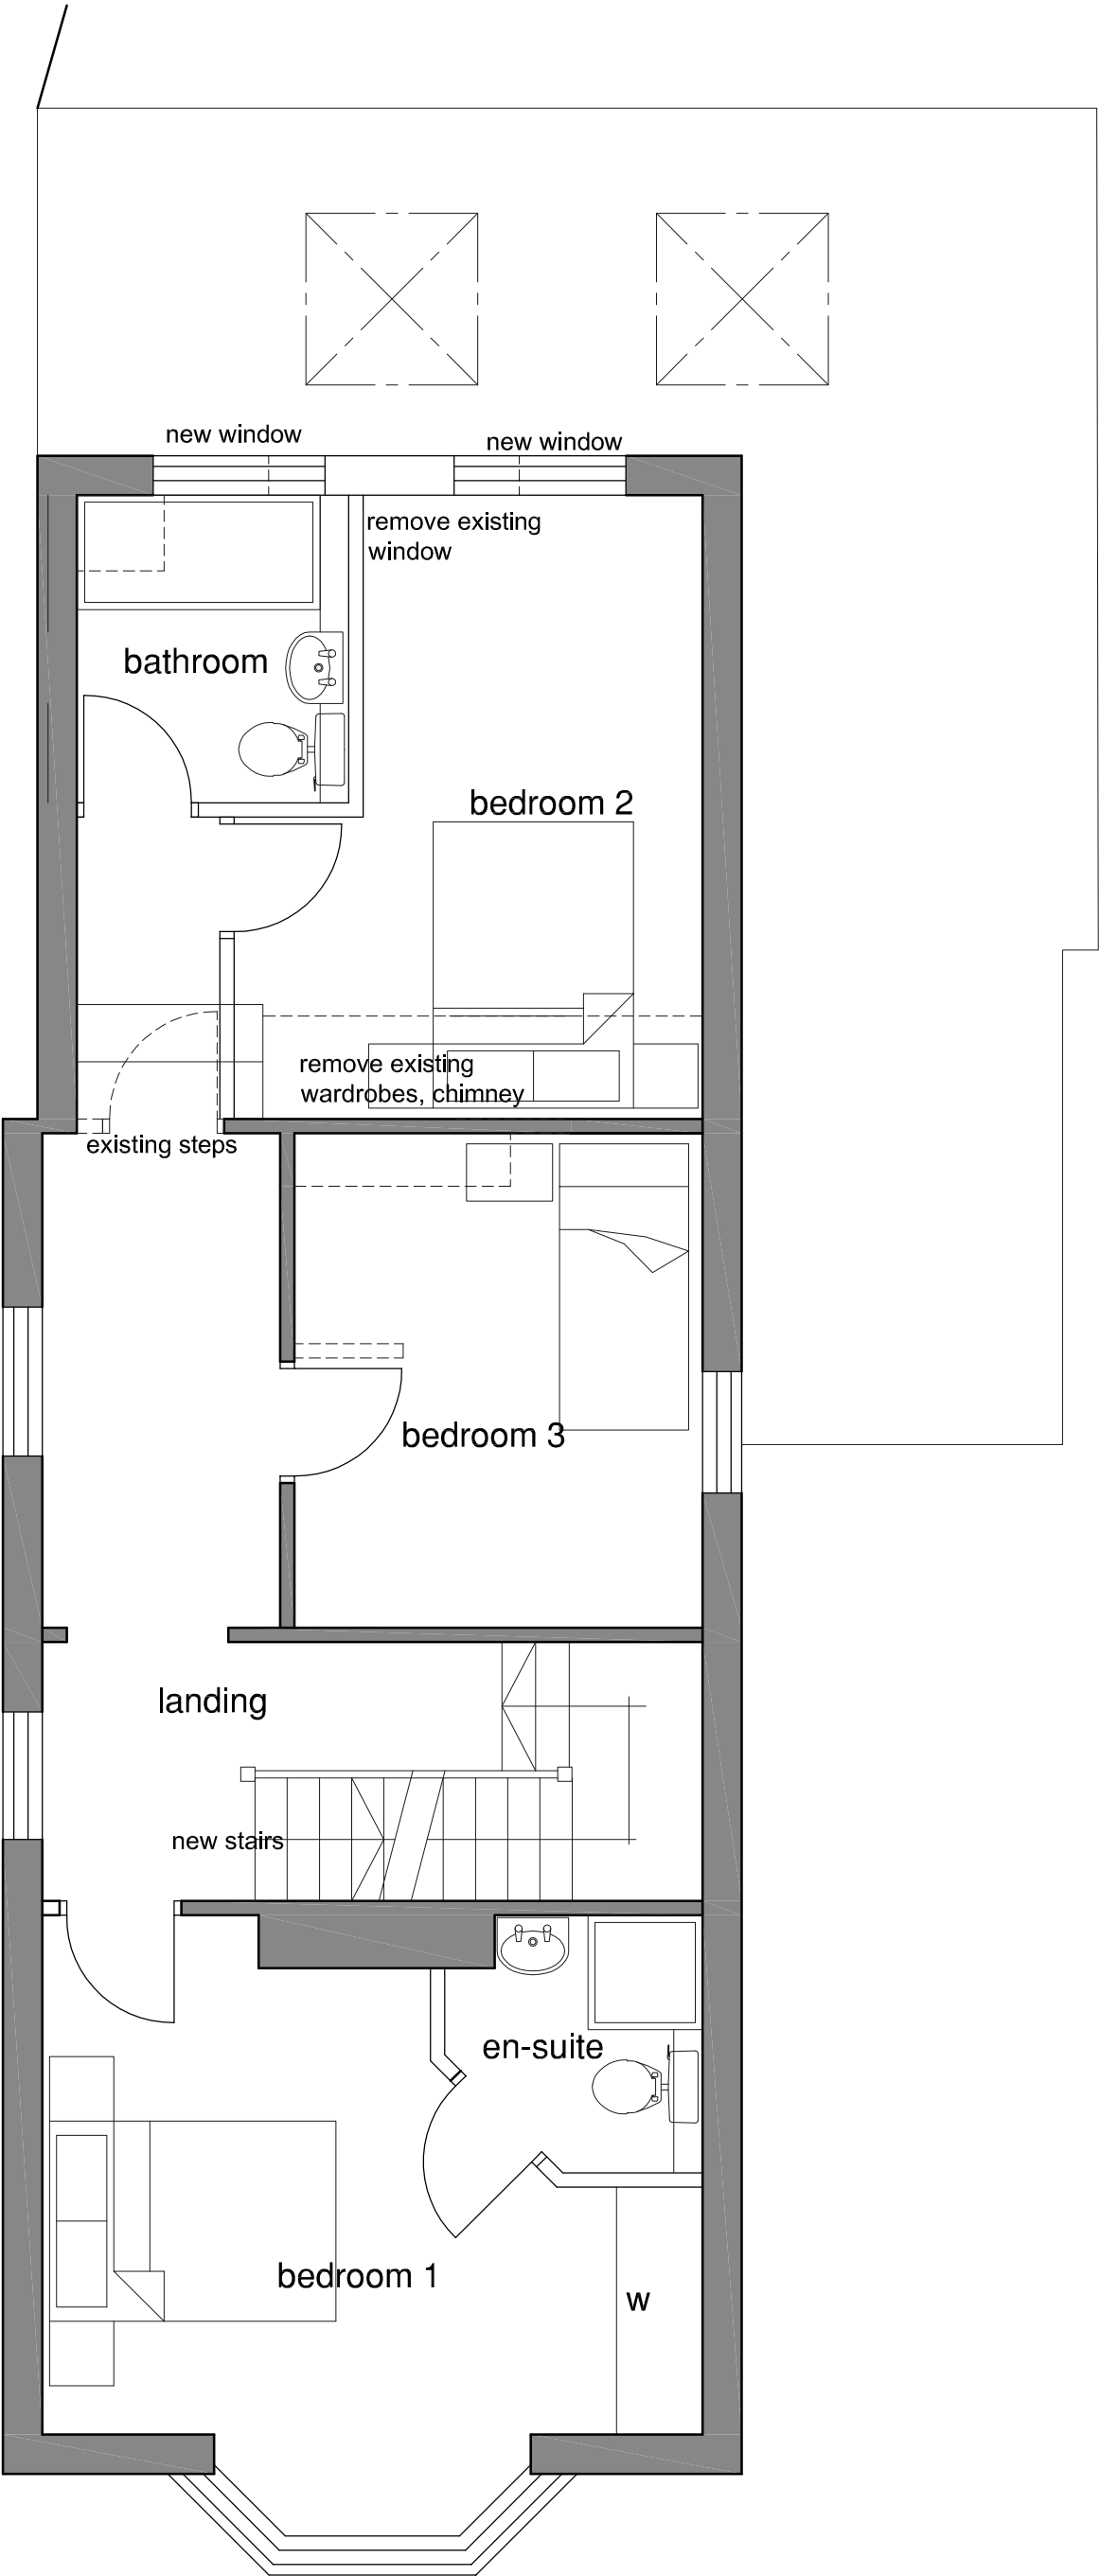

First Floor Plan



PROJECT

Proposed Alterations to
14 Knox Road, Bedhampton

CLIENT

Nexgen Capital Investments Ltd
First Floor Plan

DRG. TITLE

PROJECT NO.

21010

DRAWING NO.

202

SCALE

1:50@A3

REV

B

B	Bedrooms revised	mw 25.05.21	
A	Layout revised	mw 25.05.21	-
Rev	DESCRIPTION	Dwn / Date	Chk / Date
This drawing is copyright and must not be disclosed to third parties without permission Scaled dimensions are not to be used for construction			

Wychwood
Thompsons Lane
Denmead
Hampshire
PO7 6NB

Tel: 01329 288911
Fax: 01329 221913
E-mail: admin@m2architecture.com

m2
architecture
architectural technologist