
 


Site Plan for 90A Southwood Rd, Hayling Island PO11 9QF

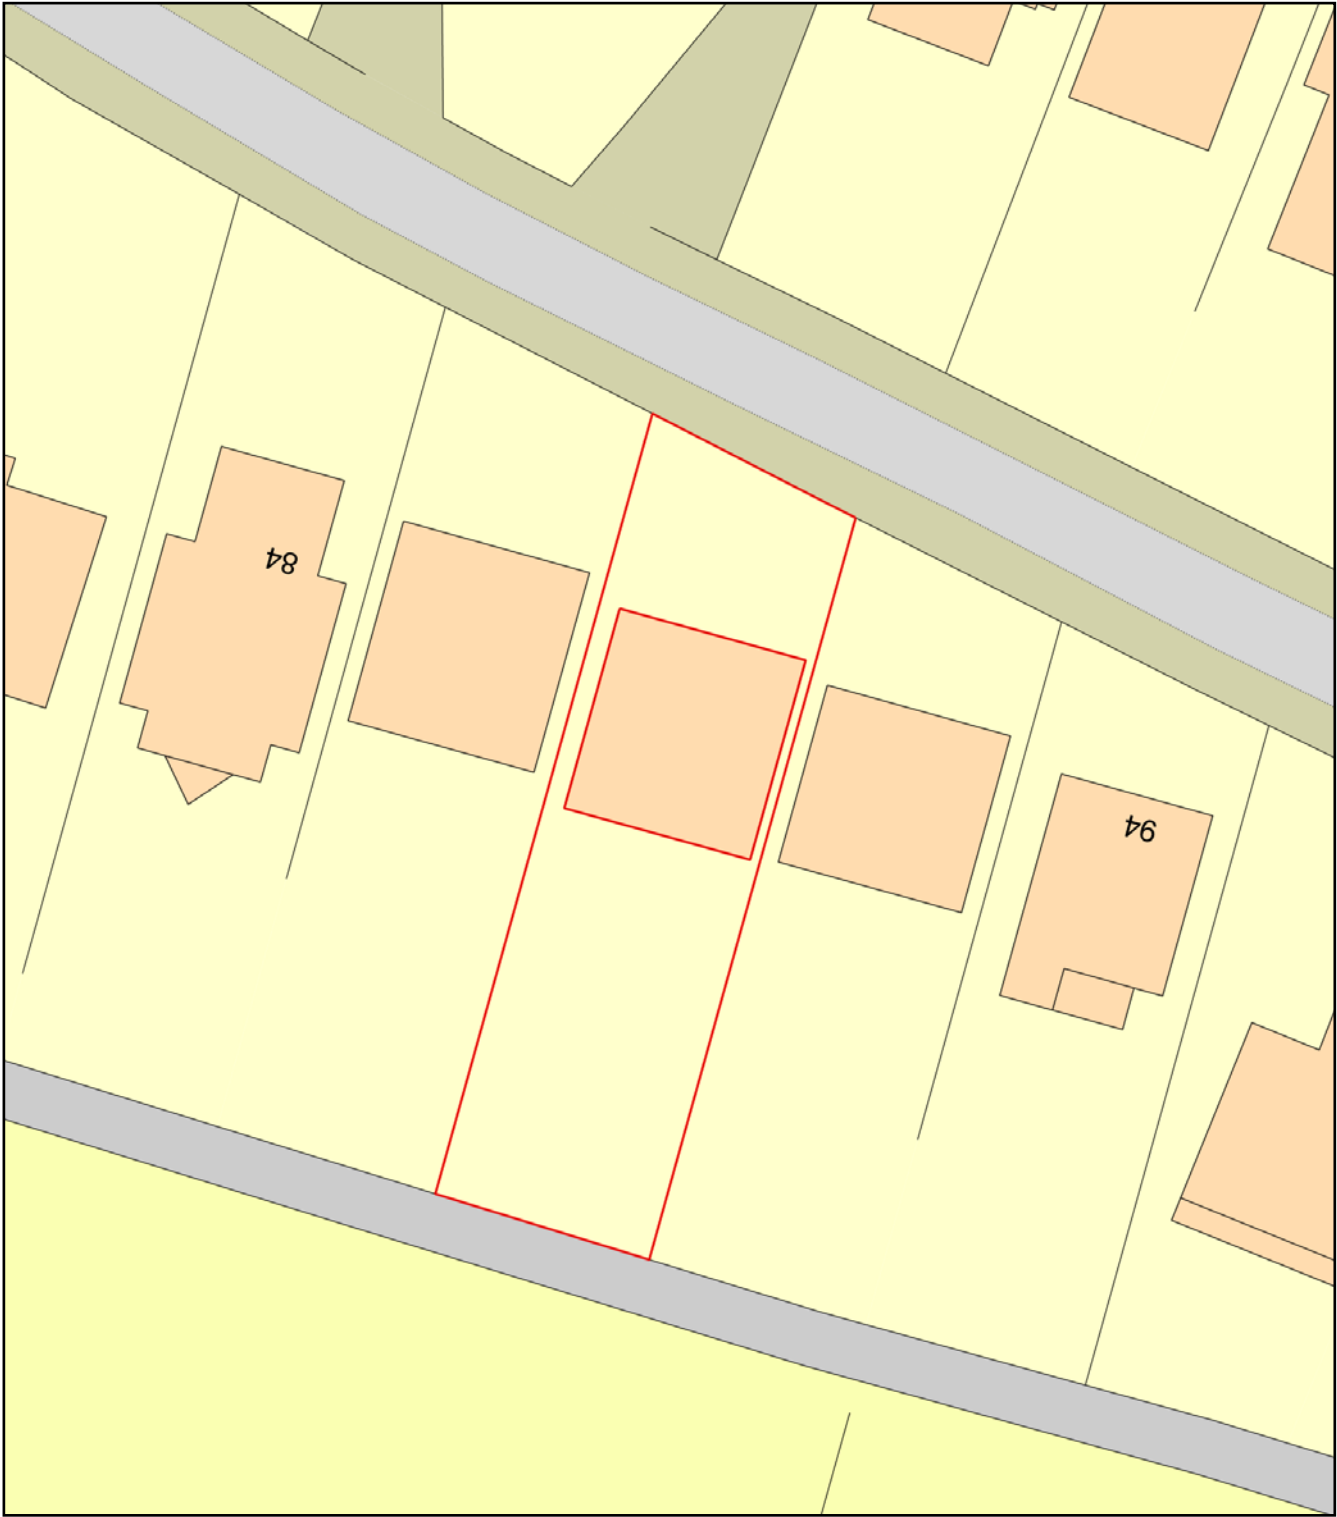

Plan Produced for: M Stokes
Date Produced: 20 May 2021
Plan Reference Number: TQRQM21140163236065
Scale: 1:500 @ A4