





Proposed walls
Existing walls

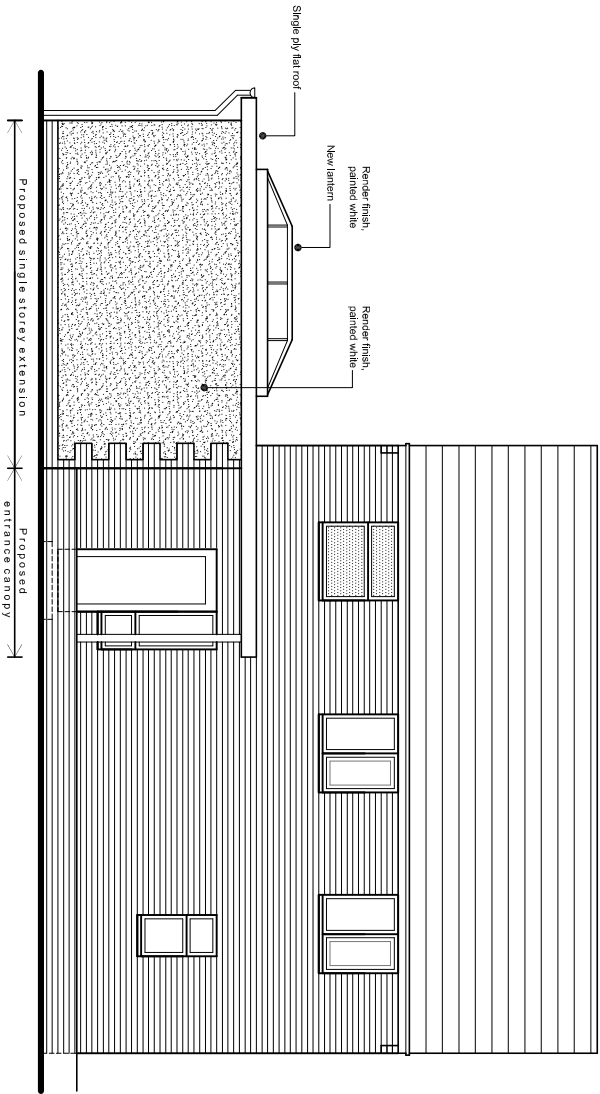


South (rear) elevation

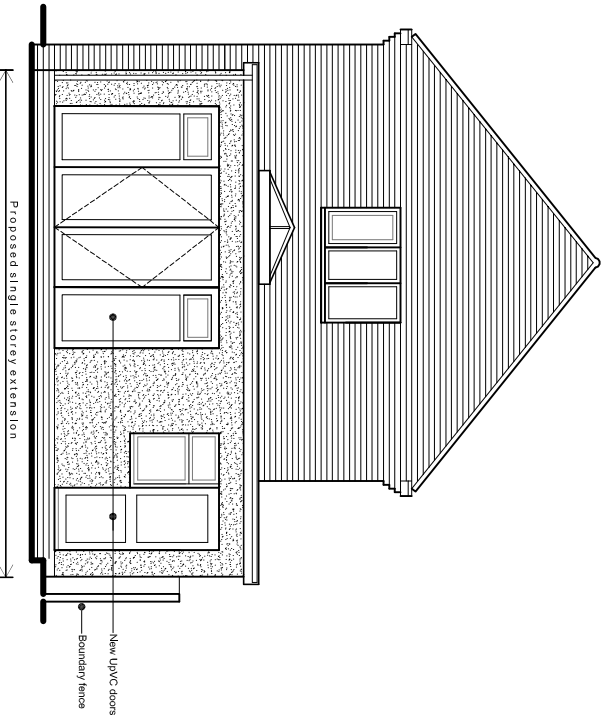


West (rear) elevation


Proposed plans & elevations scale 1:100

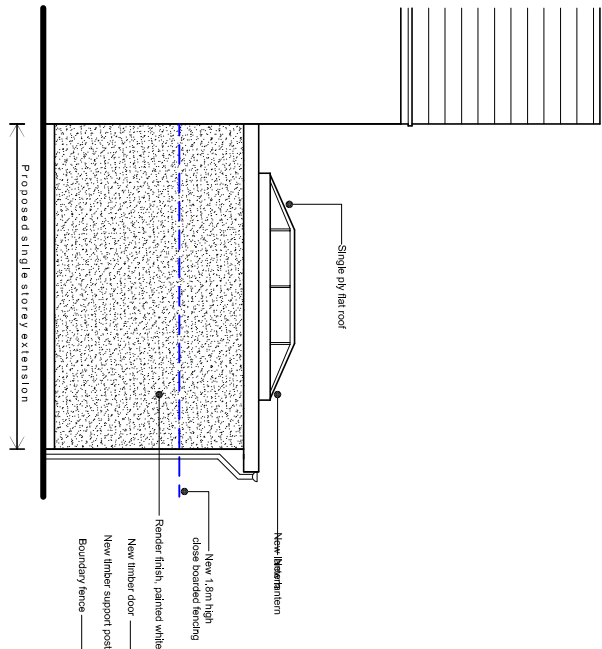

North (rear) elevation

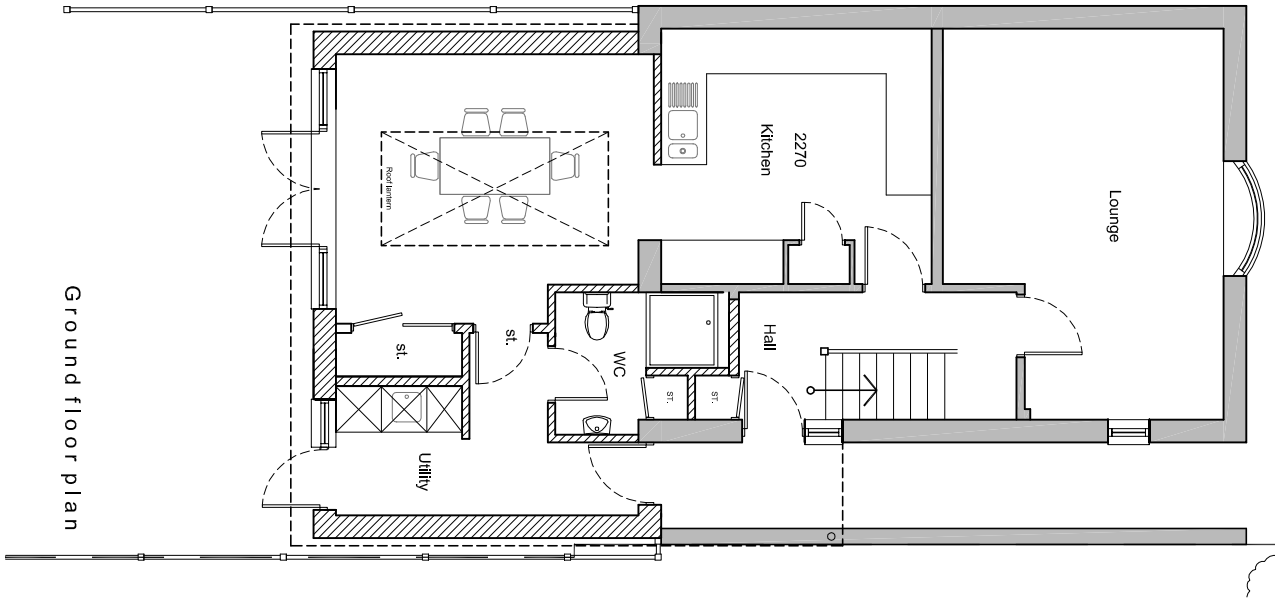


Ground floor plan

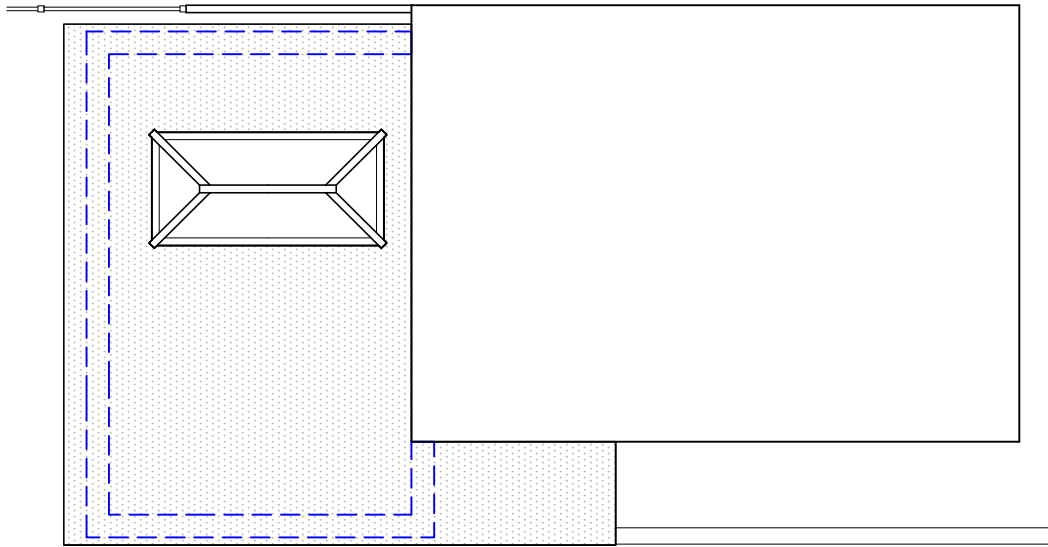

Roof plan

NOTES:
Dimensions to be checked on site before commencing work. Any discrepancies shall be reported to the architect immediately.
Do not scale from these drawings except for planning purposes. Use figured dimensions only.
Where applicable this drawing is to be read in conjunction with other consultants' drawings.

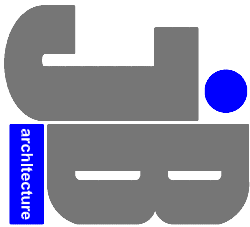

JIMMY BESSANT ARCHITECTURE
TEL: 01243 373620 M: 07769904282
E: jimmy@jb-architecture.co.uk
Web: www.jb-architecture.co.uk

NO.	DATE	DESCRIPTION
1	06.05.16	Extension reduced in length

For
MR & MRS MCKELLAR
Project
**PROPOSED REAR EXTENSION
AT 7 RACTON ROAD
EMSWORTH
PO10 7SY**
Title
**PROPOSED FLOOR PLANS
& ELEVATIONS**

Date	Drawn	Scale	Checked
March 2016	JB	1:100 @ A3	-
Job Number	Drawing Number	Revision	
PL78/16	49	A	