

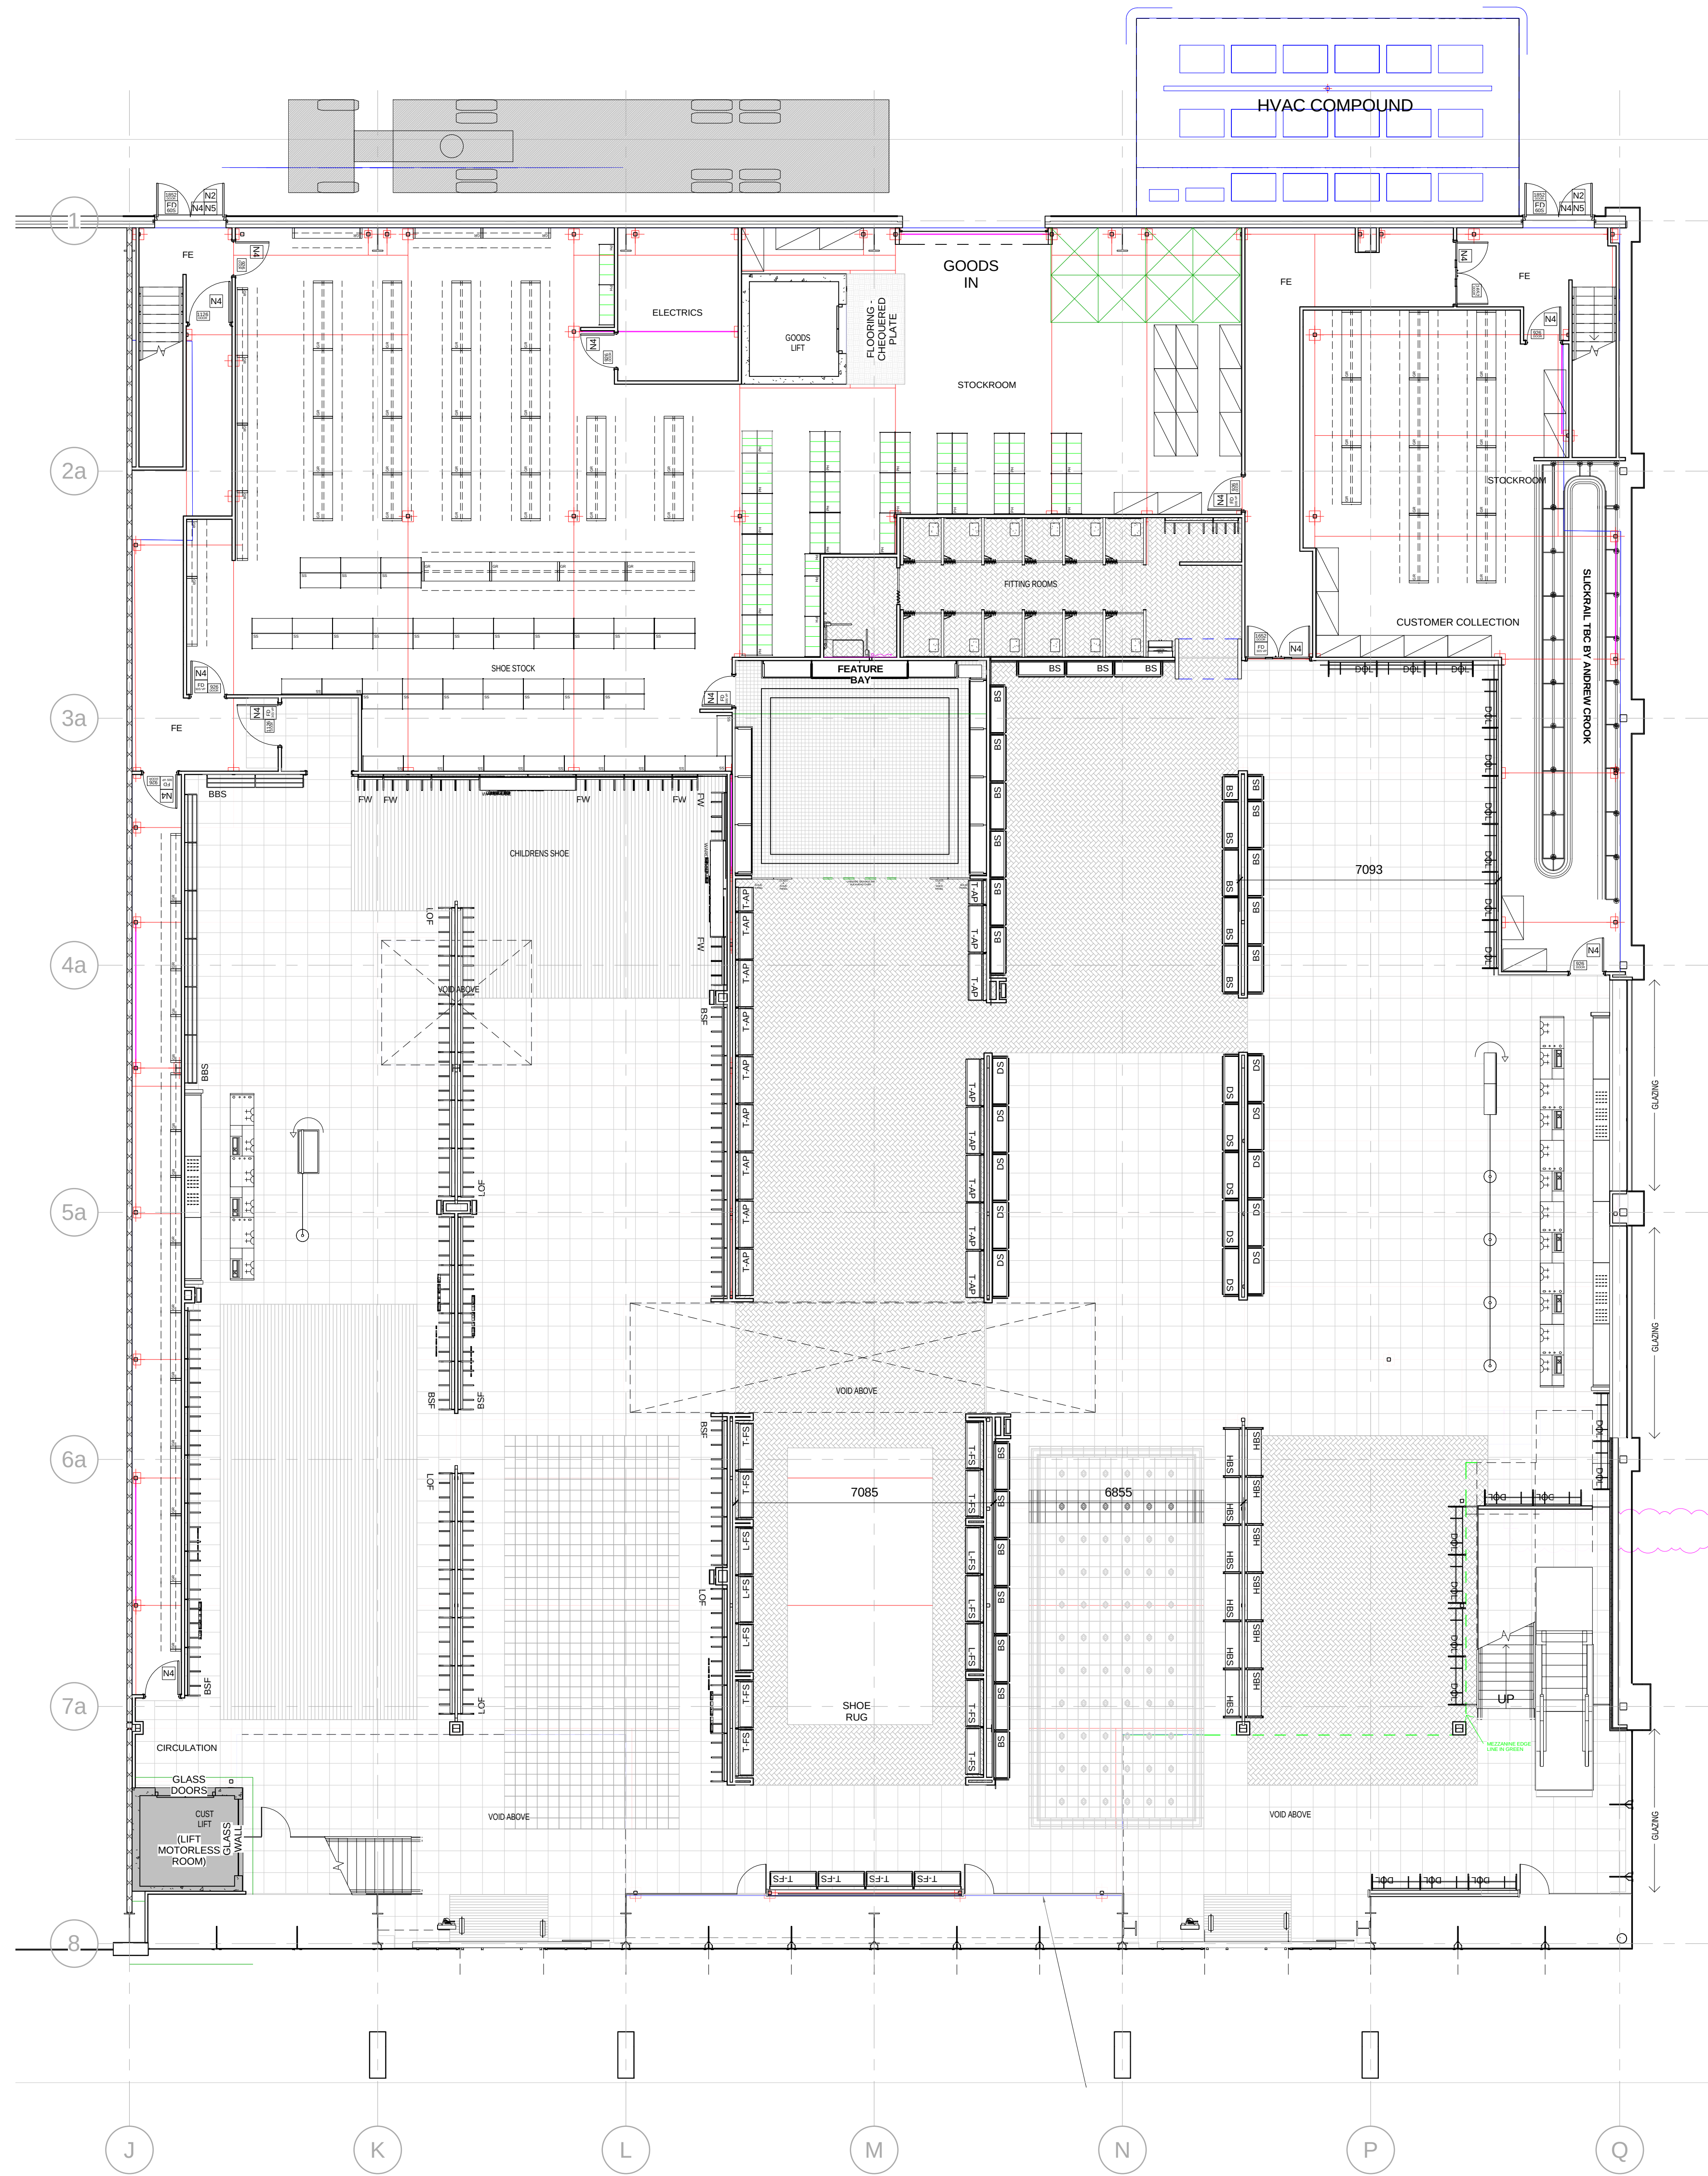


DO NOT SCALE FROM PRINT IF
IN DOUBT ASK

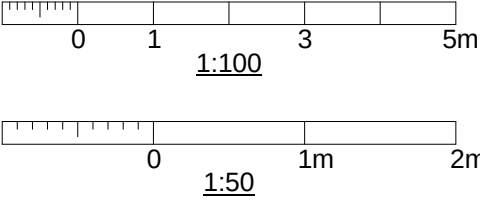

1 001 GROUND FL PLAN
1:100

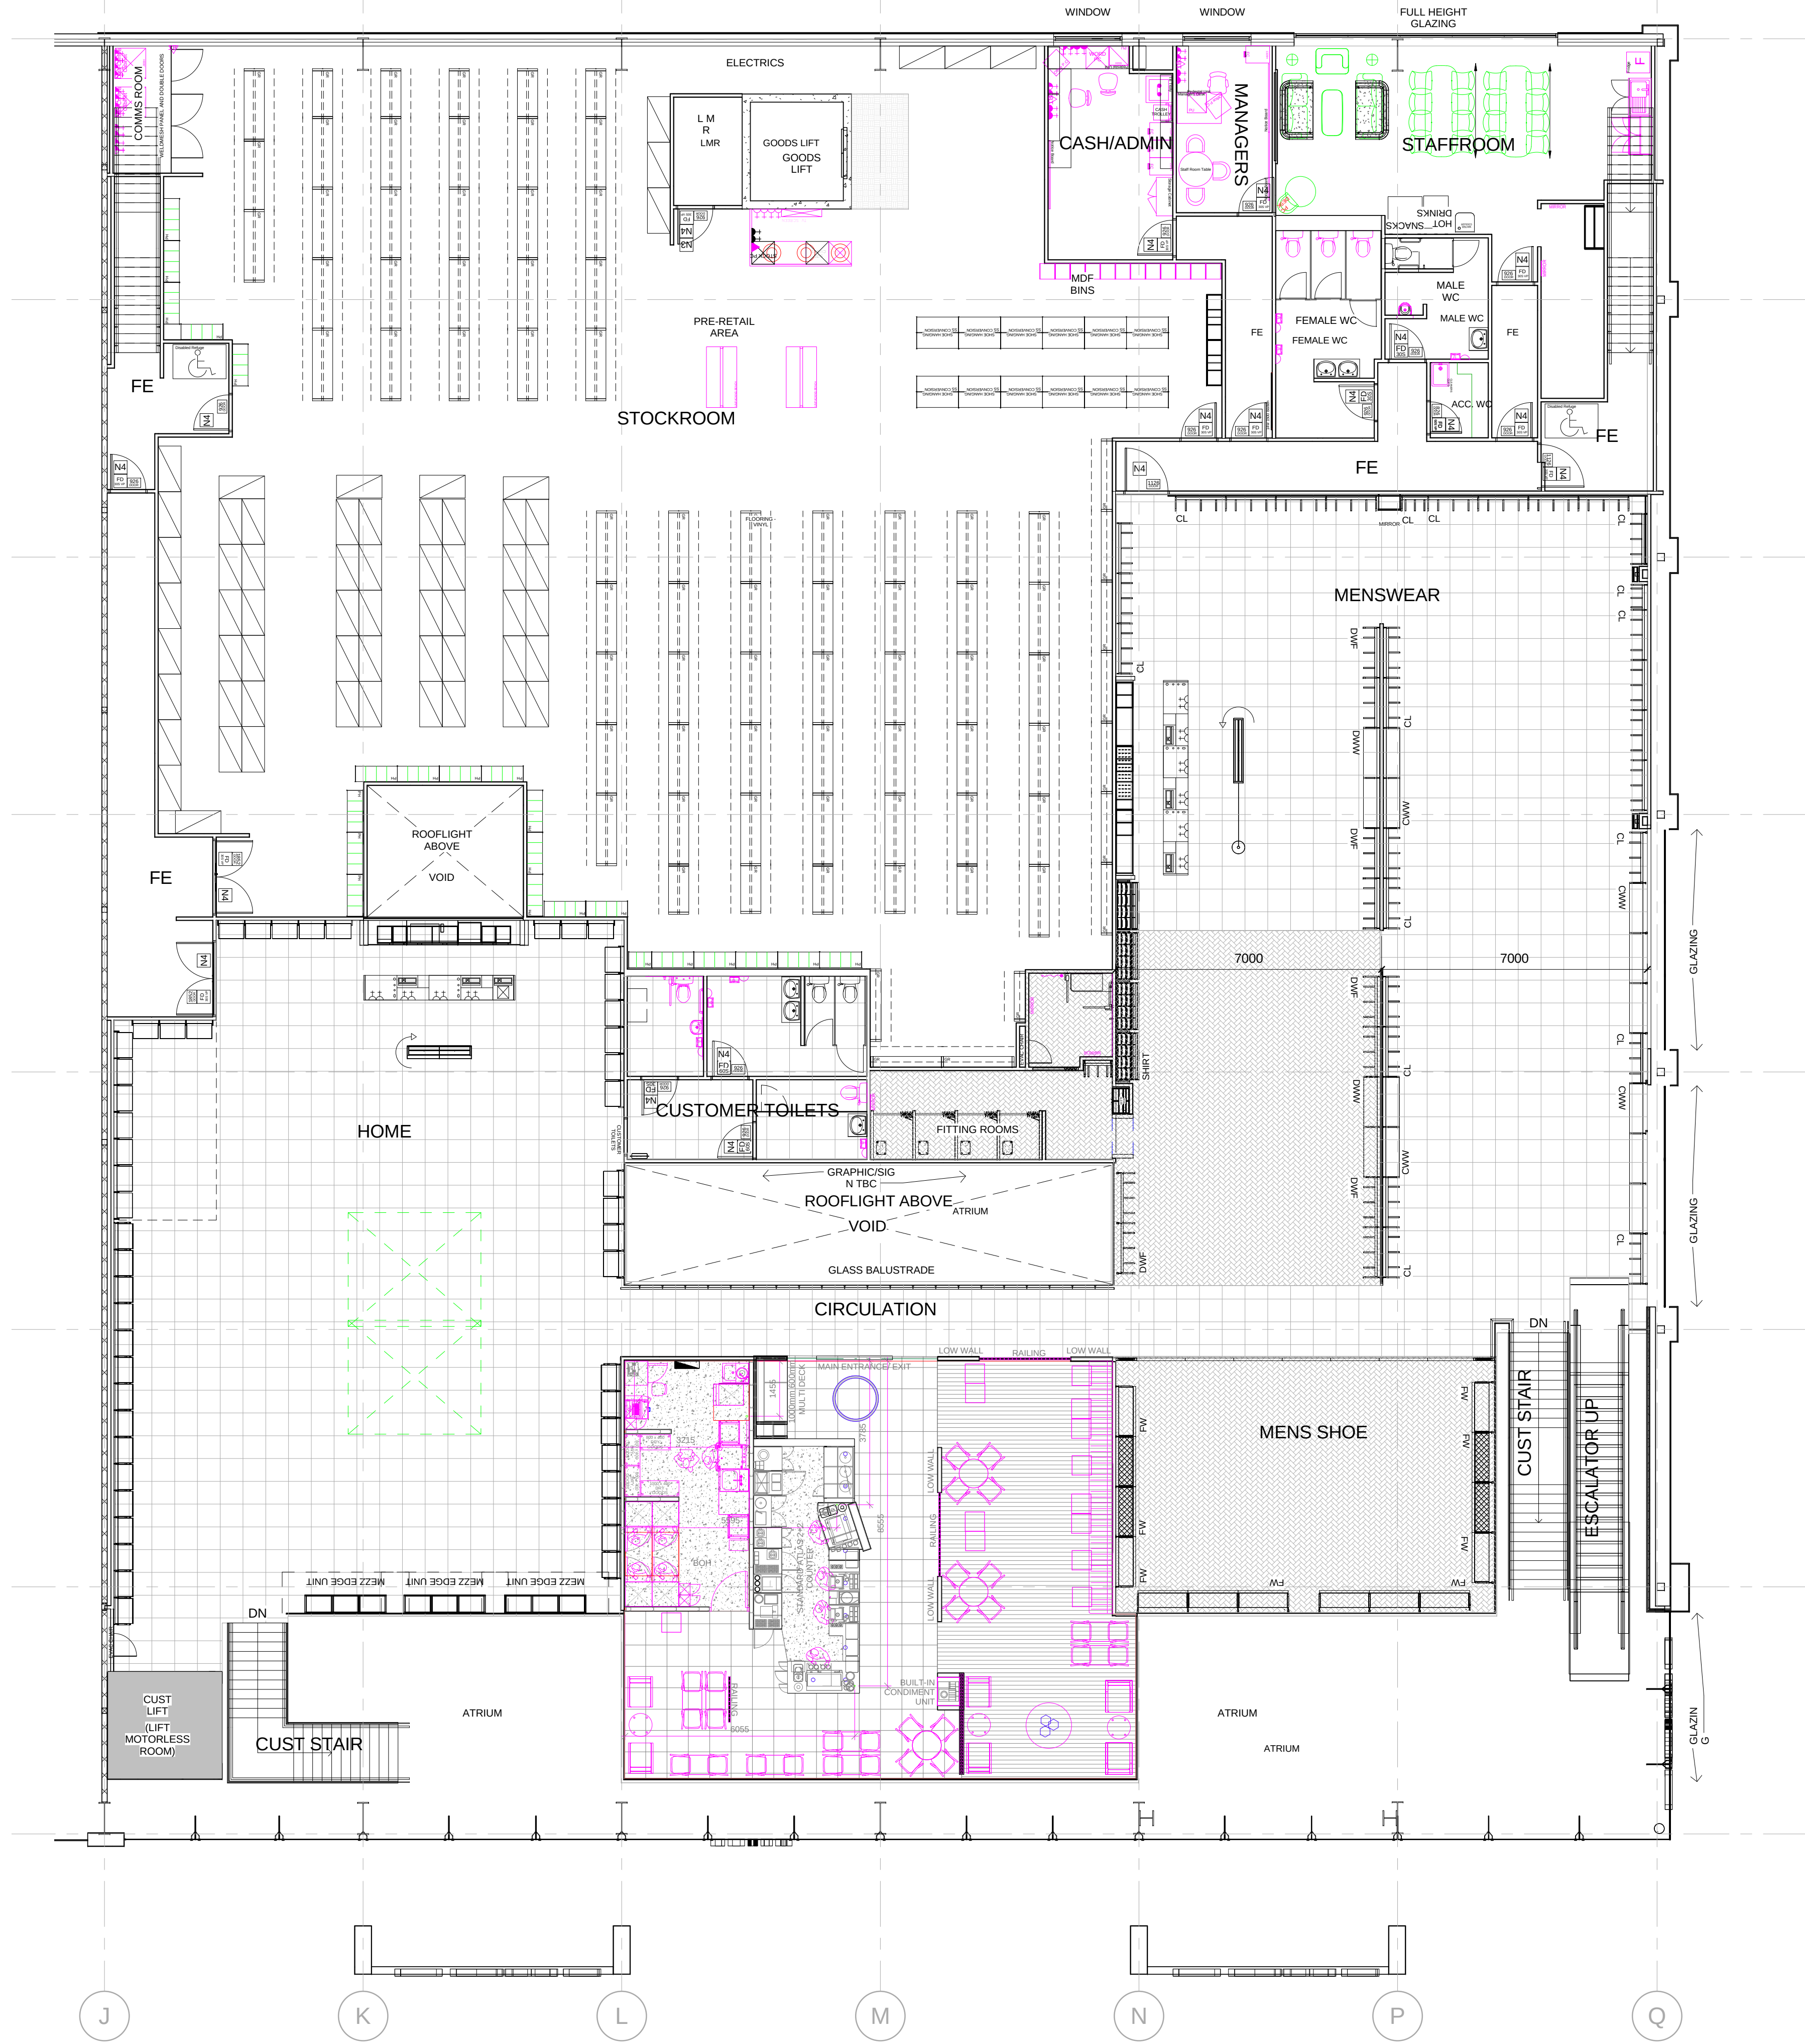

2 002 FIRST FL PLAN
1:100

AD	24.09.15	SCR	BR dry run comments 22.09.15 - re-install WW ACC. FR; Remove CW AAC FR; extend CW end spine wall by 2bays; reduce CW cashdesk to 3 bays.
AC	21.09.15	SCR	BR dry run comments 11.09.15 - WW ACC. FR removed. Home cashdesk relocated to back wall.
AB	18.09.15	JK	Revised position of escalator pit and adjoining area. Revised mezzanine posts to suit diag of 18.09.15.
AA	08.09.15	JK	Revised fire escape routes. Moved RHS stairs to be in line with escalator. Adjusted fitting rooms, adjusted floor finishes. Amended staff room/offices/toilets. Adjusted racking layouts, added Electrics area on Mezzanine. Added HVAC plant external.
Z	08.09.15	SCR	Drawing progressed for Tender issue.
Y	23.07.15	SCR	Perimeter details added to all depths. Dept archway between CWWWW adjacent to CW lift point omitted. Costa bays added.
X	24.06.15	SCR	Cafe area increased, void and rooftop above repositioned to suit.
No.	Date	by	Description

next

Shopfitting Department
Dexford Road
Enderbury
LE19 4AT
Tel: +44 (0) 844 844 8888
Fax: +44 (0) 116 284 2111

ADDRESS:
SOLENT RETAIL PARK, HAVANT

PROJECT:
RESITE AW15
DRAWING TITLE:
Floor Plans

DRAWING NUMBER:
02474 - 020-004

SCALE 1:100	DATE 10/06/15
DRAWN BY: JK	REVISION AD