


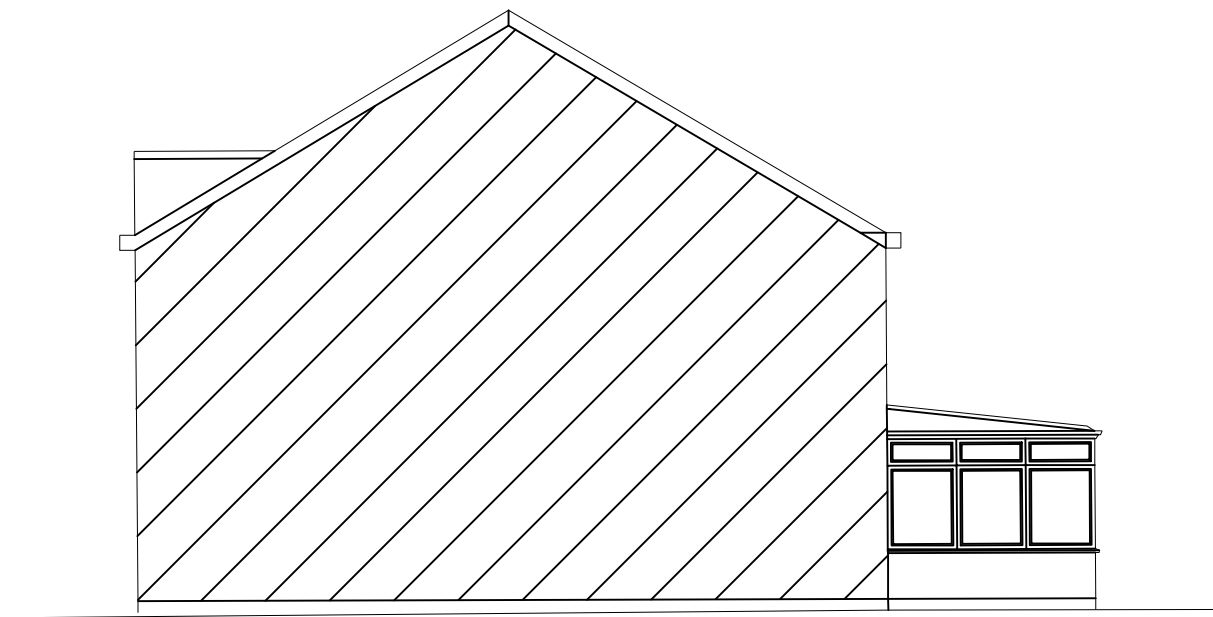


Existing Side Elevation 1



Existing Rear Elevation

Scale 1:100

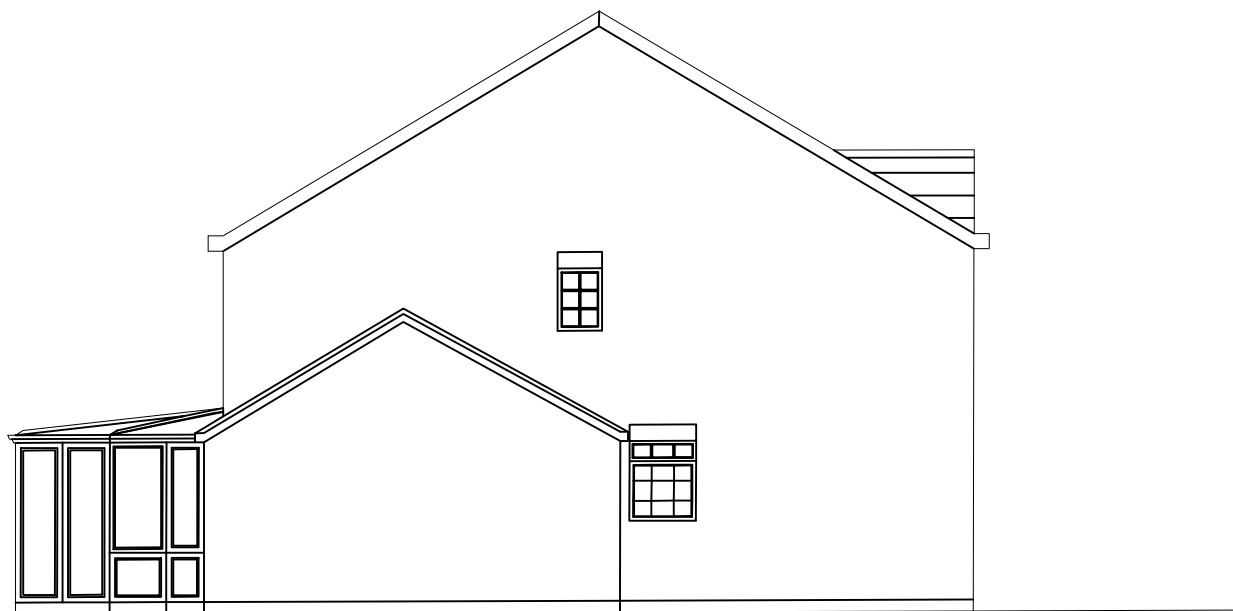

Existing Side Elevaton 2



Existing Front Elevation

Notes

This drawing is copyright
 Figured dimensions are to be taken in preference to scaled and large
 scaled drawings in preference to small
 The builder is to carry out an inspection before start of work and
 satisfy himself of the extent of the work required
 Any discrepancies found within this drawing should be reported to the
 author before work commences
 Parts of the property which are covered or inaccessible have not been
 inspected and no responsibility is accepted for these items This
 includes underground pipework and drainage
 No work is to encroach onto neighbouring properties
 All work shall comply with British Standards, Codes of Practice and
 all other relevant legislation

Original paper size A2

Revisions

Project

Proposed Renovation to Property
 at
 6 Richmond Gardens
 Purbrook,
 PO7 5BJ

Client

Mr Mark Matthams

Drg. No.

4/07/16/RG-02

Sheet no.

2 of 4

Date

Aug 2016

Scale

1/100 @ A3



The Project Support Practice

Chartered Building Surveyors

Surveying Concept & architectural design Surveying
 Project management Contract costing Claims consultants

The Studio 13 Elmwood Avenue Watlington PO7 7LG

Phone: 02392 257722

Mobile: 07888 67 63 65

Email: tpsp@hotmail.co.uk

Web: www.projectsupport.co.uk