

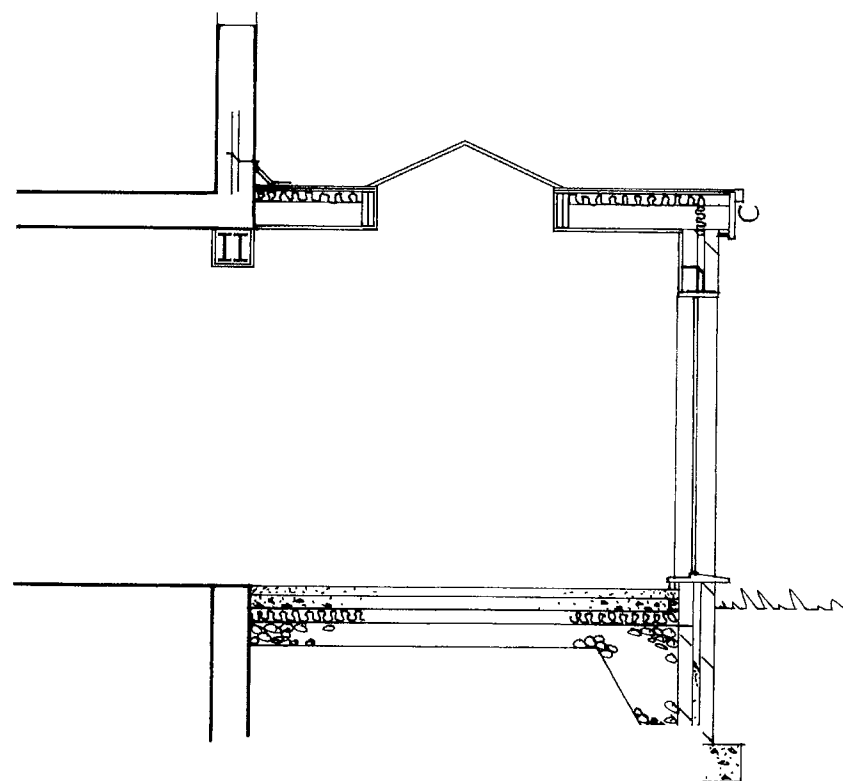


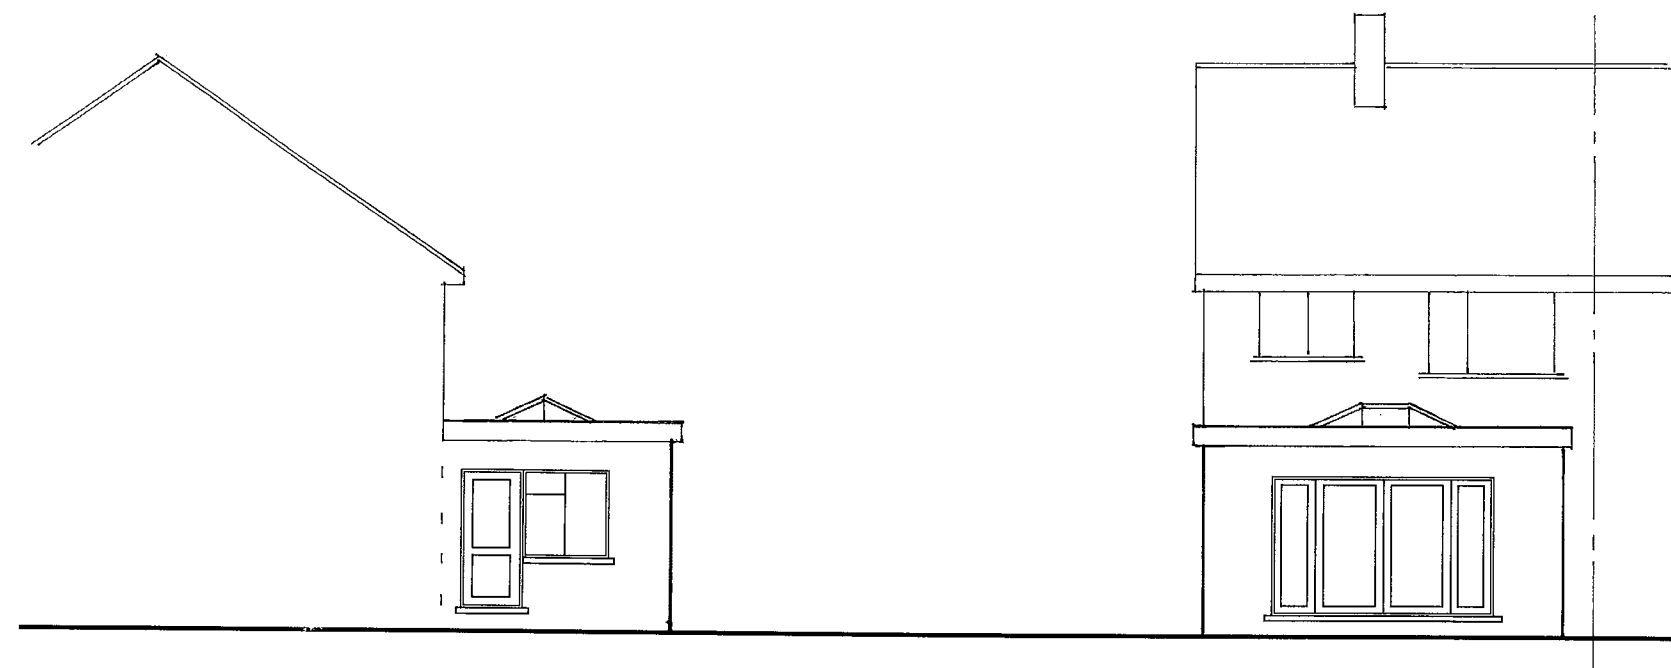


Cross-Section

 

Proposed Side Elevation

Proposed Rear Elevation

 

These Plans have been prepared for the purpose of obtaining Planning Permission and/or Building Regulation Approval for the work shown thereon only and should not be used for any other purpose.

© These Plans remain the copyright of the architect and must not be copied or reproduced in any way without written permission with the exception of Local Authorities for Planning Purposes



**Andrew R Dunks**

BSc(Hons) MRICS CBUILD MCABE

Chartered Surveyor and Building Engineer

Unit 1, Basepoint, Waterberry Drive  
Waterlooville, Hants, PO7 7TH  
Tel: (023) 9225 3034  
e-mail: plans@dunks.freemove.co.uk

Proposed Rear Extension  
134 Cherry Tree Avenue  
Waterlooville  
For Mr & Mrs Williams  
Scale - 1:50, 1:100 at Page Size A3  
Date - October 2016

Drawing No. 4653/1