


777.5

Real terracotta chimney pot

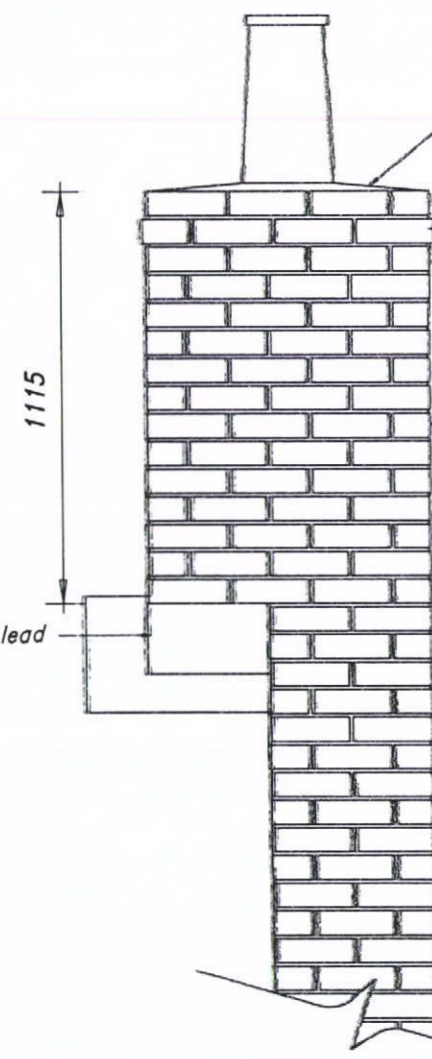

1115

Sand cement mortar haunching

15mm projecting brick feature band

Solid masonry chimney supported to foundation level.

Brick to match house stock brick.


Code 4 lead flashing

448

Side Elevation

1340

Real terracotta chimney pots

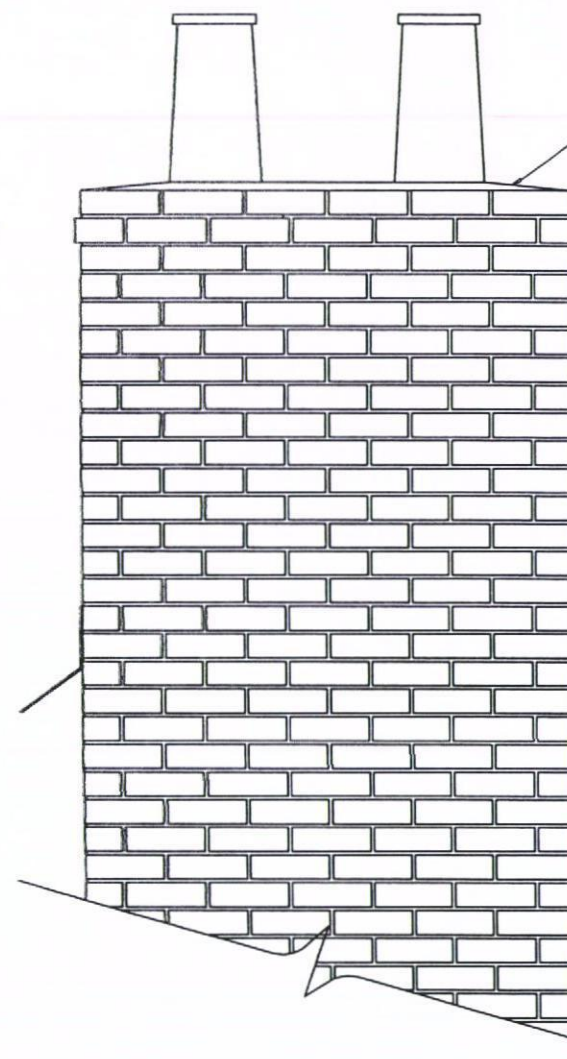

Sand cement mortar haunching

15mm projecting brick feature band


Solid masonry chimney supported to foundation level.

Brick to match house stock brick.

Front elevation

1340

Real terracotta chimney pots

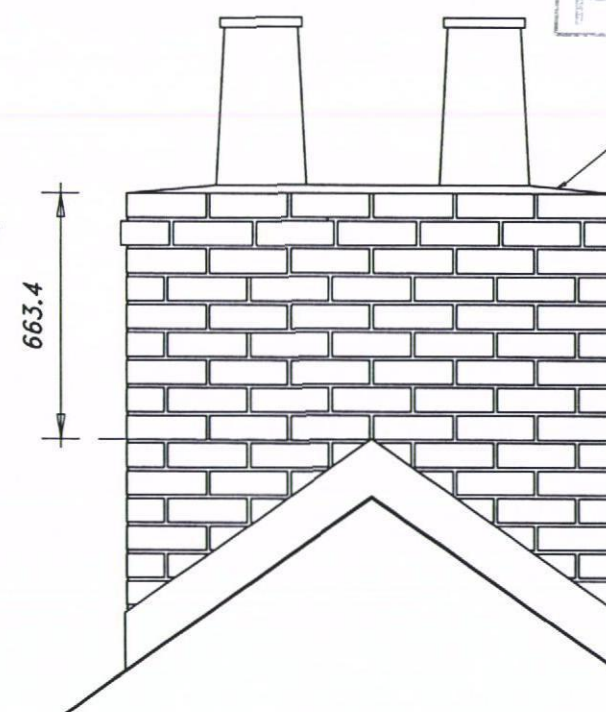

663.4

Sand cement mortar haunching

15mm projecting brick feature band

Solid masonry chimney supported to foundation level.

Brick to match house stock brick.

Code 4 lead flashing

Side Elevation

Drawing Based Upon:

Status: Planning Application

Notes: Contractors are not to scale from this drawing. All dimensions to be checked on site and any discrepancies, ambiguities and/or omissions between this drawing and information given elsewhere must be reported to this office. If in doubt, ask.

RPS

Suites 55 & 58 Cherry Orchard East Knebworth Park Swindon Wilts SN2 8UQ
T: 01793 818100 F: 01793 818101 E: rps@rpsgroup.com W: www.rpsgroup.com

Client: Taylor Wimpey

Project: Old Park Farm, Waterlooville.

Title: Type L, M, & Mv1 Brick Chimney Details

Date: 25.03.09 Scale: 1:20 Original Paper Size: A3

Drawn: AJC Checked: CHx Job Ref: JWW.986

Figure Number: 611-17 Rev: -

www.rpsgroup.com