
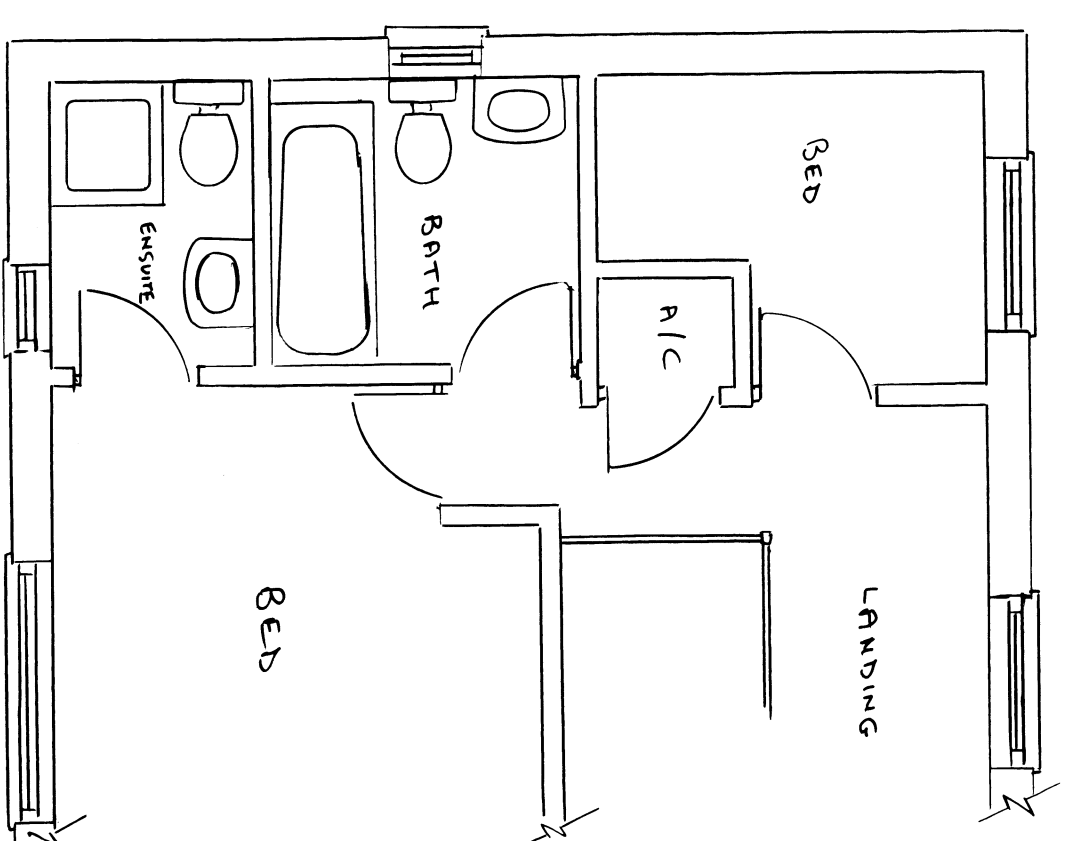


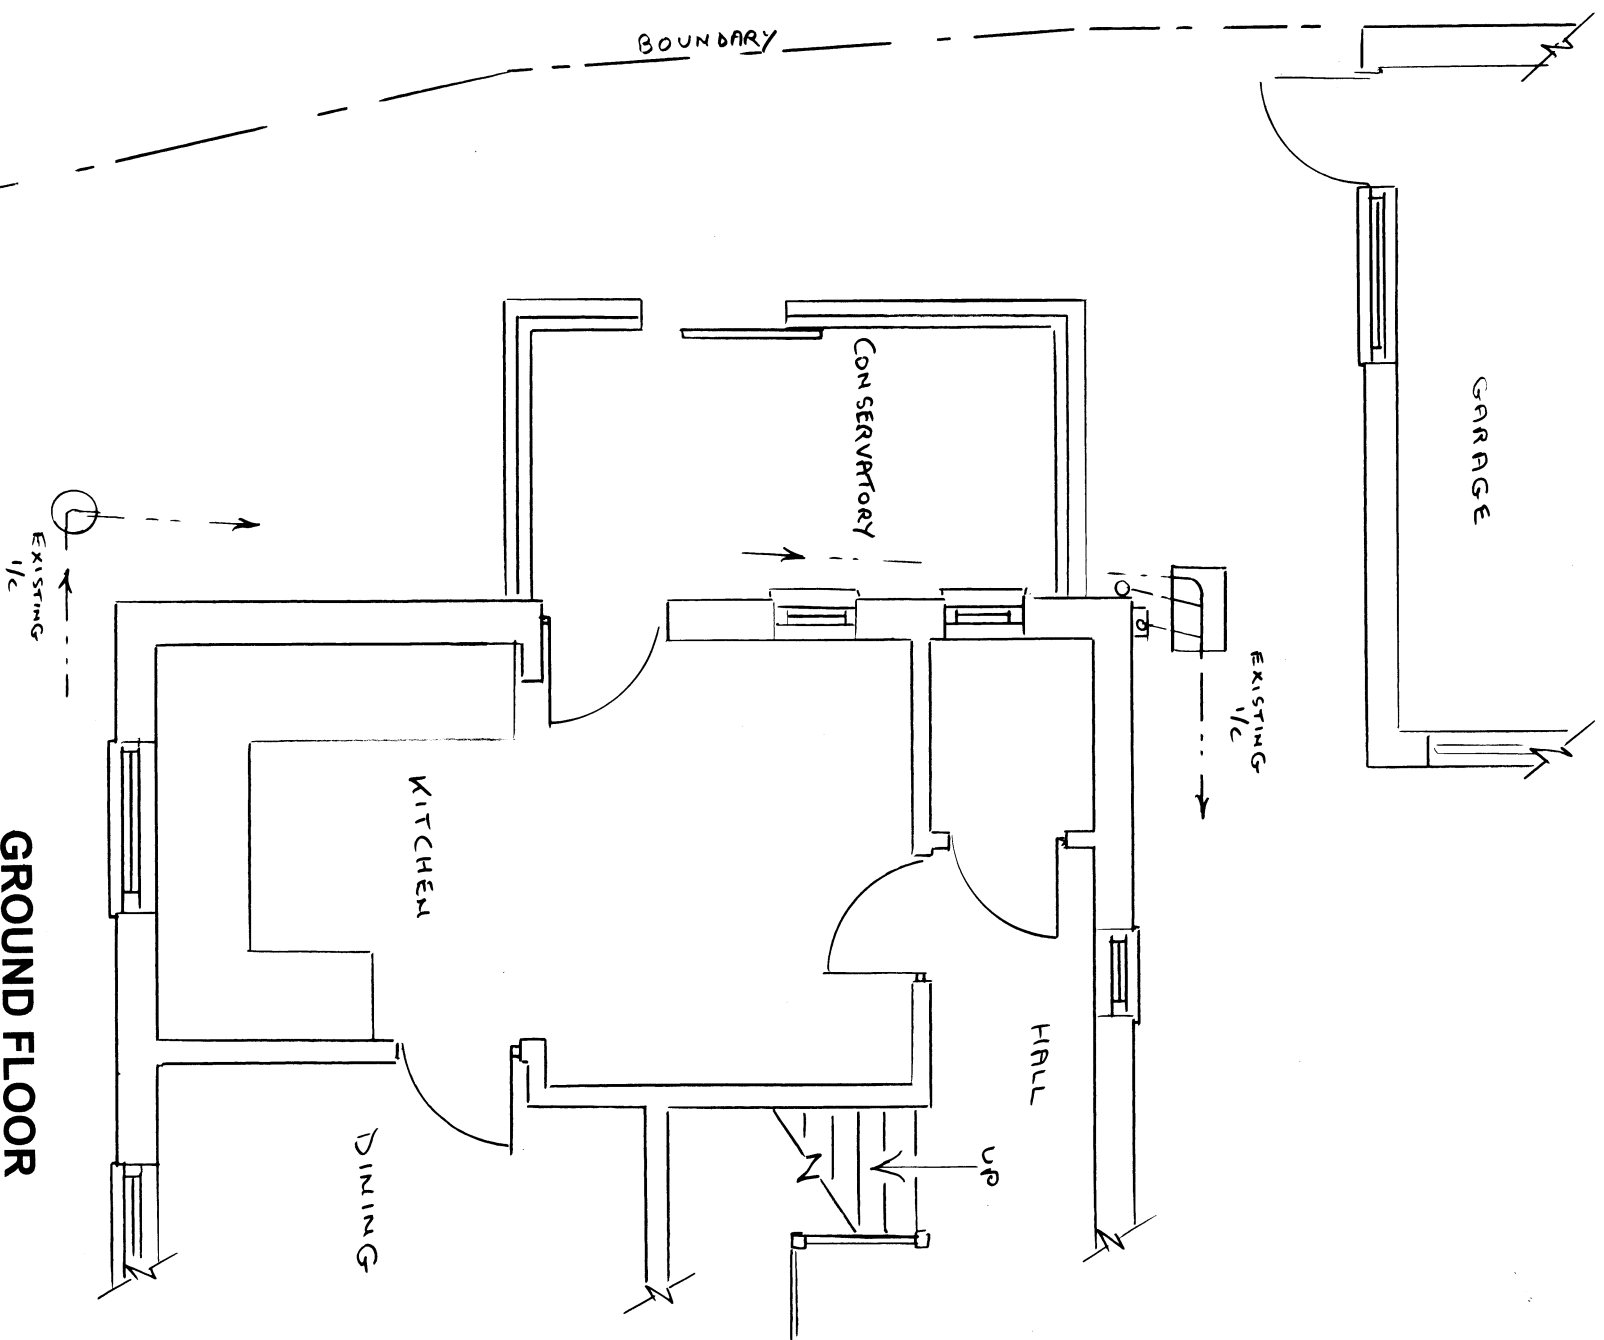

EXISTING FLOOR PLANS 1:50

FIRST FLOOR

ROGER CLARK (ARCHITECTURAL SERVICES)	
Tel: 023 9237 3841	
PLAN No: 24417 / 1	
Existing Floor Plans	Scale: 1:50 @A3
PROPOSED EXTENSION	
9 MOOR PARK	
WATERLOOVILLE	