




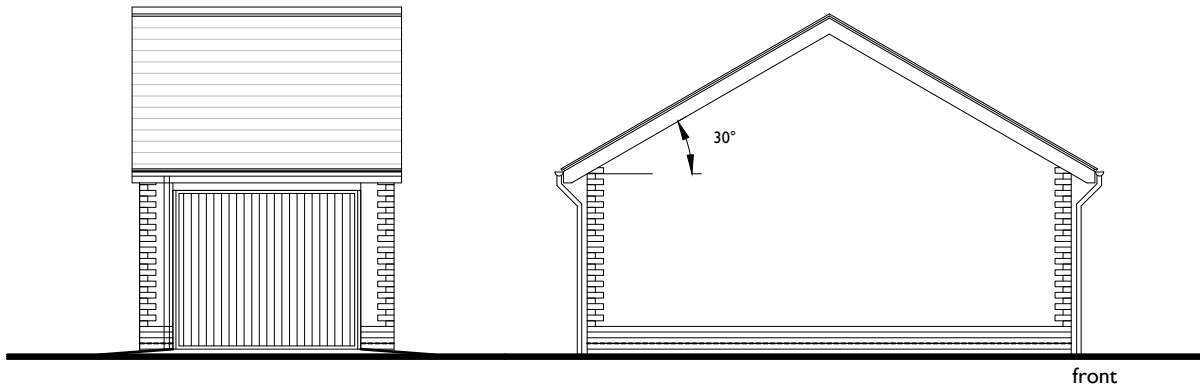

FRONT ELEVATION SIDE ELEVATION
Note : wall area left clear to elevations are in facing brickwork

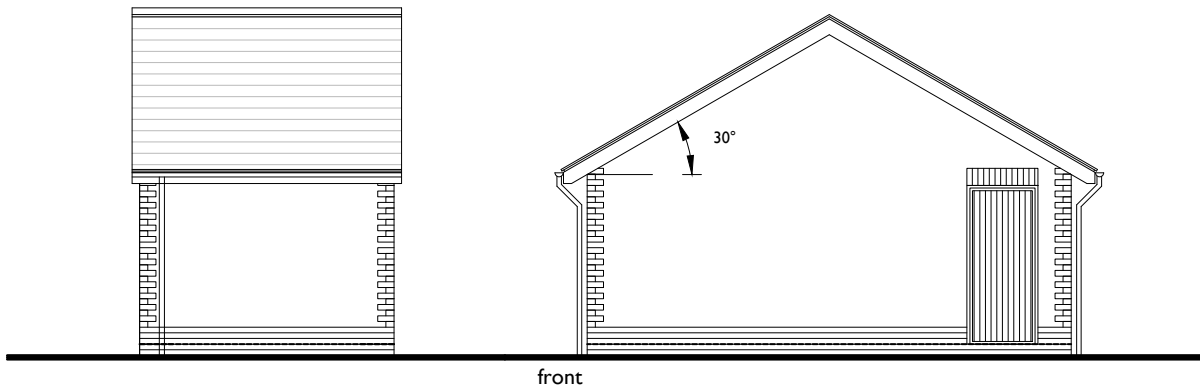


REAR ELEVATION SIDE ELEVATION

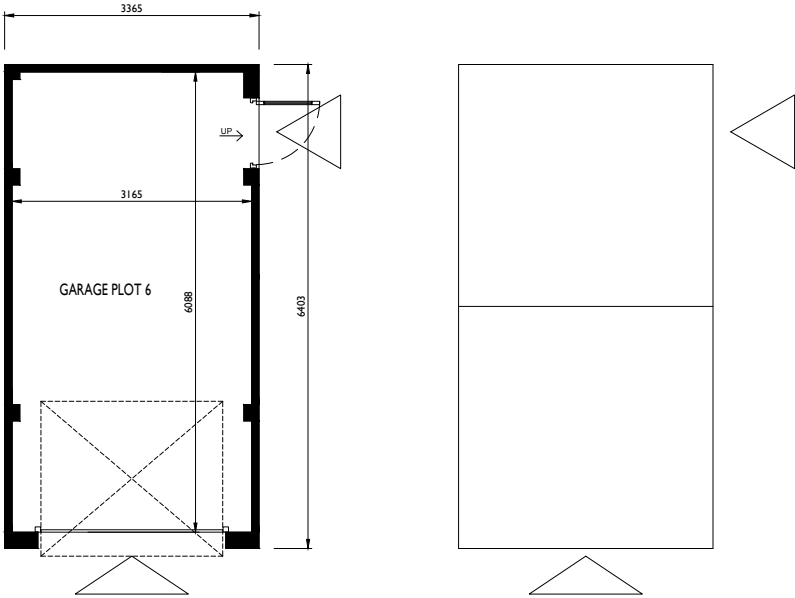


Ground Floor Plan
SINGLE GARAGE DETAILS Plot 6


Roof Plan

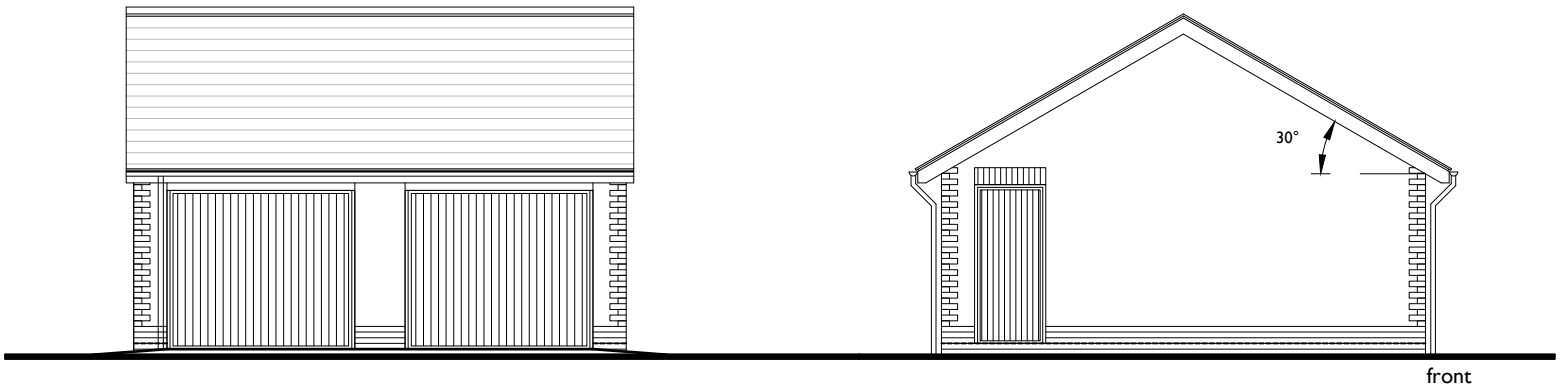

FRONT ELEVATION SIDE ELEVATION
Note : wall area left clear to elevations are in facing brickwork

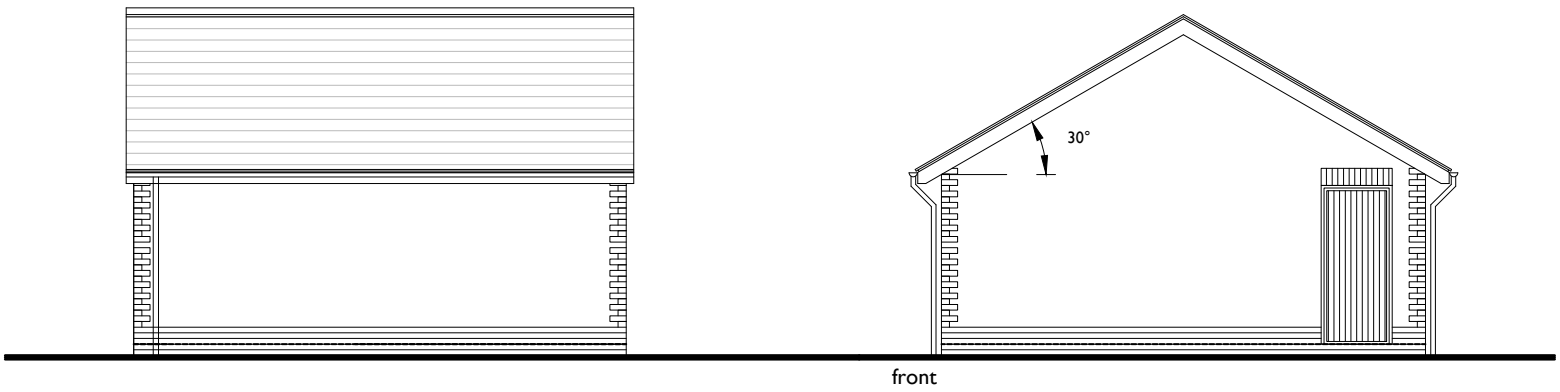

REAR ELEVATION SIDE ELEVATION

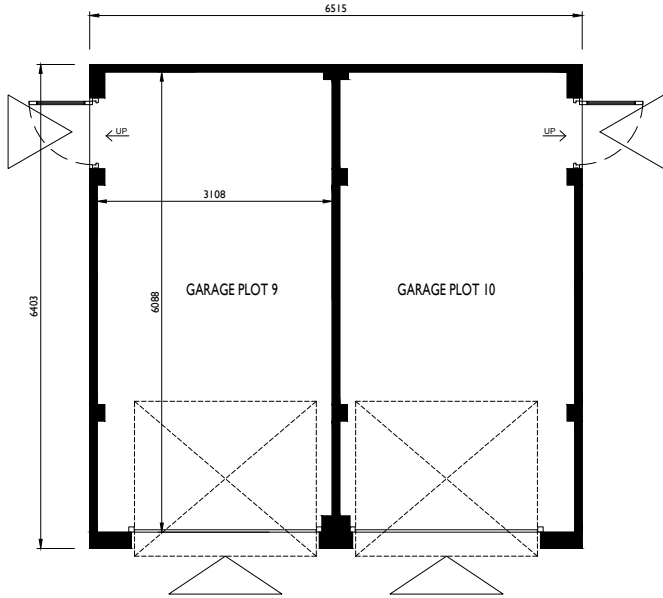

Ground Floor Plan
DOUBLE GARAGE DETAILS Plots 9 & 10

Roof Plan

Single and Double garage details
Plots 6, 7 & 9.

For location see Site Layout Plan



Scale 1:100 at A2

urban pulse

design

The Studio, Unit 17, Vicarage Farm, Winchester Road,
Fairoak, Hampshire, SO50 7HD
023 8069 7010
enquiries@urbanpulsedesign.co.uk www.urbanpulsedesign.co.uk

PROJECT
East Leigh House
Bartons Road
Havant
Mildren Homes

Project type Residential + Commercial	Drawing classification	Work stage Floor Plans/Elevations
--	------------------------	--------------------------------------

DRAWING TITLE
Garage Details
Floor Plans
And Elevations

SCALE 1:100	SHEET SIZE A2	SHEET No. 1 of 1	DRAWN ML	CHKD	DATE 28/09/2016	CAD FILE
----------------	------------------	---------------------	-------------	------	--------------------	----------

Detail Planning

14-1096-070