



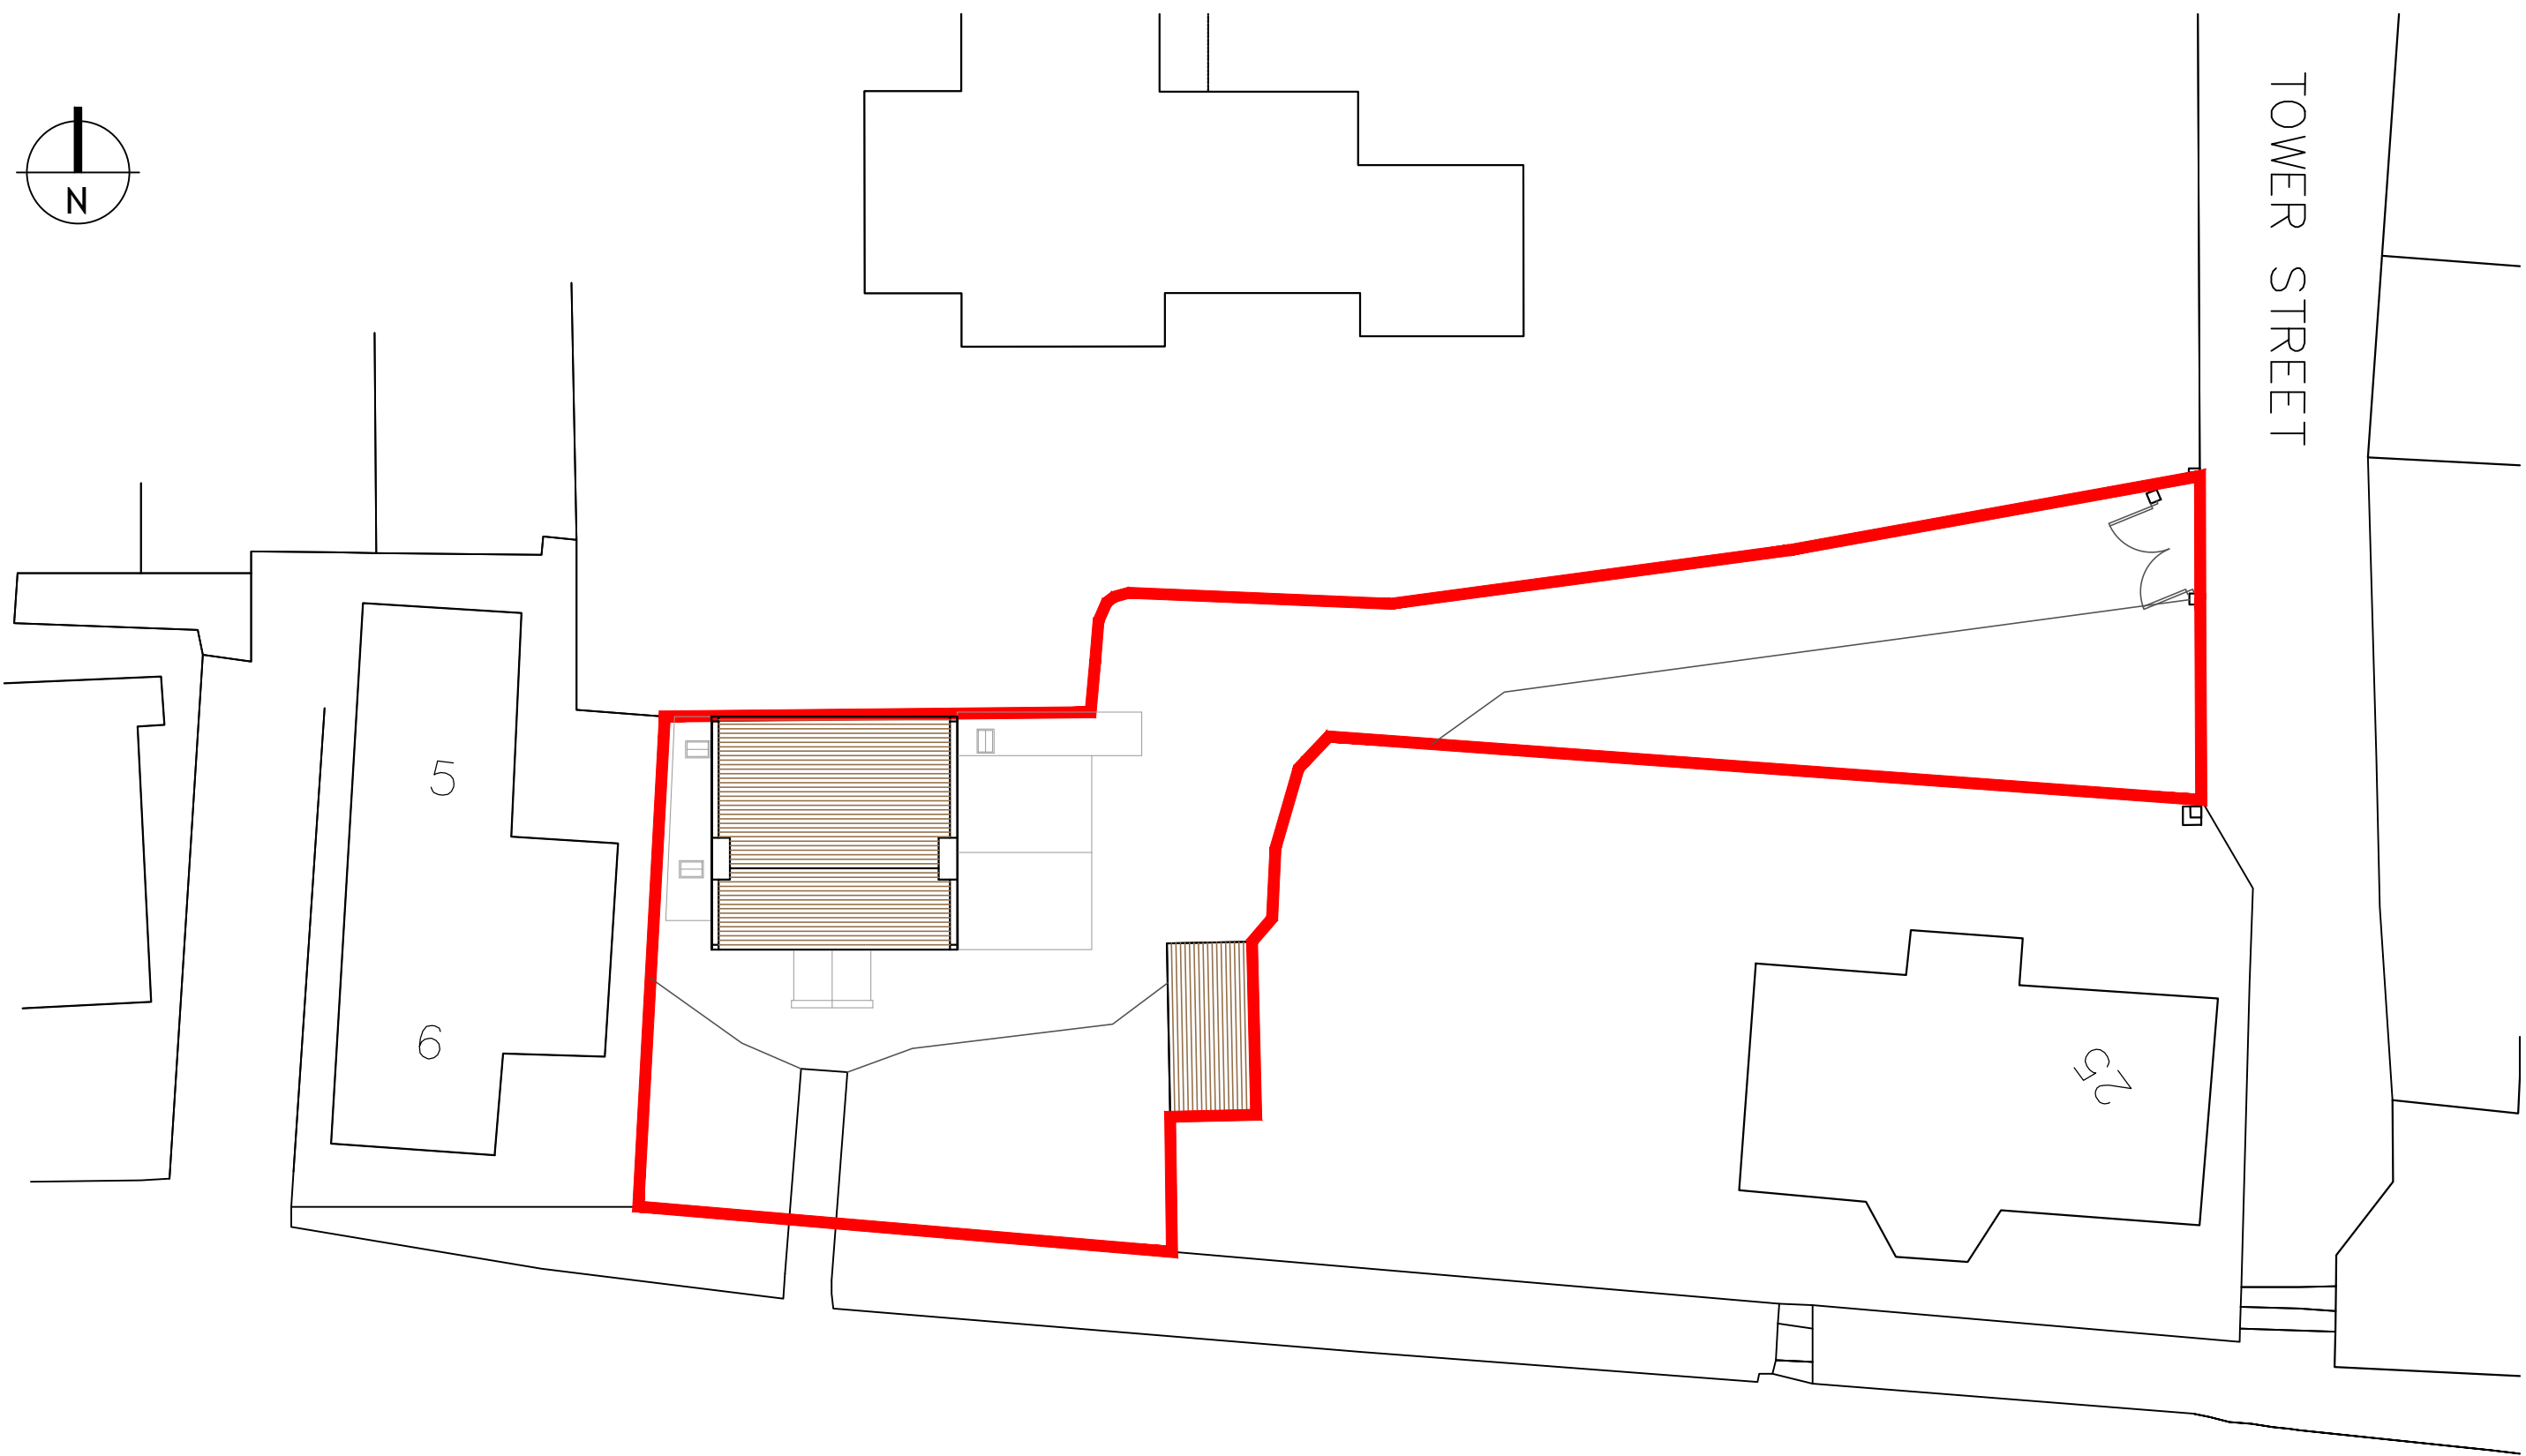


Site Plan @ 1:200
Ordnance Survey, (c) Crown Copyright 2016. All rights reserved.
Licence number 100022432

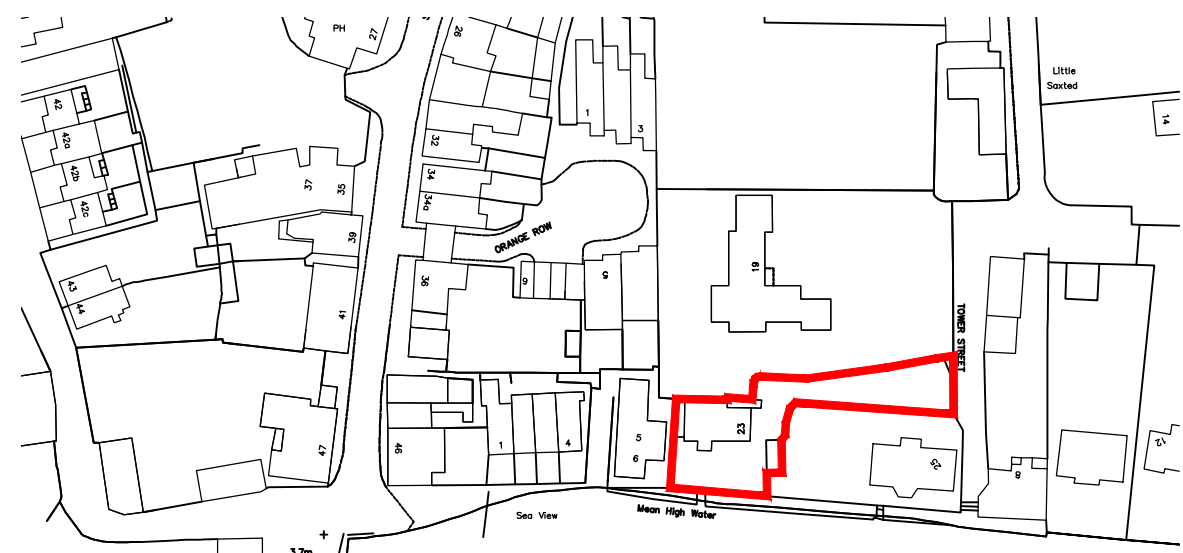

Site Location Plan @ 1:1250
Ordnance Survey, (c) Crown Copyright 2016. All rights reserved.
Licence number 100022432

NOTES:
Dimensions to be checked on site before commencing work.
Any discrepancies shall be reported to the architect immediately.
Do not scale from these drawings except for planning purposes.
Use figured dimensions only.
Where applicable this drawing is to be read in conjunction with other consultants' drawings.
All drawings to be read in conjunction with specification and all other drawings including structural engineer and mechanical and electrical drawings / specification

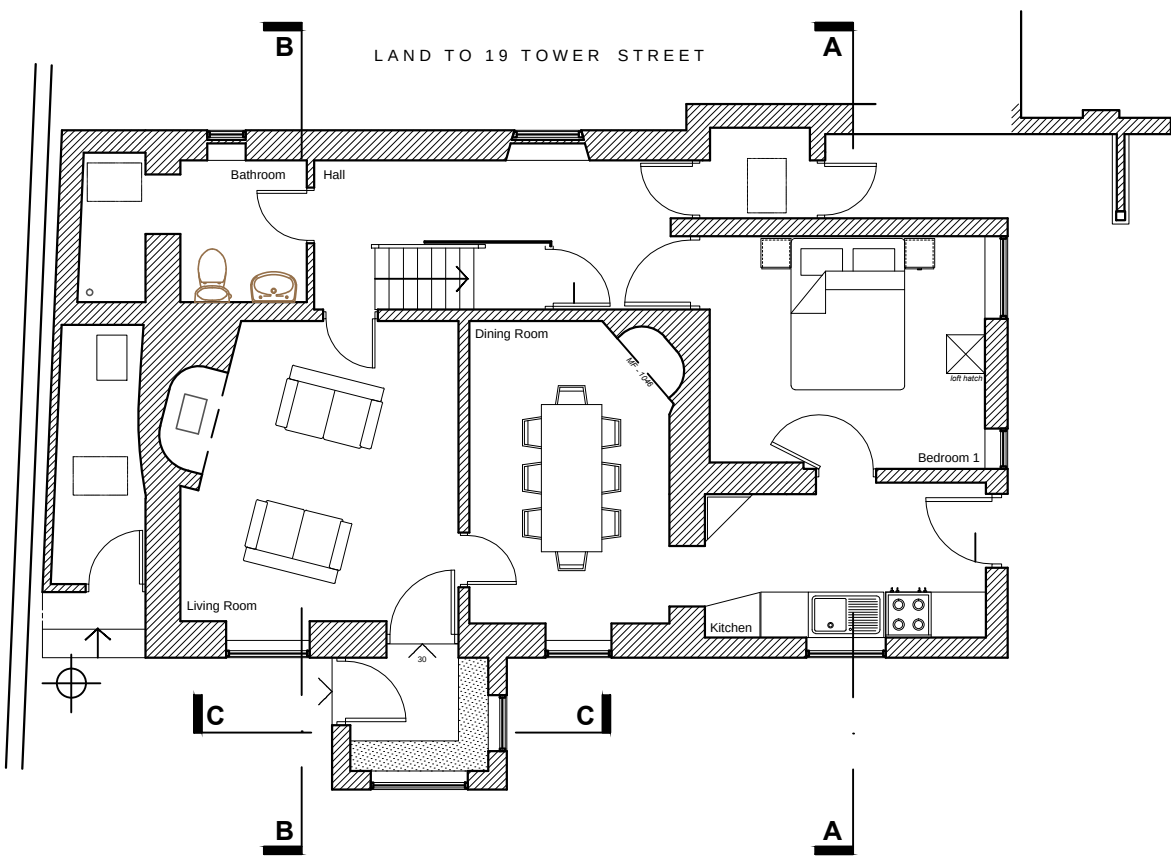

Existing Ground Floor Plan @ 1:100




Existing South Elevation @ 1:100




Existing East Elevation @ 1:100



Existing Section AA @ 1:100

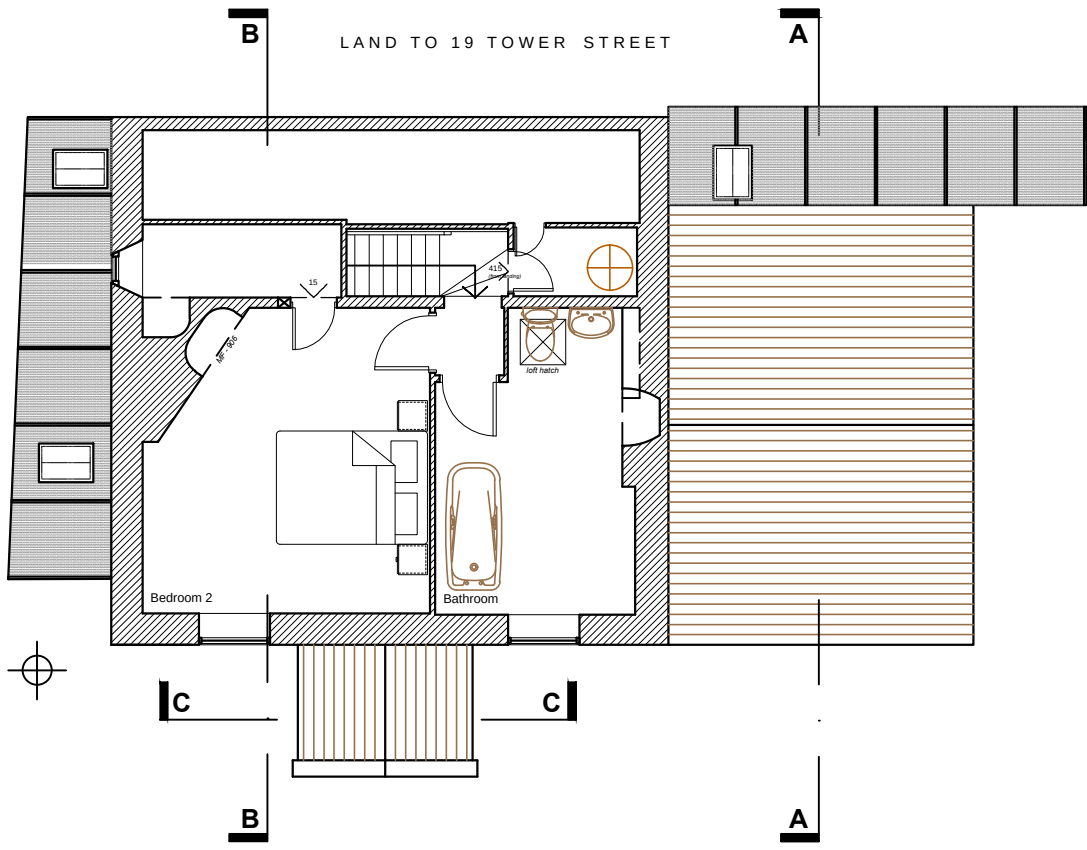


Existing First Floor Plan @ 1:100

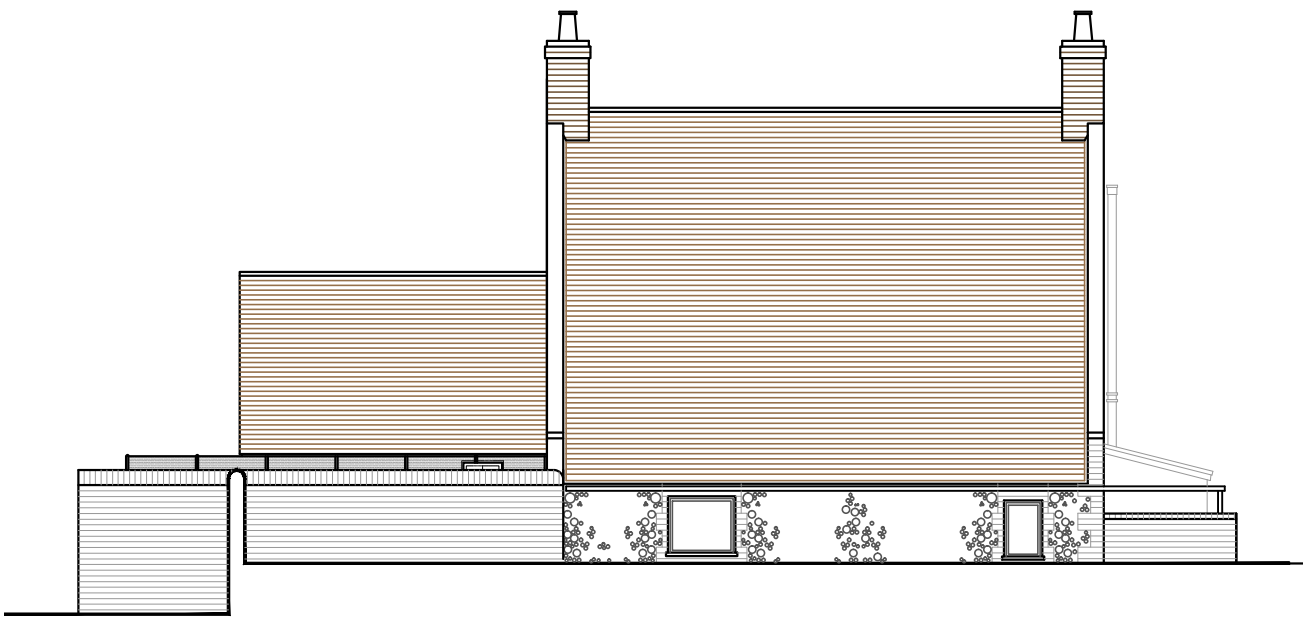

Existing North Elevation @ 1:100



Existing West Elevation @ 1:100

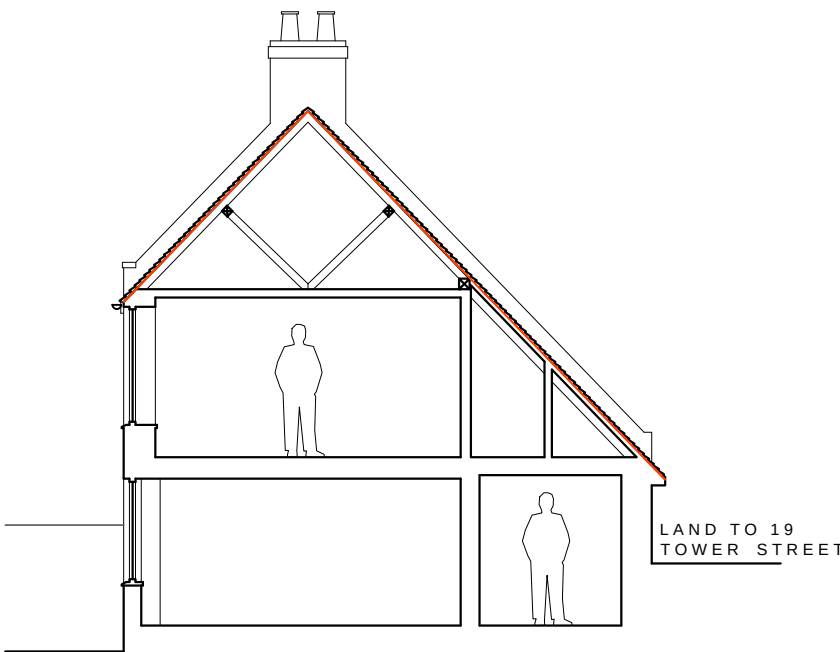

Existing Section BB @ 1:100

REV	DATE	AMENDMENT	DRAWN
hd architects Helyer Davies Architects Ltd 1 The Old Flour Mill, Emsworth, PO10 7BT 01243 370 715 www.hdachitects.co.uk mail@hdarchitects.co.uk			
CLIENT			
PROJECT 23 Tower Street Emsworth			
DRAWING Existing Drawings		SCALE as noted @A1	
DATE	Feb 2015	DRAWN	TD/TW
DRAWING NUMBER	14169-01	REVISION	