

Slate tile roof finish with matching
ridges and hips as required.

Sash style window detailing

Contrast facing brick
surround to windows

Flint walling

Contrast facing brick plinth

Contrast facing brick
surround to windows

Stained timber gable porch
detailing with finial post on
gallows brackets

Stained timber 'stable' style
two part front door


FRONT ELEVATION

Note : wall area left clear to elevations are in facing brickwork


SIDE ELEVATION

REAR ELEVATION


SIDE ELEVATION

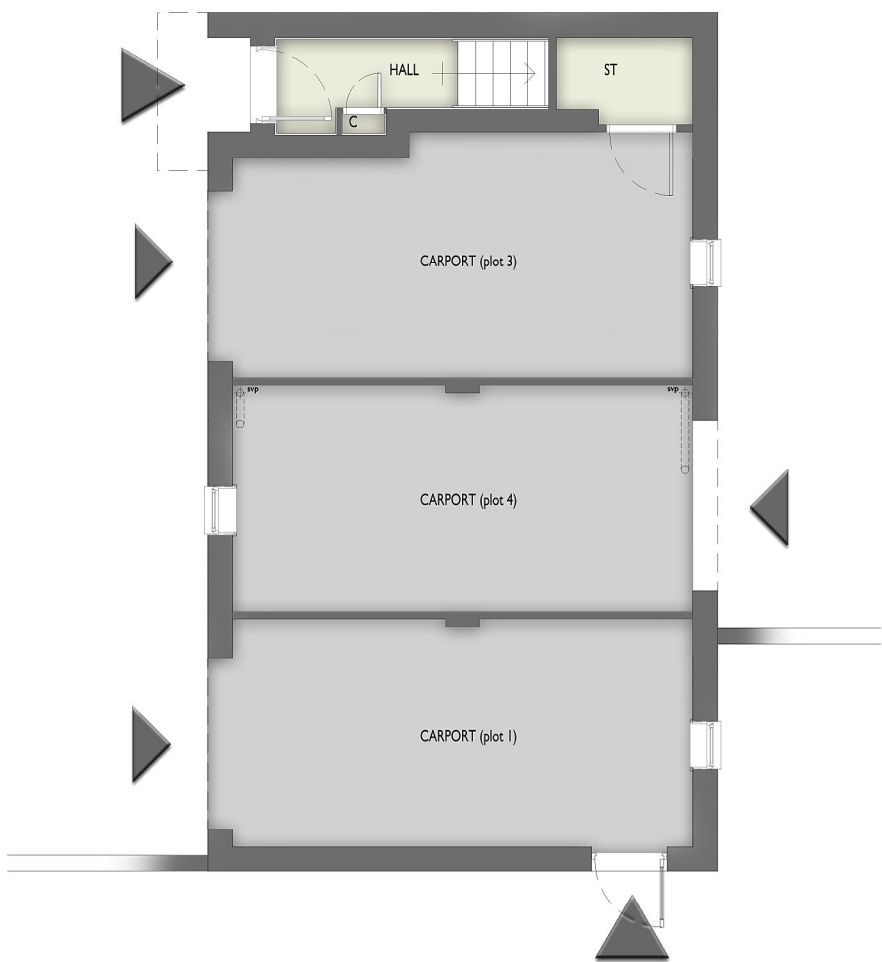

Ground Floor Plan

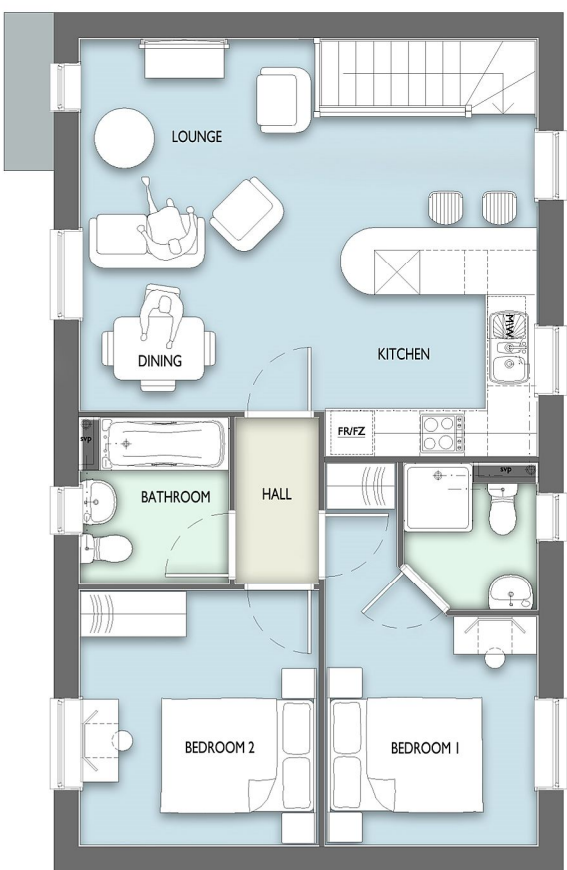


First Floor Plan

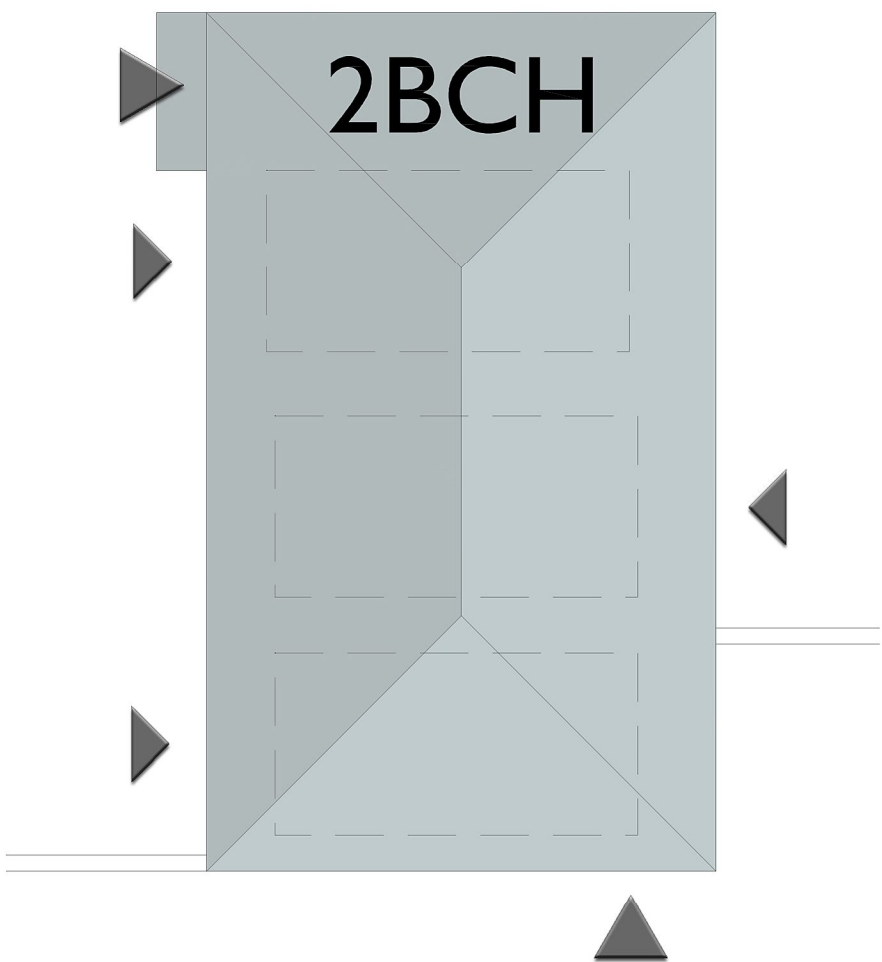

Roof Plan

Plot 3
2 Bedroom 2 storey coach house.
69.75 sq.m. / 750 sq.ft.

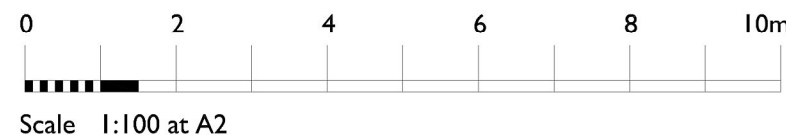

urban pulse design

The Studio, Unit 17, Vicarage Farm, Winchester Road,
Fair Oak, Hampshire, SO50 7HD
023 8069 7010

enquiries@urbanpulsedesign.co.uk www.urbanpulsedesign.co.uk

PROJECT
East Leigh House
Bartons Road
Havant
Mildren Homes

Project type: Residential + Commercial | Drawing classification: | Work stage: Floor Plans/Elevations

DRAWING TITLE
Plot 3
Floor Plans
And Elevations

MILDREN
HOMES

SCALE: 1:100 | SHEET SIZE: A2 | SHEET No.: 1 of 1 | DRAWN: ML | CHKD: | DATE: 28/09/2016 | CAD FILE:

Detail Planning

14-1096-062