

Stained timber dormer gable detailing with finial post. Dormer cheeks in lead.

Slate tile roof finish with matching ridges and hips as required.

Sash style window detailing

Contrast facing brick surround to windows

Flint walling

Contrast facing brick surround to windows

Contrast facing brick plinth

Stained timber gable porch detailing with finial post on gallows brackets

Stained timber 'stable' style two part front door


FRONT ELEVATION

Note : wall area left clear to elevations are in facing brickwork


SIDE ELEVATION

REAR ELEVATION


SIDE ELEVATION

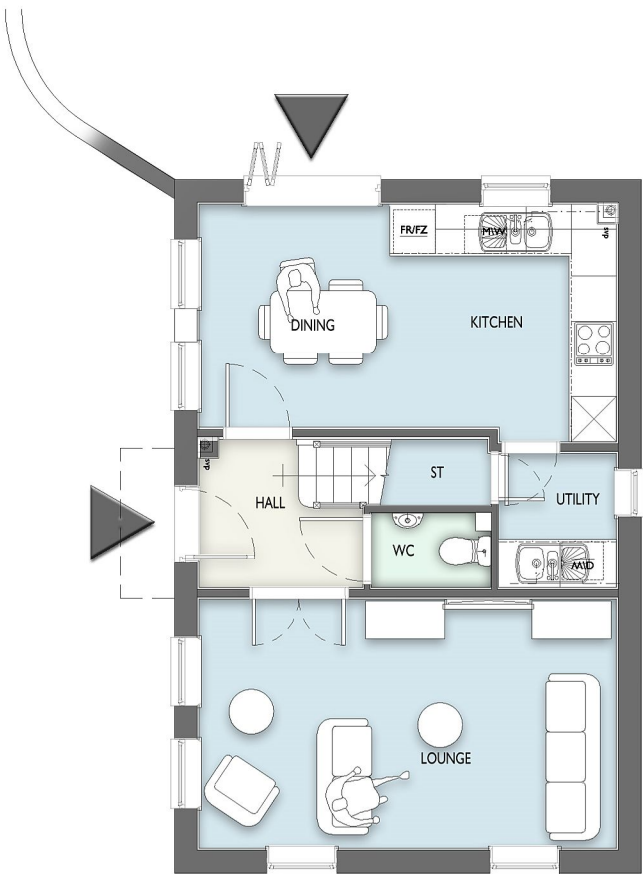

Ground Floor Plan

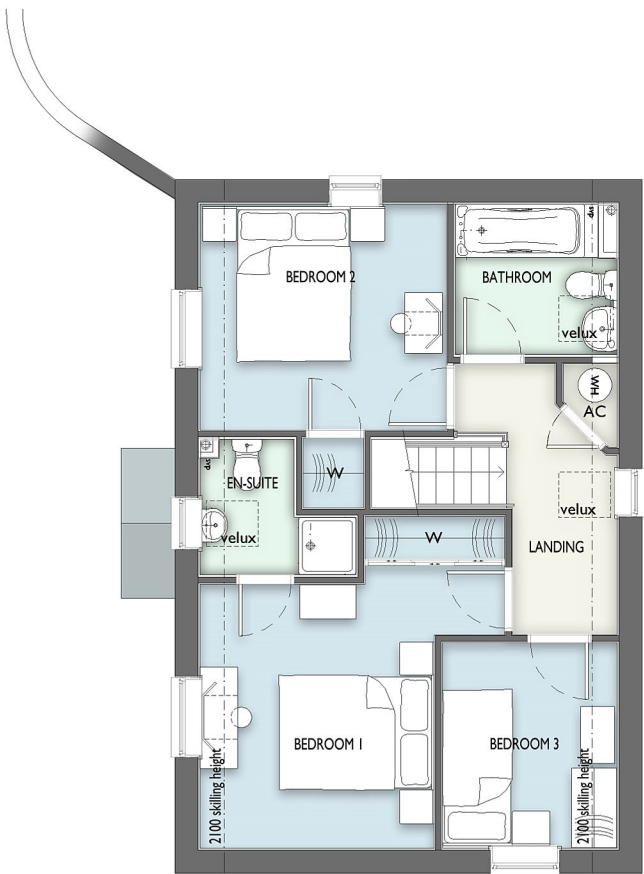

First Floor Plan

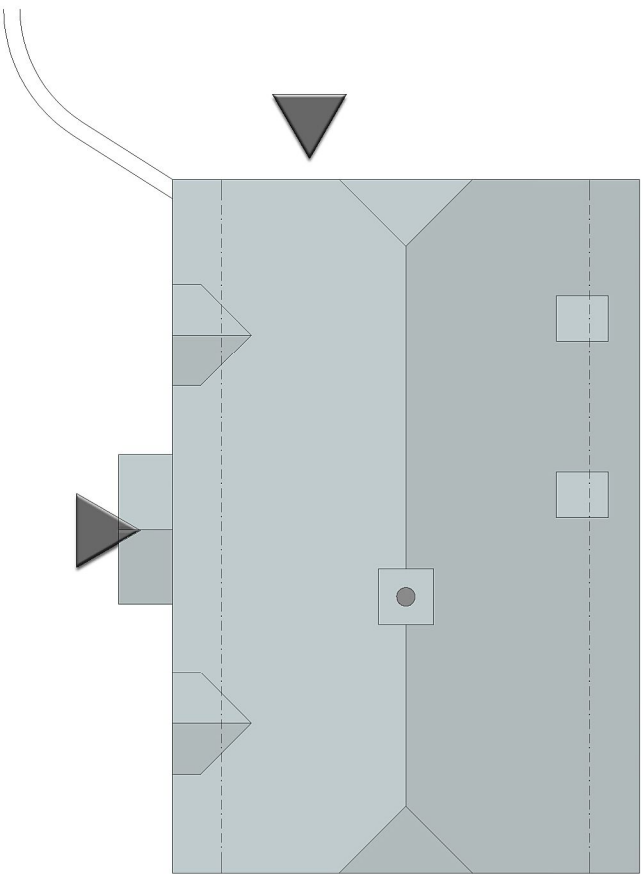

Roof Plan

Plot 1
3 Bedroom 2 storey house.
94.18 sq.m. / 1012 sq.ft.



Scale 1:100 at A2

urban pulse design

The Studio, Unit 17, Vicarage Farm, Winchester Road,
Fair Oak, Hampshire, SO50 7HD
023 8069 7010

enquiries@urbanpulsedesign.co.uk www.urbanpulsedesign.co.uk

PROJECT
East Leigh House
Bartons Road
Havant
Mildren Homes

Project type Residential + Commercial	Drawing classification	Work stage Floor Plans/Elevations
--	------------------------	--------------------------------------

DRAWING TITLE
Plot 1
Floor Plans
And Elevations



SCALE 1:100	SHEET SIZE A2	SHEET NO. 1 of 1	DRAWN ML	CHKD	DATE 28/09/2016	CAD FILE
----------------	------------------	---------------------	-------------	------	--------------------	----------

Detail Planning

14-1096-060