
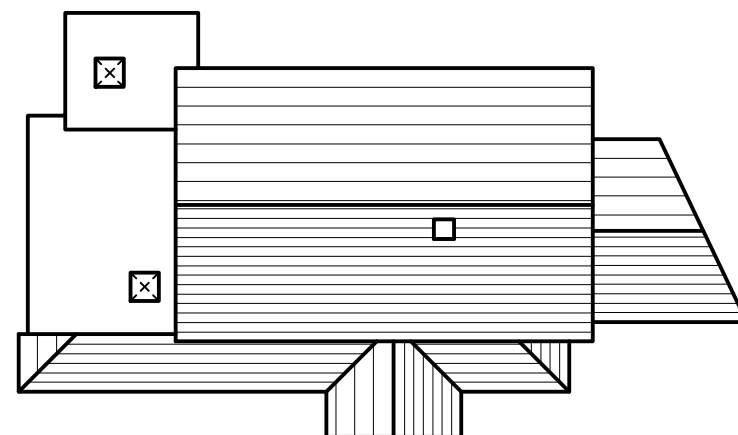
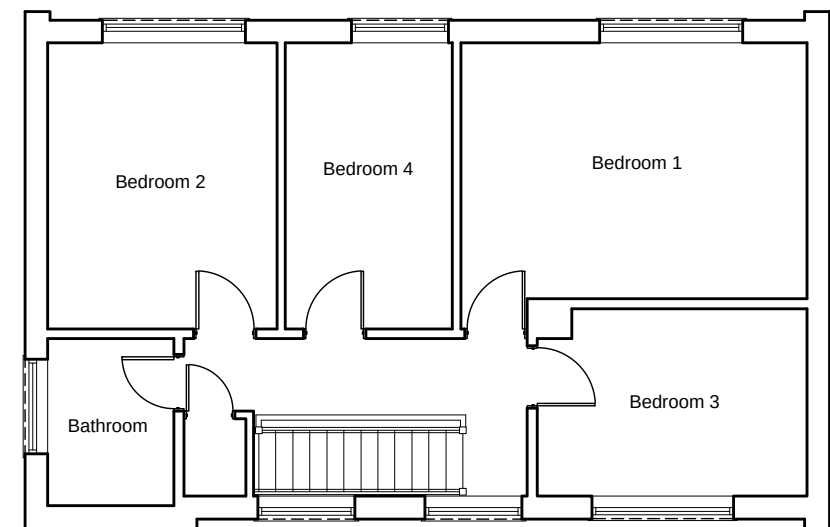
 
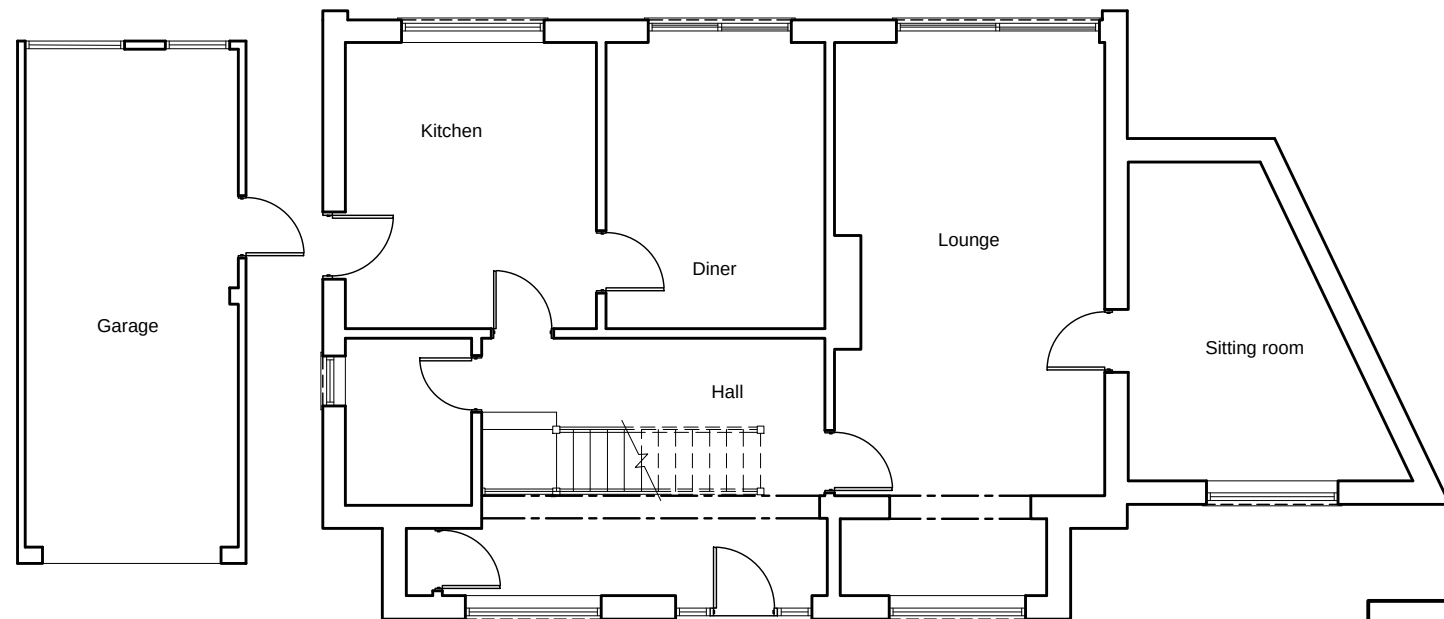
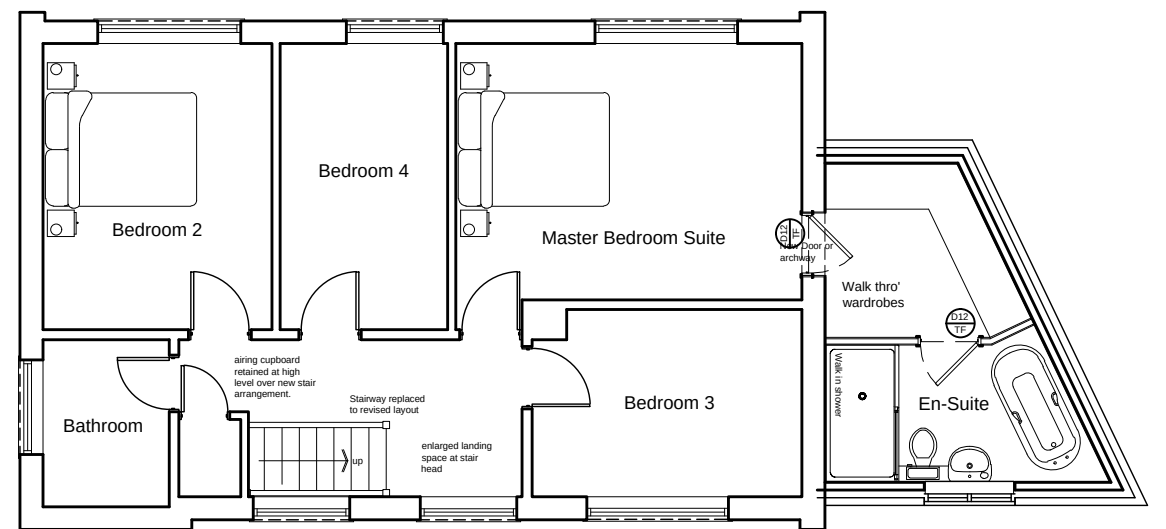


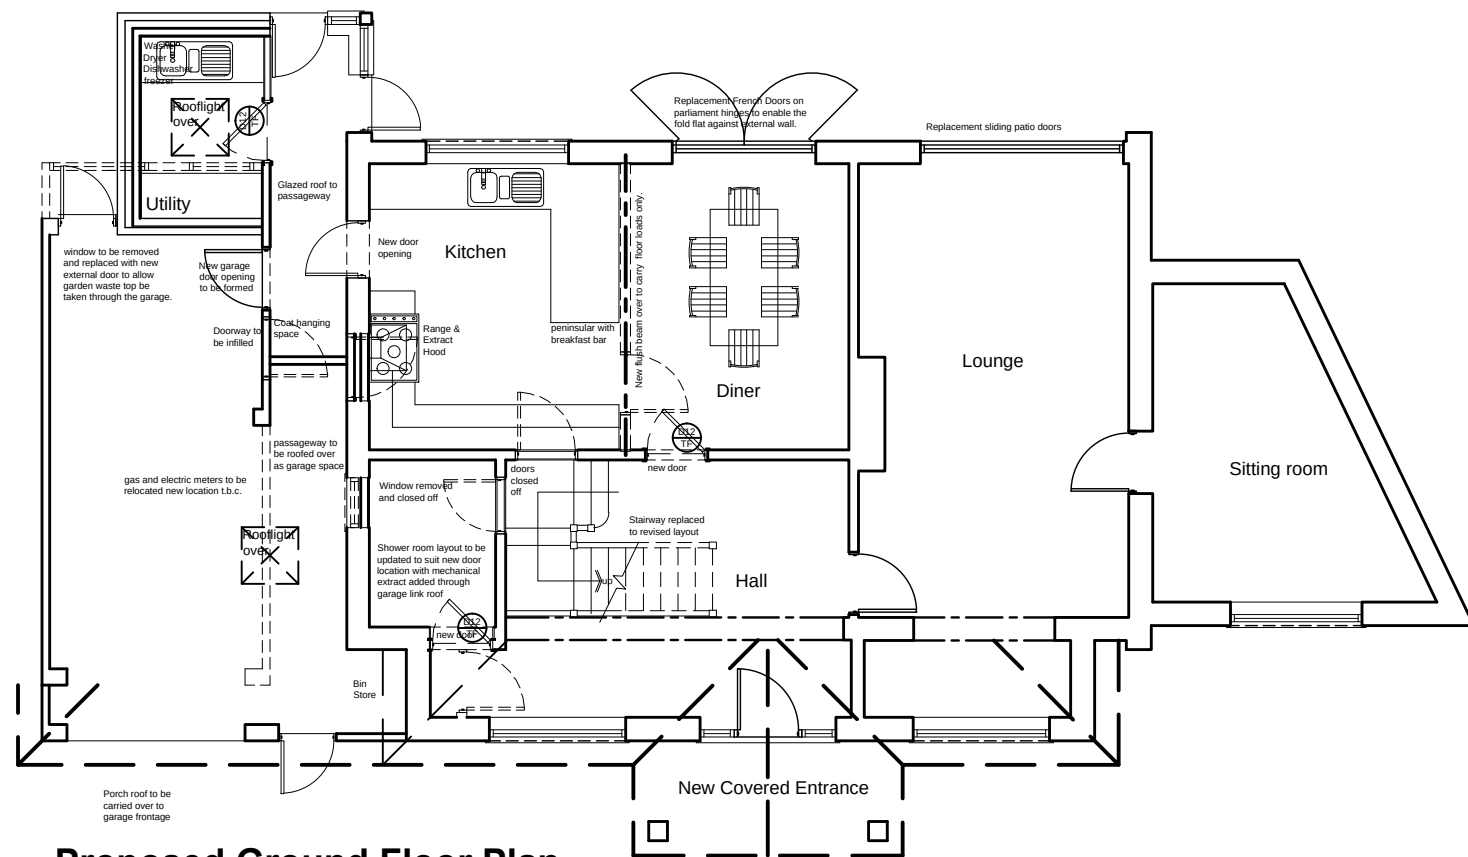

C	L.O.	13-06-2016	Scale bars and roof plan added.
B	L.O.	19-04-2016	Utility room adjusted, rooflight added to garage link.
A	L.O.	12-04-2016	Utility room external door to future conservatory added, utility room minimised by reducing the garage by the increase at the front. Rooflight indicated.
#	L.O.	04-04-2016	First Issue.
Rev	By	Date	Note

Client	Mr & Mrs Rudd		
Job	32 Warblington road Emsworth, Hampshire. PO10 7HQ		
Drawing	Proposed Extension and Alterations Existing and Proposed Plans		
Date	April 2016	Scale	1:100 and as noted at A3
Drawn By	L.O.	Dwg. No.	030116 / SL-030 C