
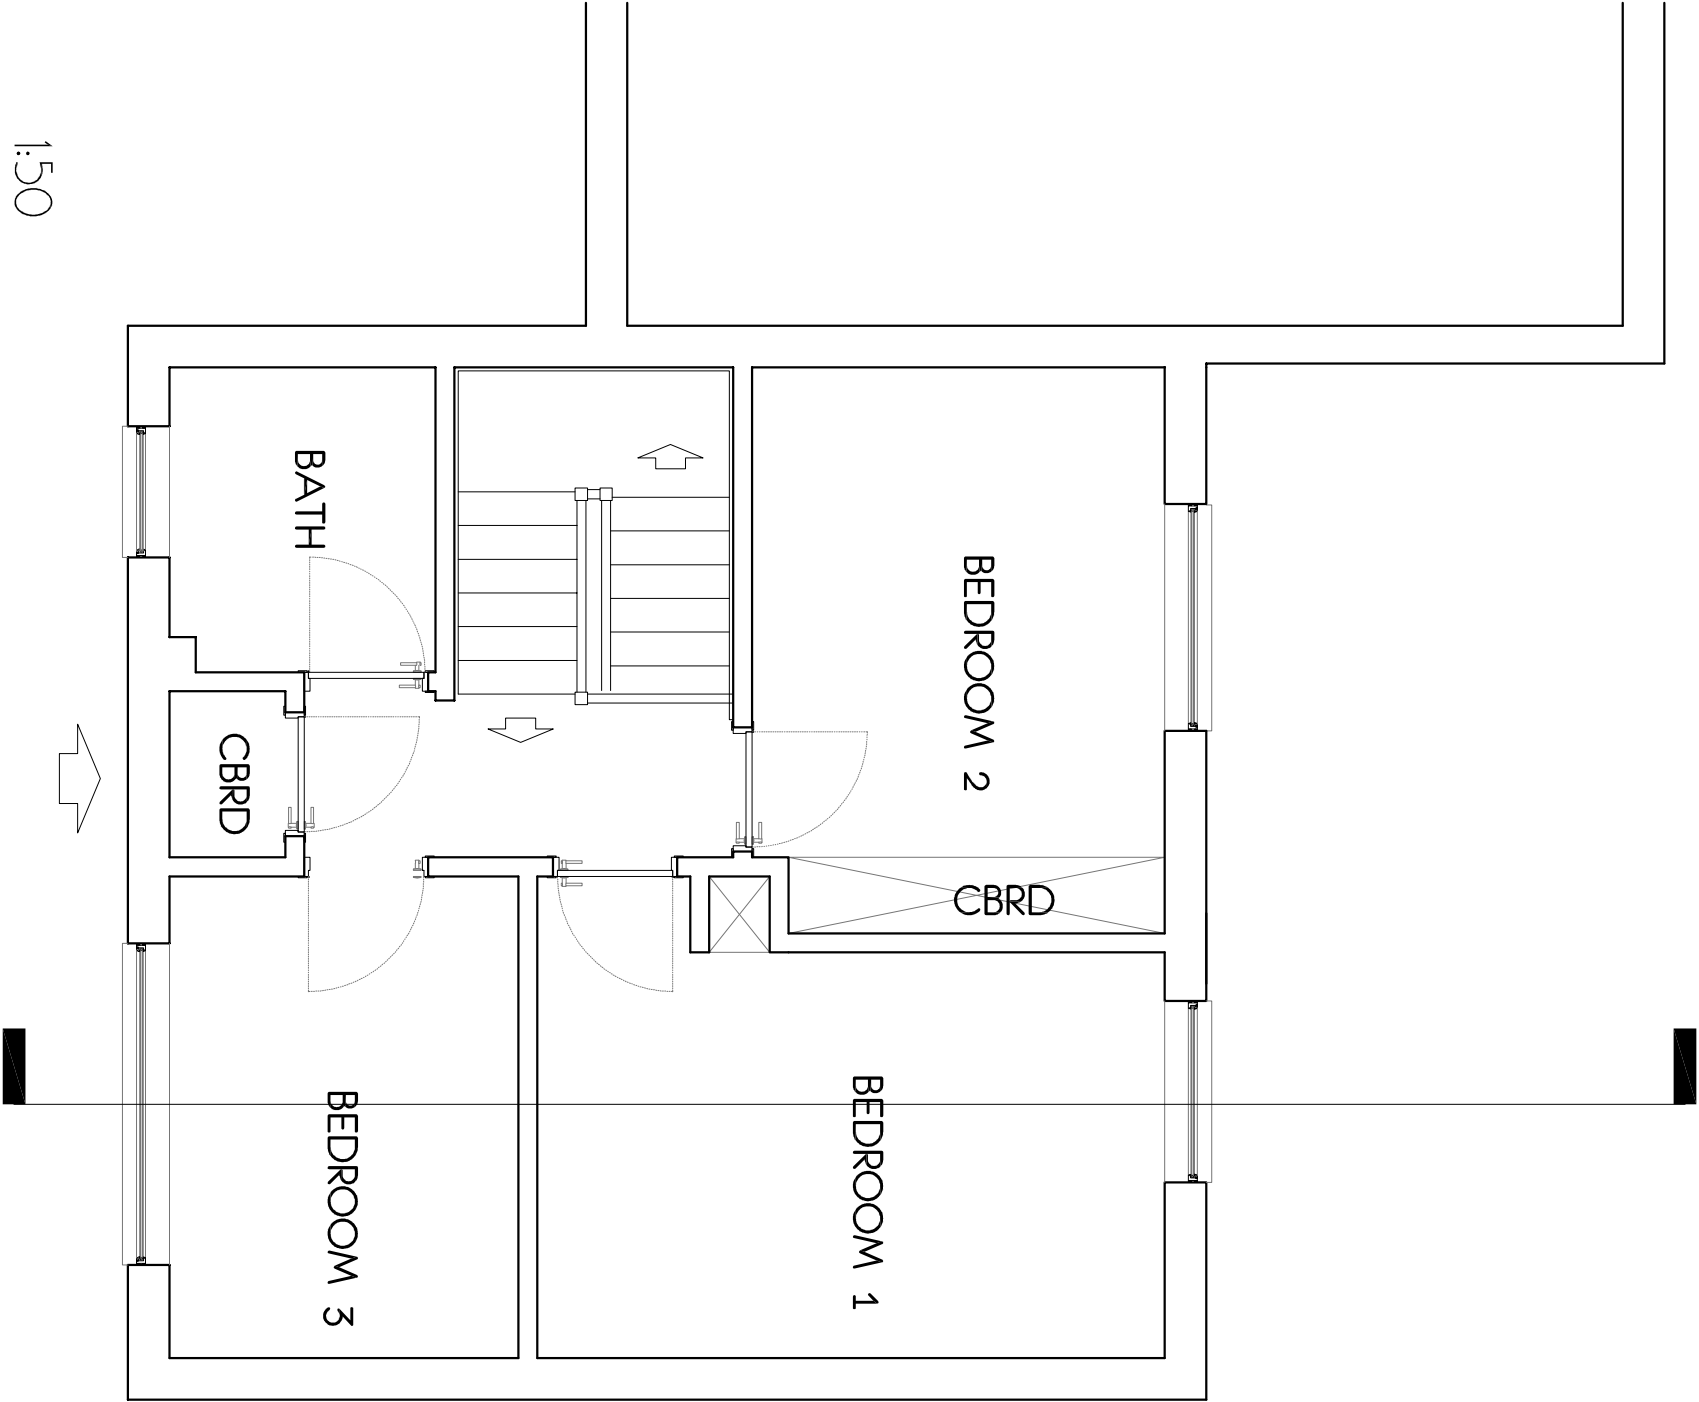


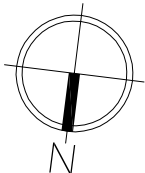

EXISTING FIRST FLOOR 1:50

Tony Oldfield Architects

Unit 5 Freemantle Business Centre
152 Millbrook Road East
SOUTHAMPTON SO15 1JR
Tel : 023 80 236 165
Fax : 023 80 632 466
Email : odf@oldfieldarchitect.co.uk
kourosh@oldfieldarchitect.co.uk

Revision	Date

Client	Mr. WAYNE FINN
Project	PROPOSED ROOF EXTENSION @ 11 DELIUS WALK, WATERLOOVILLE
Drawing Title	FIRST FLOOR PLAN-EXISTING

Scale	1:50	Drawn	KOUROSH
Date	FEB 2016	Checked	
Project Number	160106		
Drawing No	EX03	Revision	

© This drawing bears a Copyright & must not be reproduced without prior permission from Tony Oldfield Architects Ltd.
Any discrepancies should be reported to Architect.