

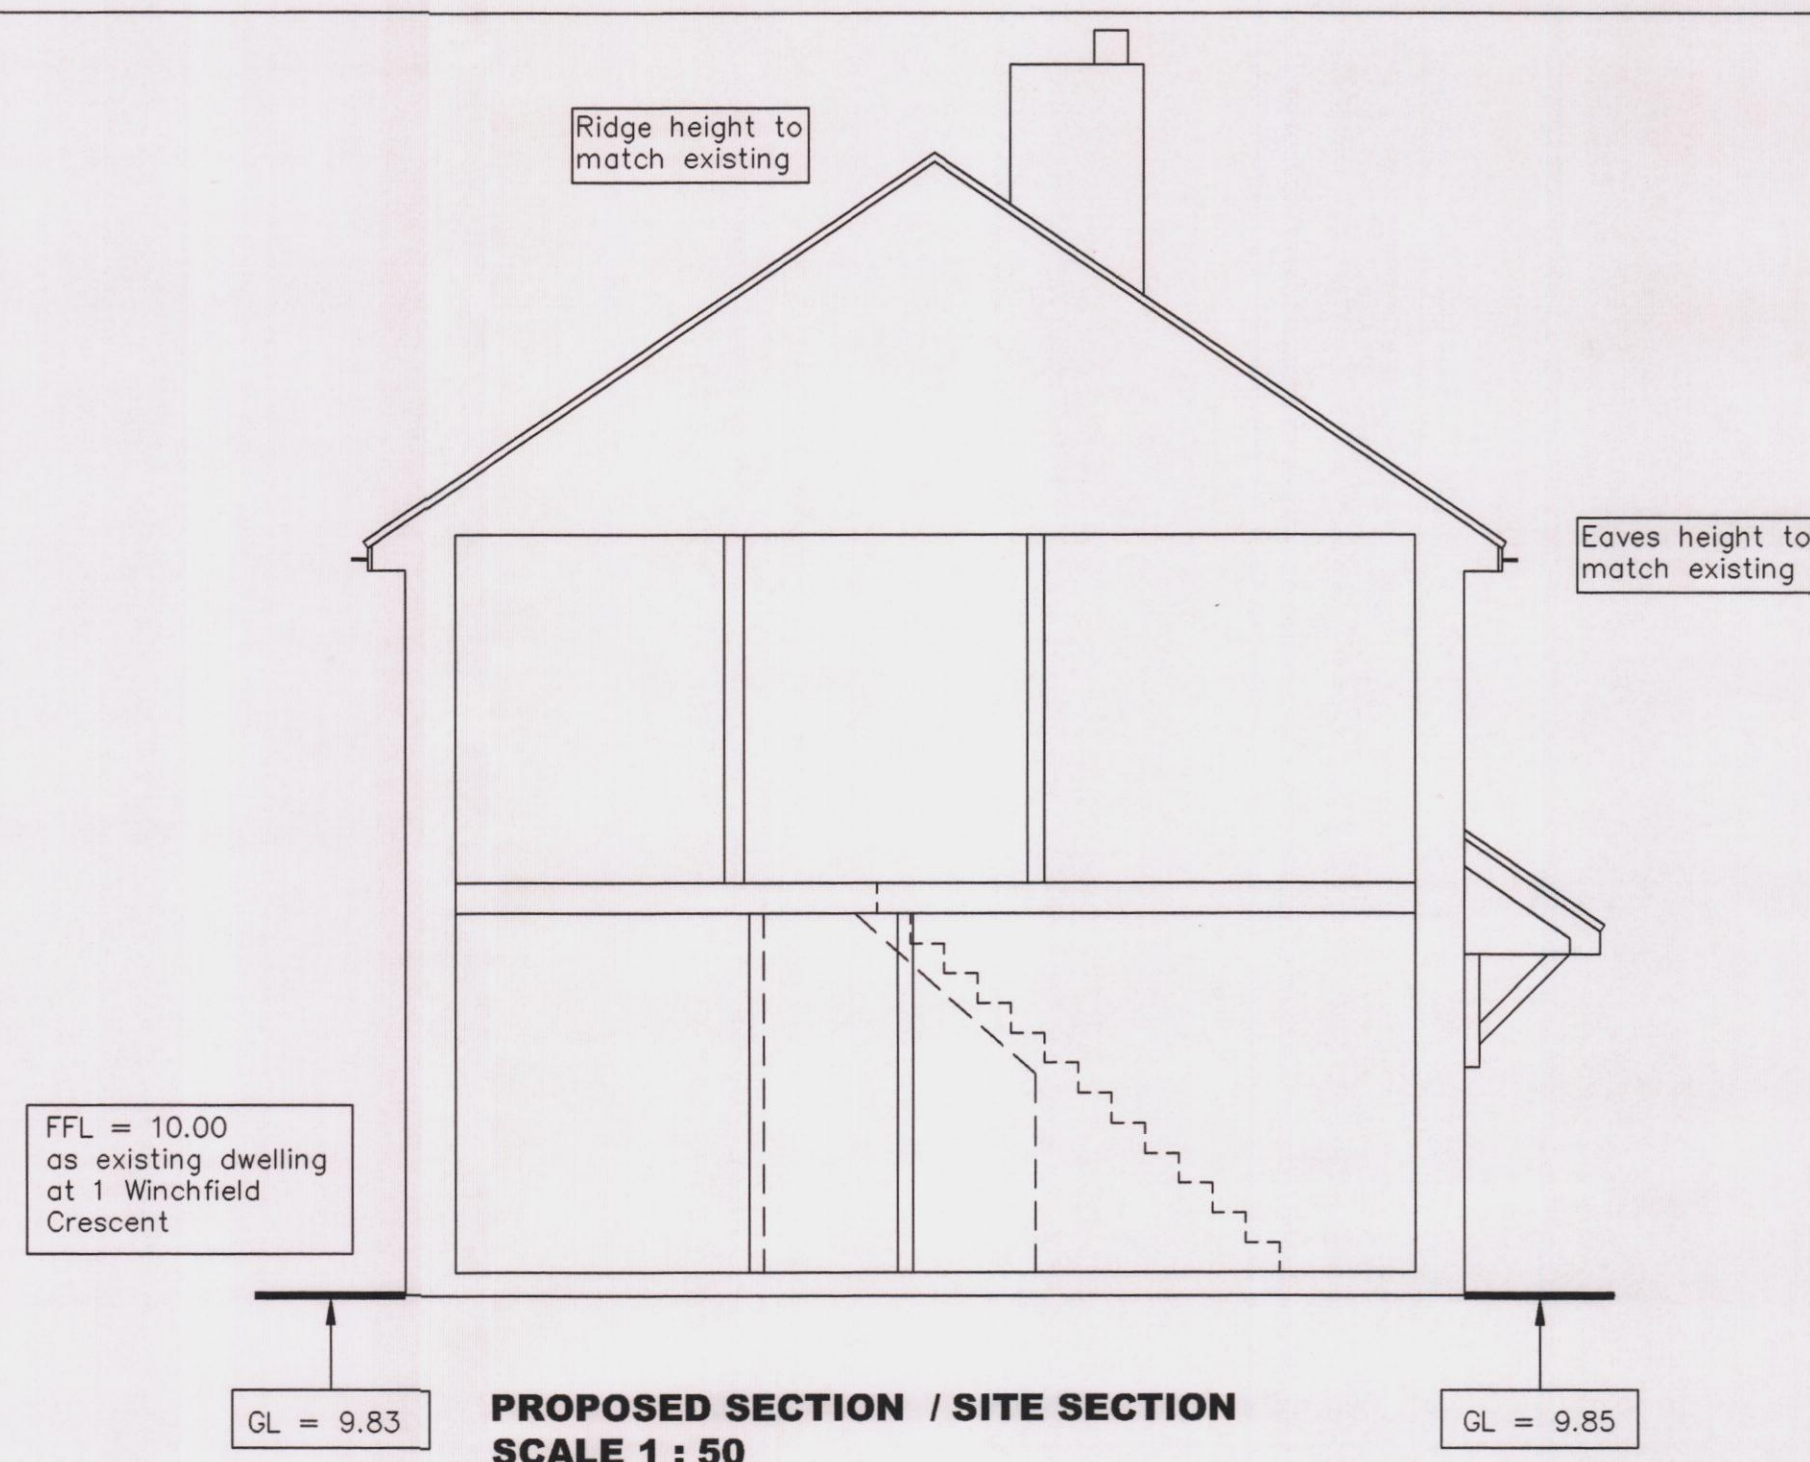



PROPOSED SOUTH ELEVATION
SCALE 1 : 50

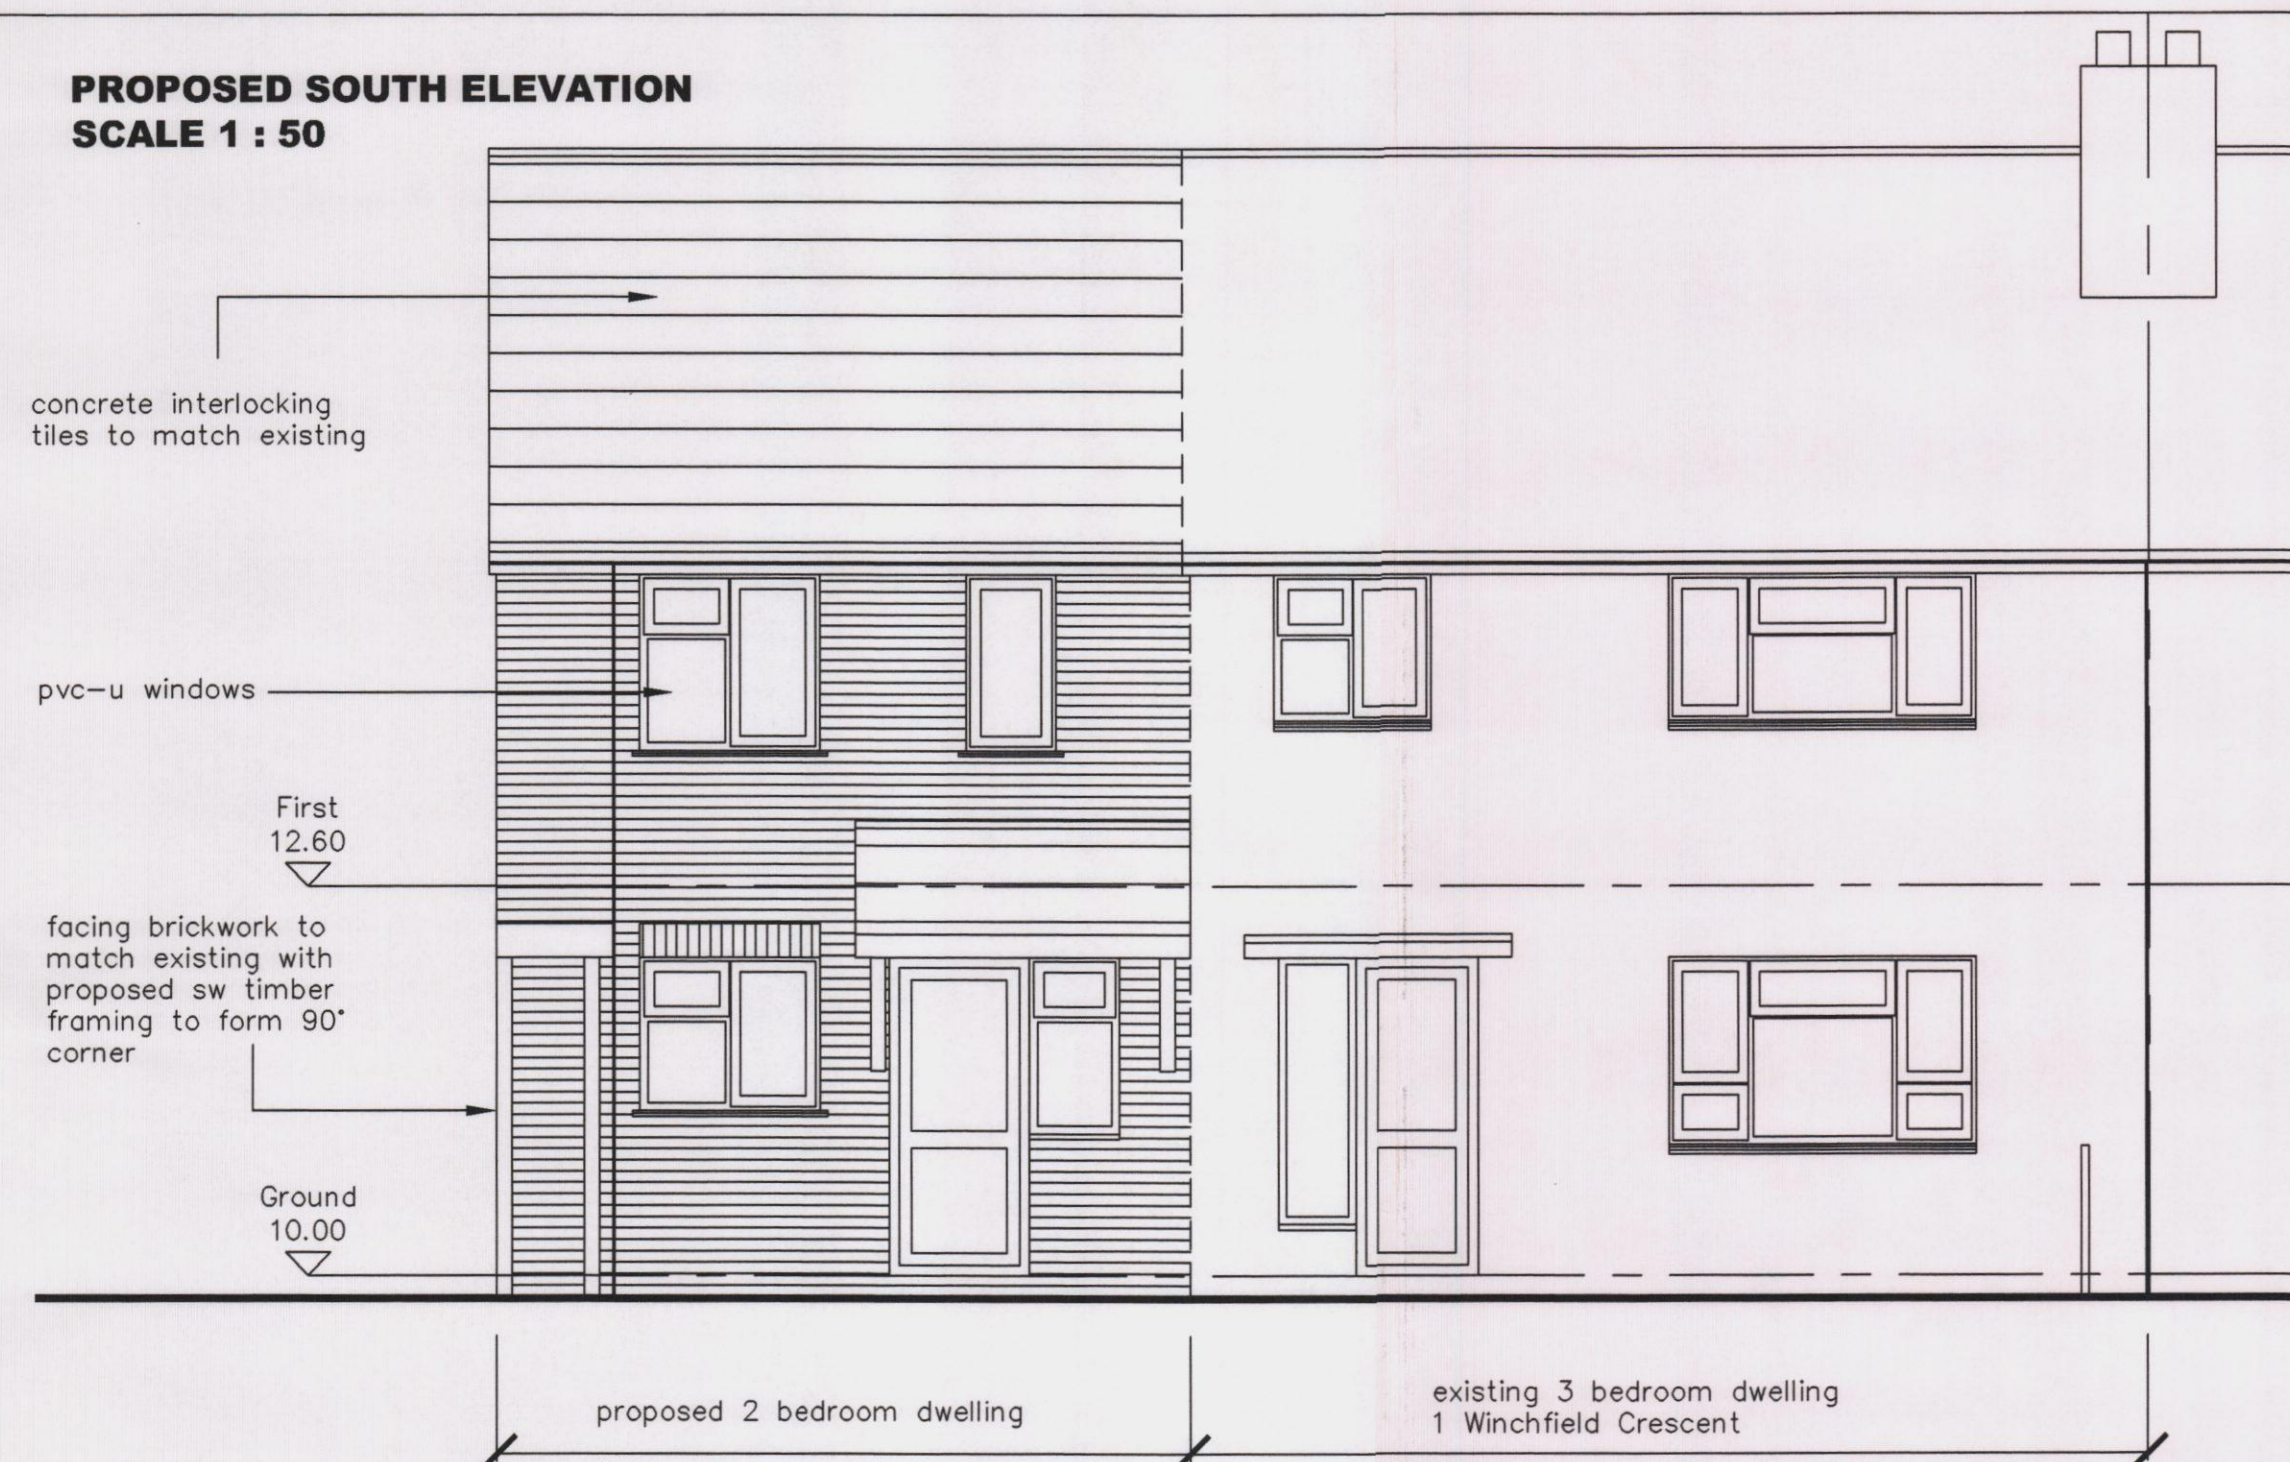

PROPOSED SECTION / SITE SECTION
SCALE 1 : 50

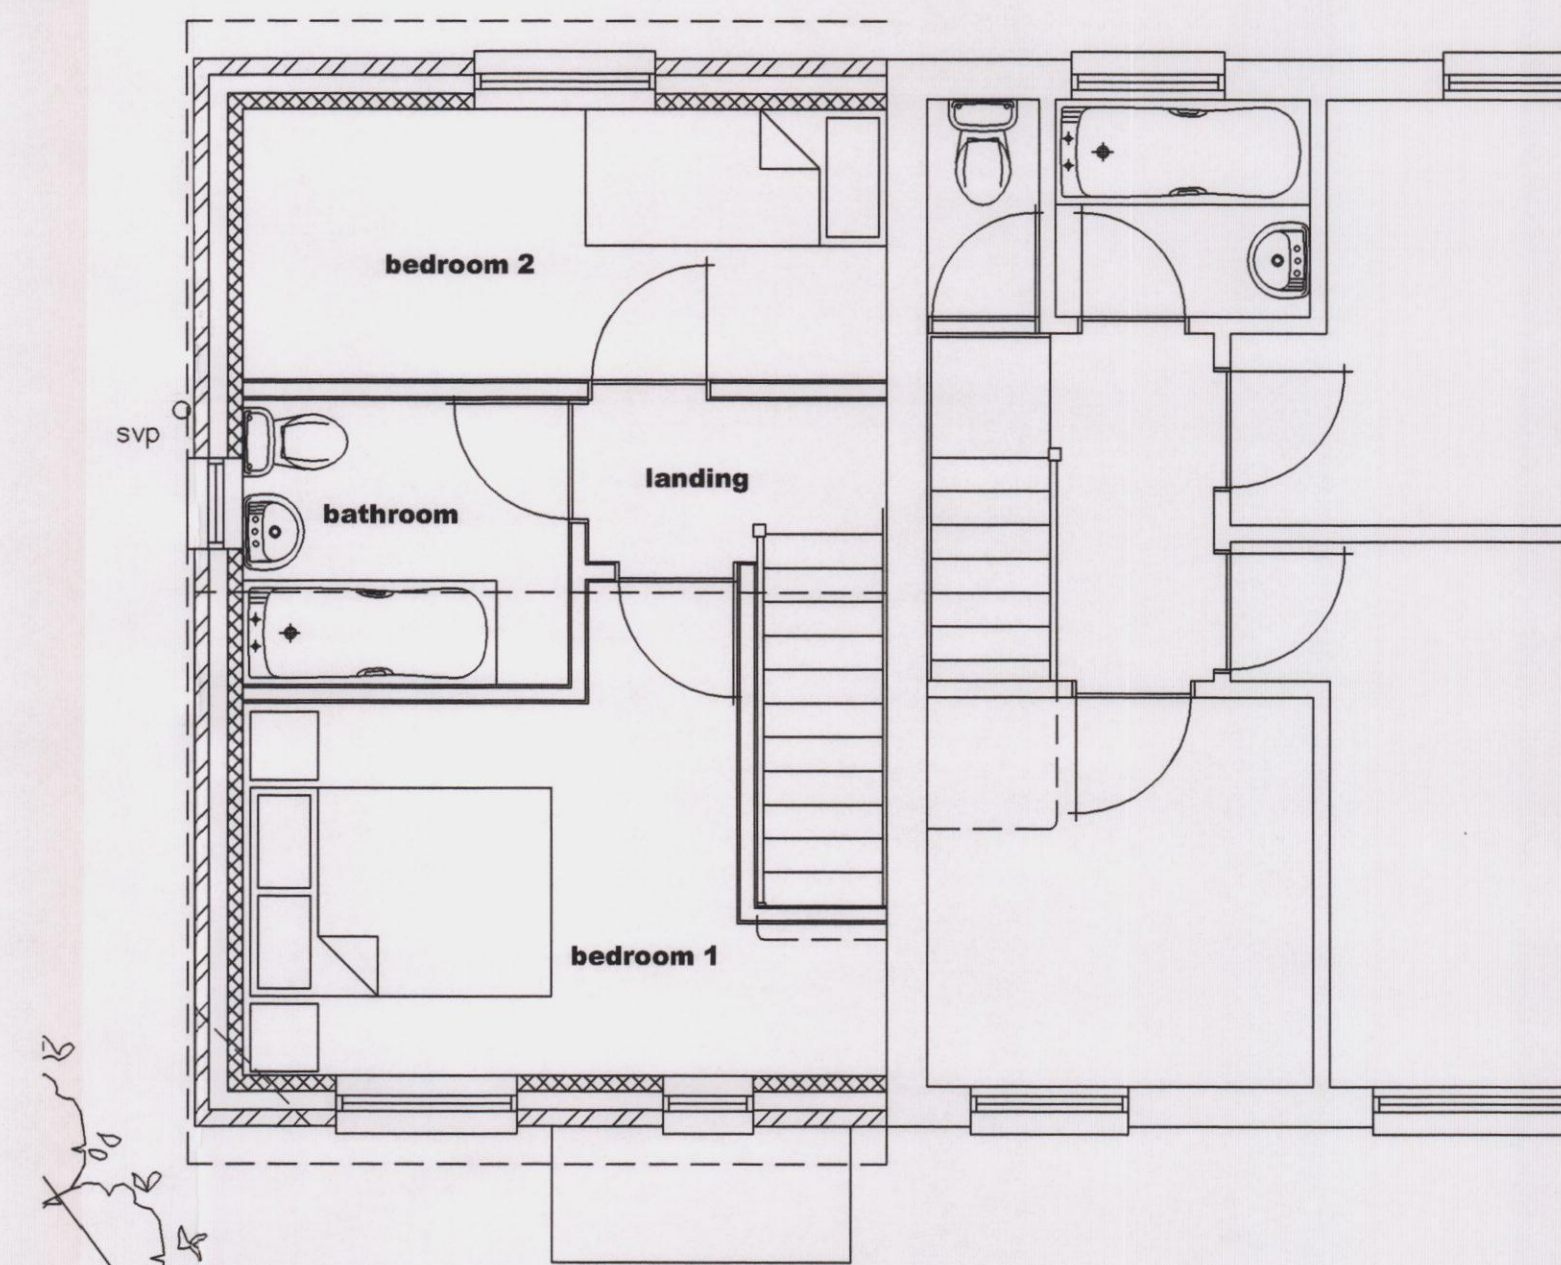

PROPOSED FIRST FLOOR
LAYOUT SCALE 1 : 50

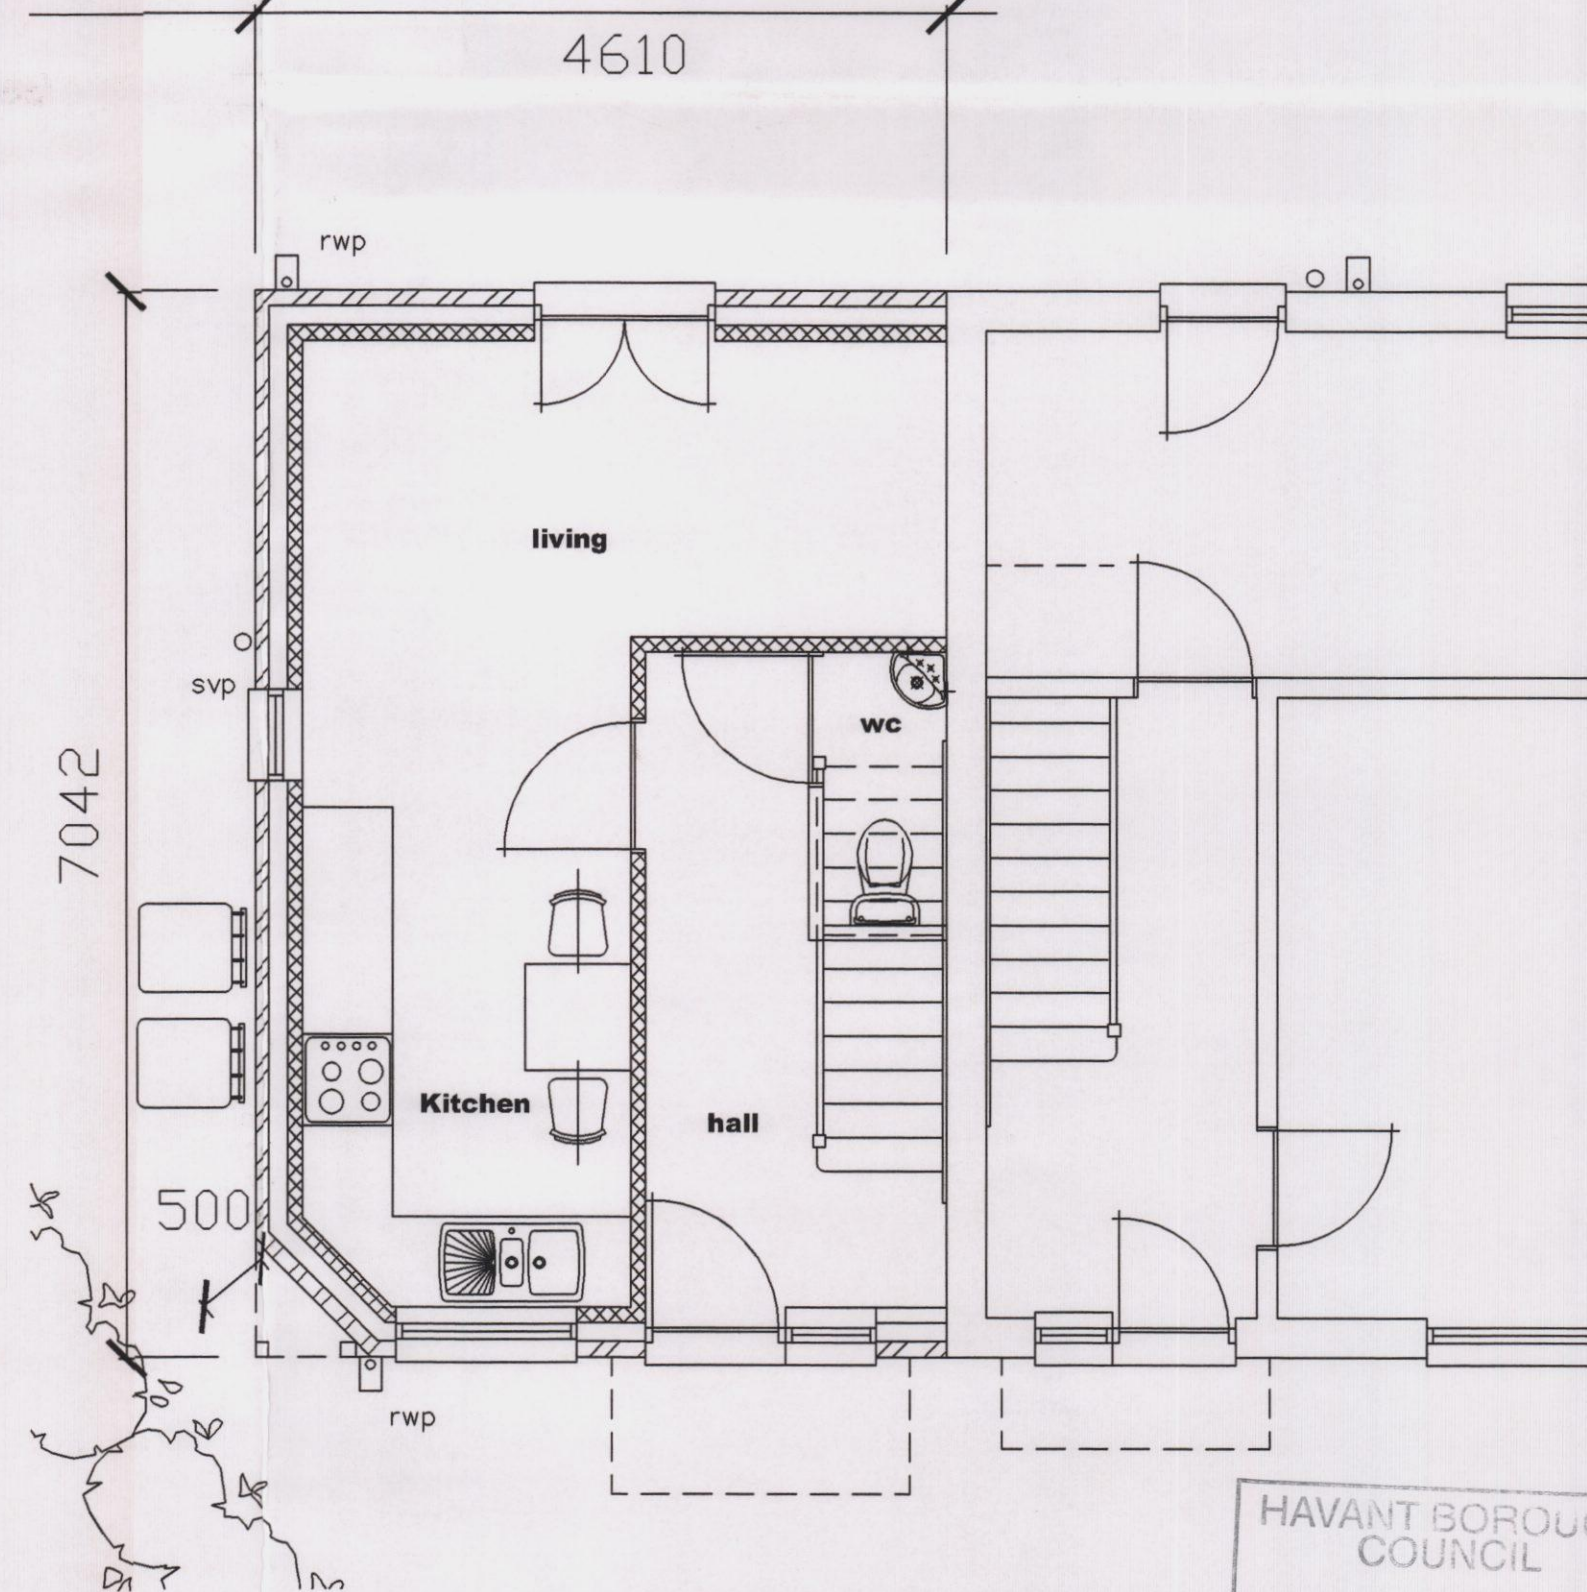


PROPOSED GROUND FLOOR
LAYOUT SCALE 1 : 50


total internal area of house = 54.45m²

WINCHFIELD CRESCENT

PROPOSED SITE LAYOUT
SCALE 1 : 100

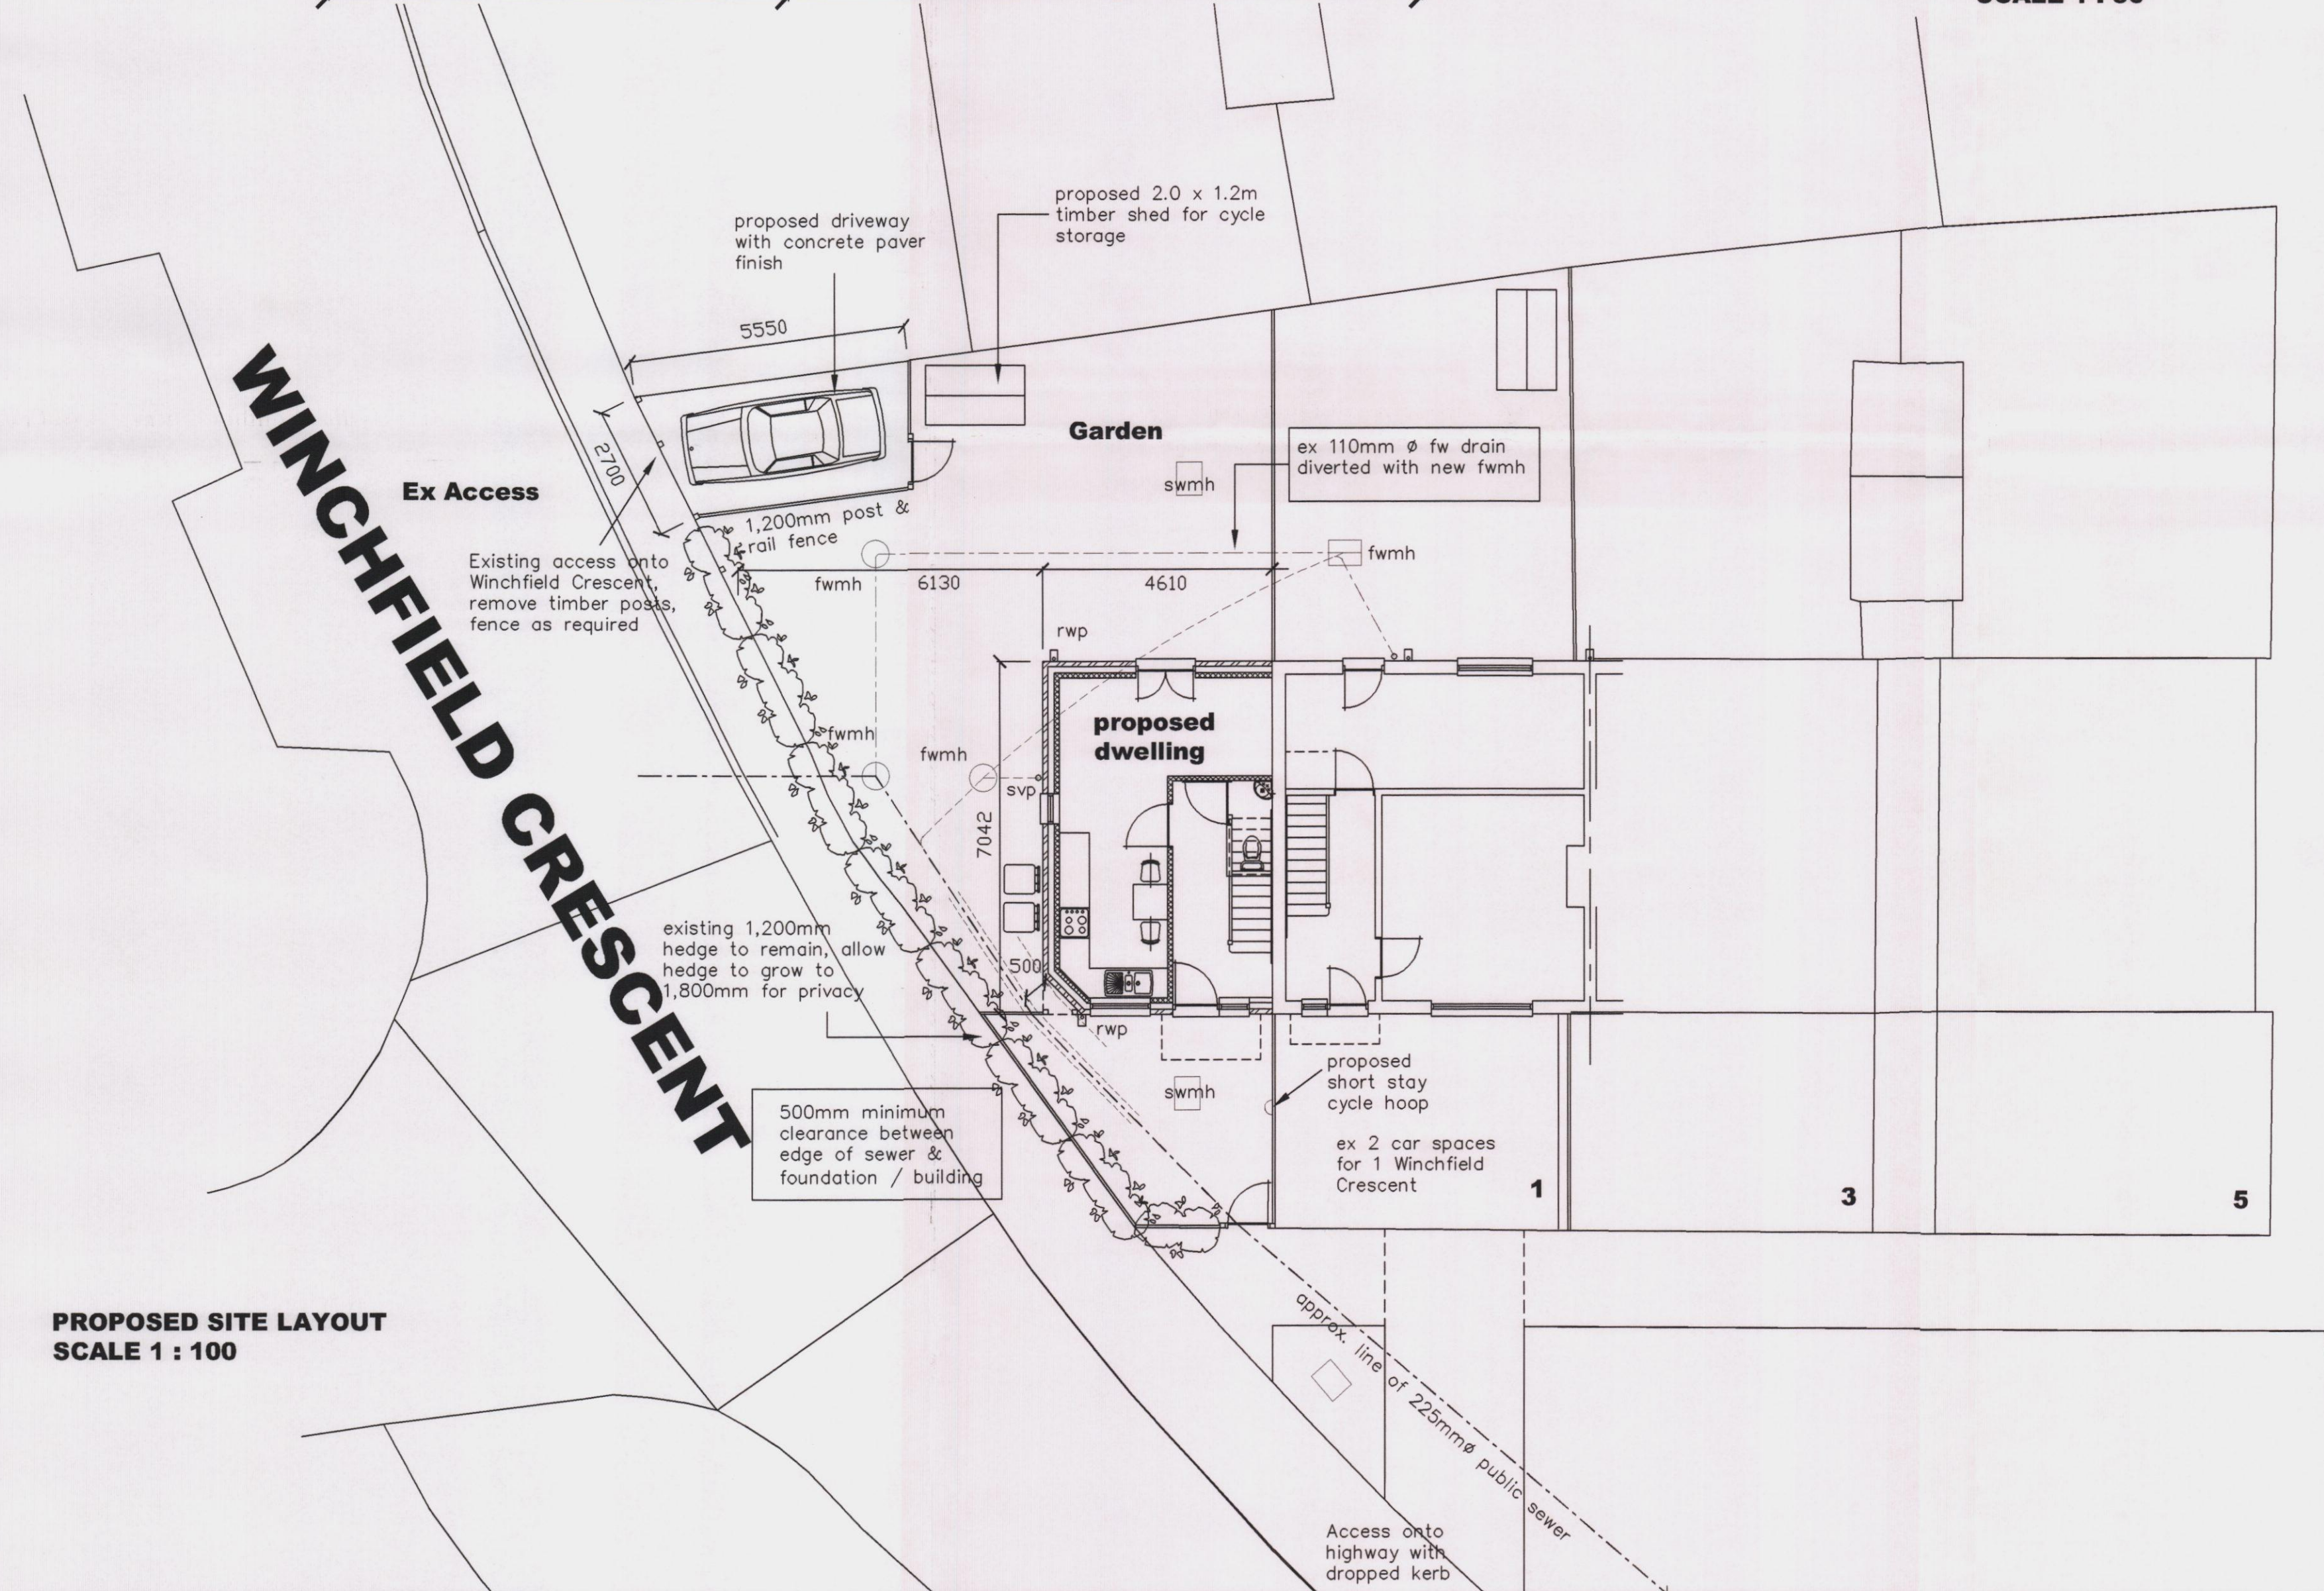


- KEY:**
- Blockwork
 - External brickwork
 - Timber/metal framed stud walling
 - Mains Powered Extract Fan
 - Mains Powered interconnecting smoke detectors
 - SVP Soil & vent pipe
 - SS Stub stack
 - RWP Rain water pipe
 - Spot levels

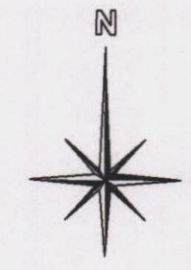

NOTES:
The design and construction of this project shall be in accordance with the current Building Regulations & NHBC Standards. These notes & drawings have been prepared solely for the purpose of Planning & Building Regulation approval.
Do not scale from this drawing unless for Planning purposes. All dimensions to be checked on-site and any alterations to be approved by the Architect and/or client prior to any work commencing.
Ordinance Survey Licence No: 100047591
This drawing to be copyright and to be read in conjunction with all other drawings

AMENDMENTS:
Rev A : General amendments - 08/01/14
Rev B : Design amended to suit sewer & local authority requirements - 28/04/14
Rev C : Kitchen design amended to open plan, one car space omitted - 29/04/14

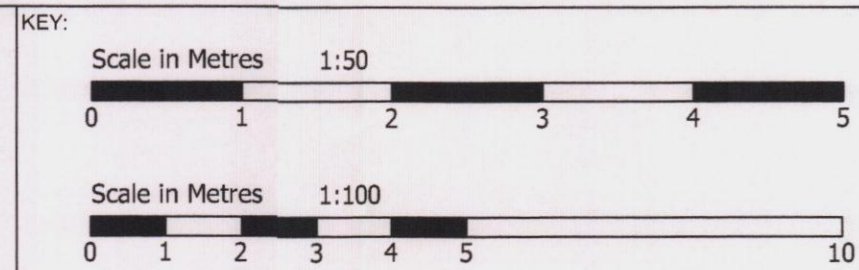

CLIENT NAME & ADDRESS
Mr & Mrs C O'Shea
The Old Farmhouse
Hayling Island
PO11 0PR

PROJECT ADDRESS
Mr & Mrs C O'Shea
1 Winchfield Crescent
Bedhampton
Havant
PO9 3SP

DRAWING DETAILS
PLANNING DRAWING
Proposed Floor Layouts, Elevations & Site Section

PROJECT No 773	DWG No 2	REV No C
SCALE 1:50 1:100 @ A1	DRAWN BWH	DATE 12/12/13



B H ARCHITECTURE Ltd
Heath Cottage
Newlands Lane
Purbrook
Waterlooville
Hants
PO7 5SQ
Tel: 023 9223 2322
Mob: 07747 771808
E-mail: bernard@bernardharding.com

HAVANT BOROUGH COUNCIL
27 MAY 2014
RECEIVED