

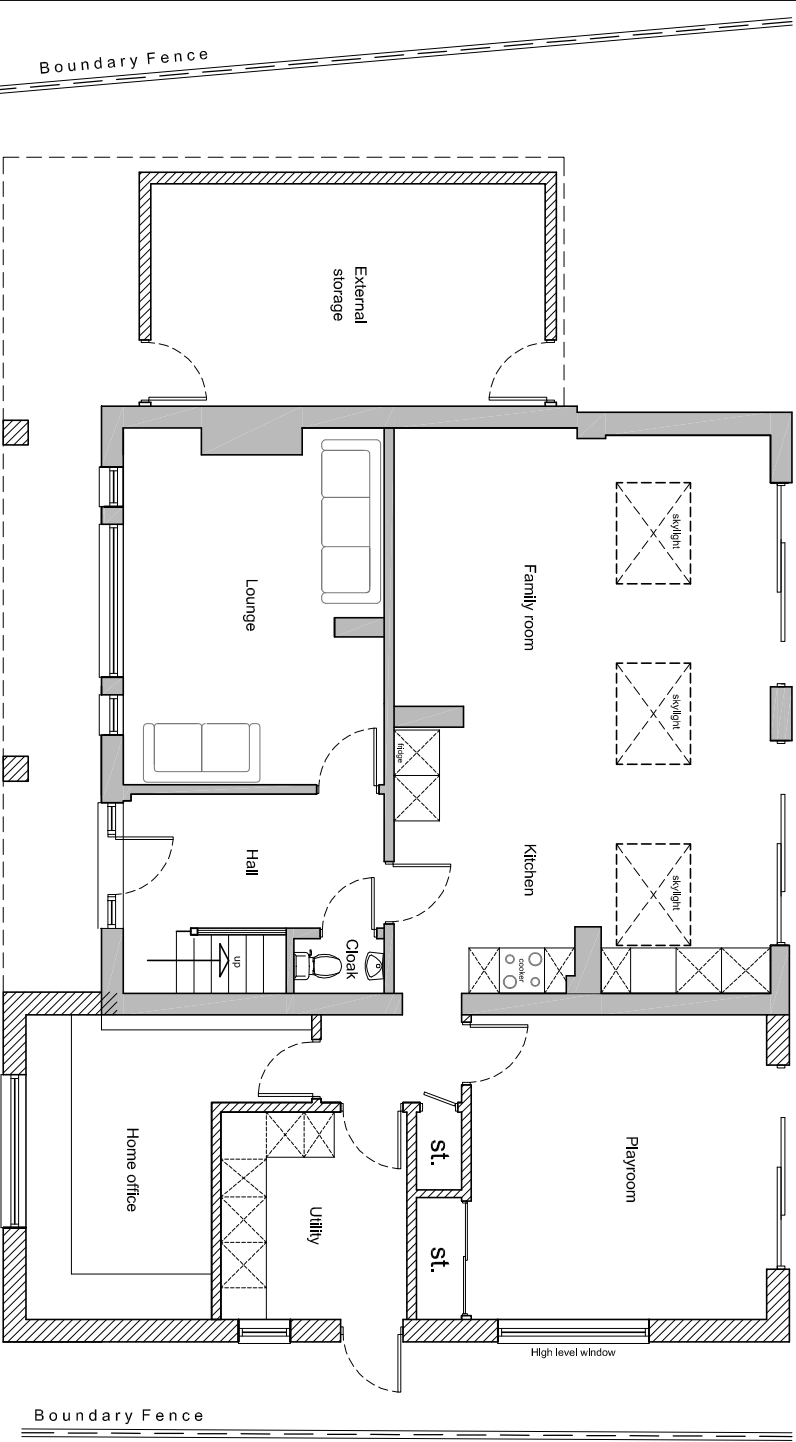


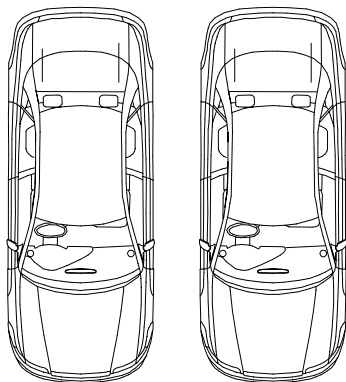

No. 535

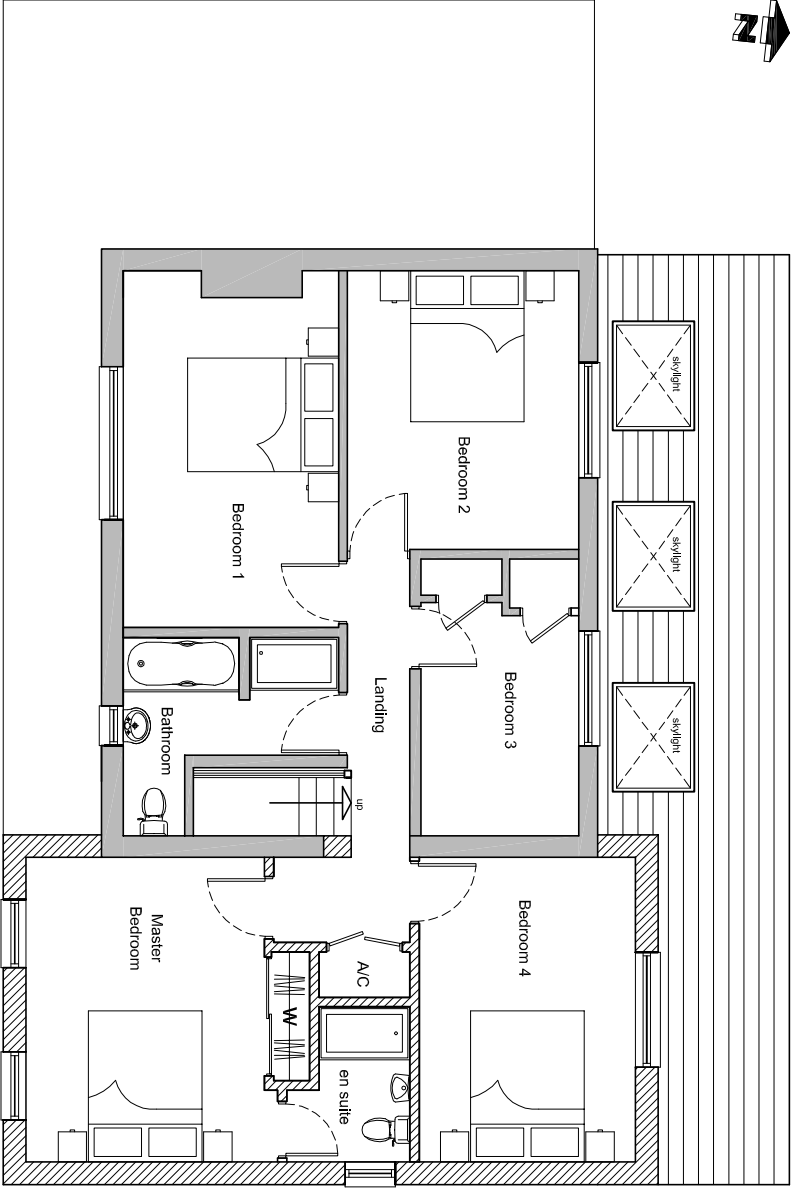


Existing walls
Proposed walls


Ground floor plan



Proposed floor plans scale 1:100

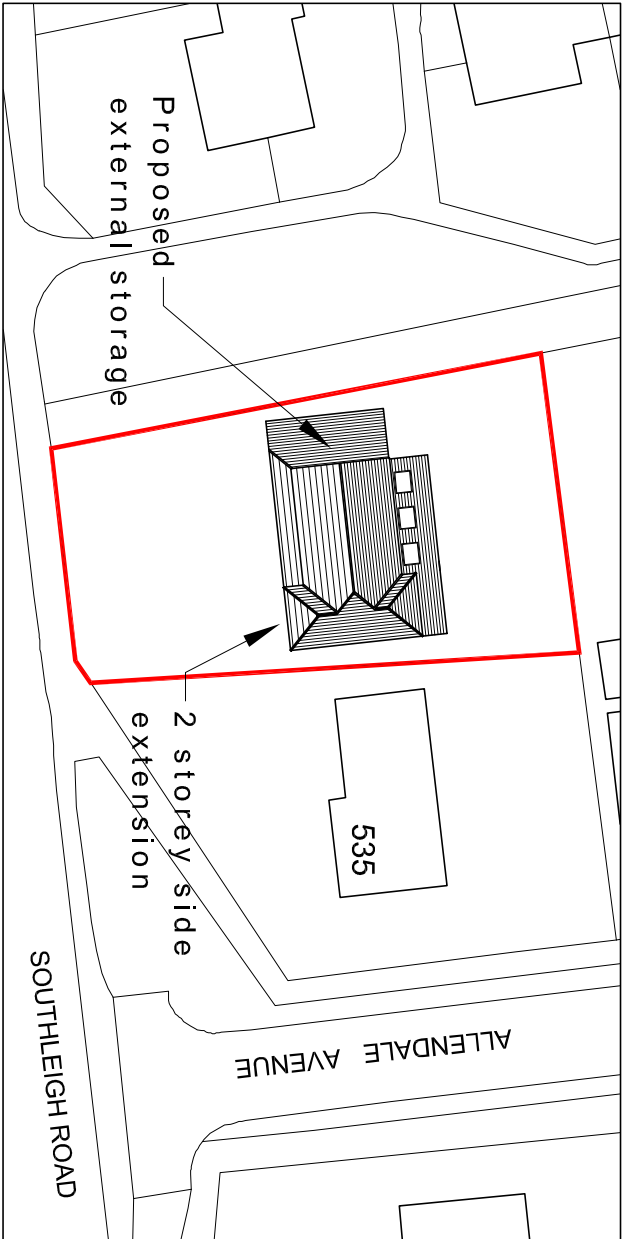

Proposed site plan scale 1:500

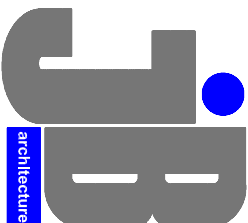

JIMMY BESSANT ARCHITECTURE
TEL: 01243 373620 M: 07769904282
E: jimmy@jb-architecture.co.uk
Web: www.jb-architecture.co.uk

For
MR & MRS BESSANT
Project
**PROPOSED EXTENSION
AT 533 SOUTHLEIGH ROAD,
EMSWORTH
PO10 7TF**

Title
**PROPOSED GROUND & FIRST
FLOOR PLANS & SITE PLAN**

Date	Drawn	Scale	Checked
NOV 2016	JB	As shown @ A3	-
Job Number	Drawing Number	Revision	PL16
	401		