

PROPOSED_ 15 Queen Street

NOTES:


Dimensions to be checked on site before commencing work.
Any discrepancies shall be reported to the architect immediately.

Do not scale from these drawings except for planning purposes.

Use figured dimensions only.

Where applicable this drawing is to be read in conjunction with other consultants' drawings.


All drawings to be read in conjunction with specification and all other drawings including structural engineer and mechanical and electrical drawings / specification

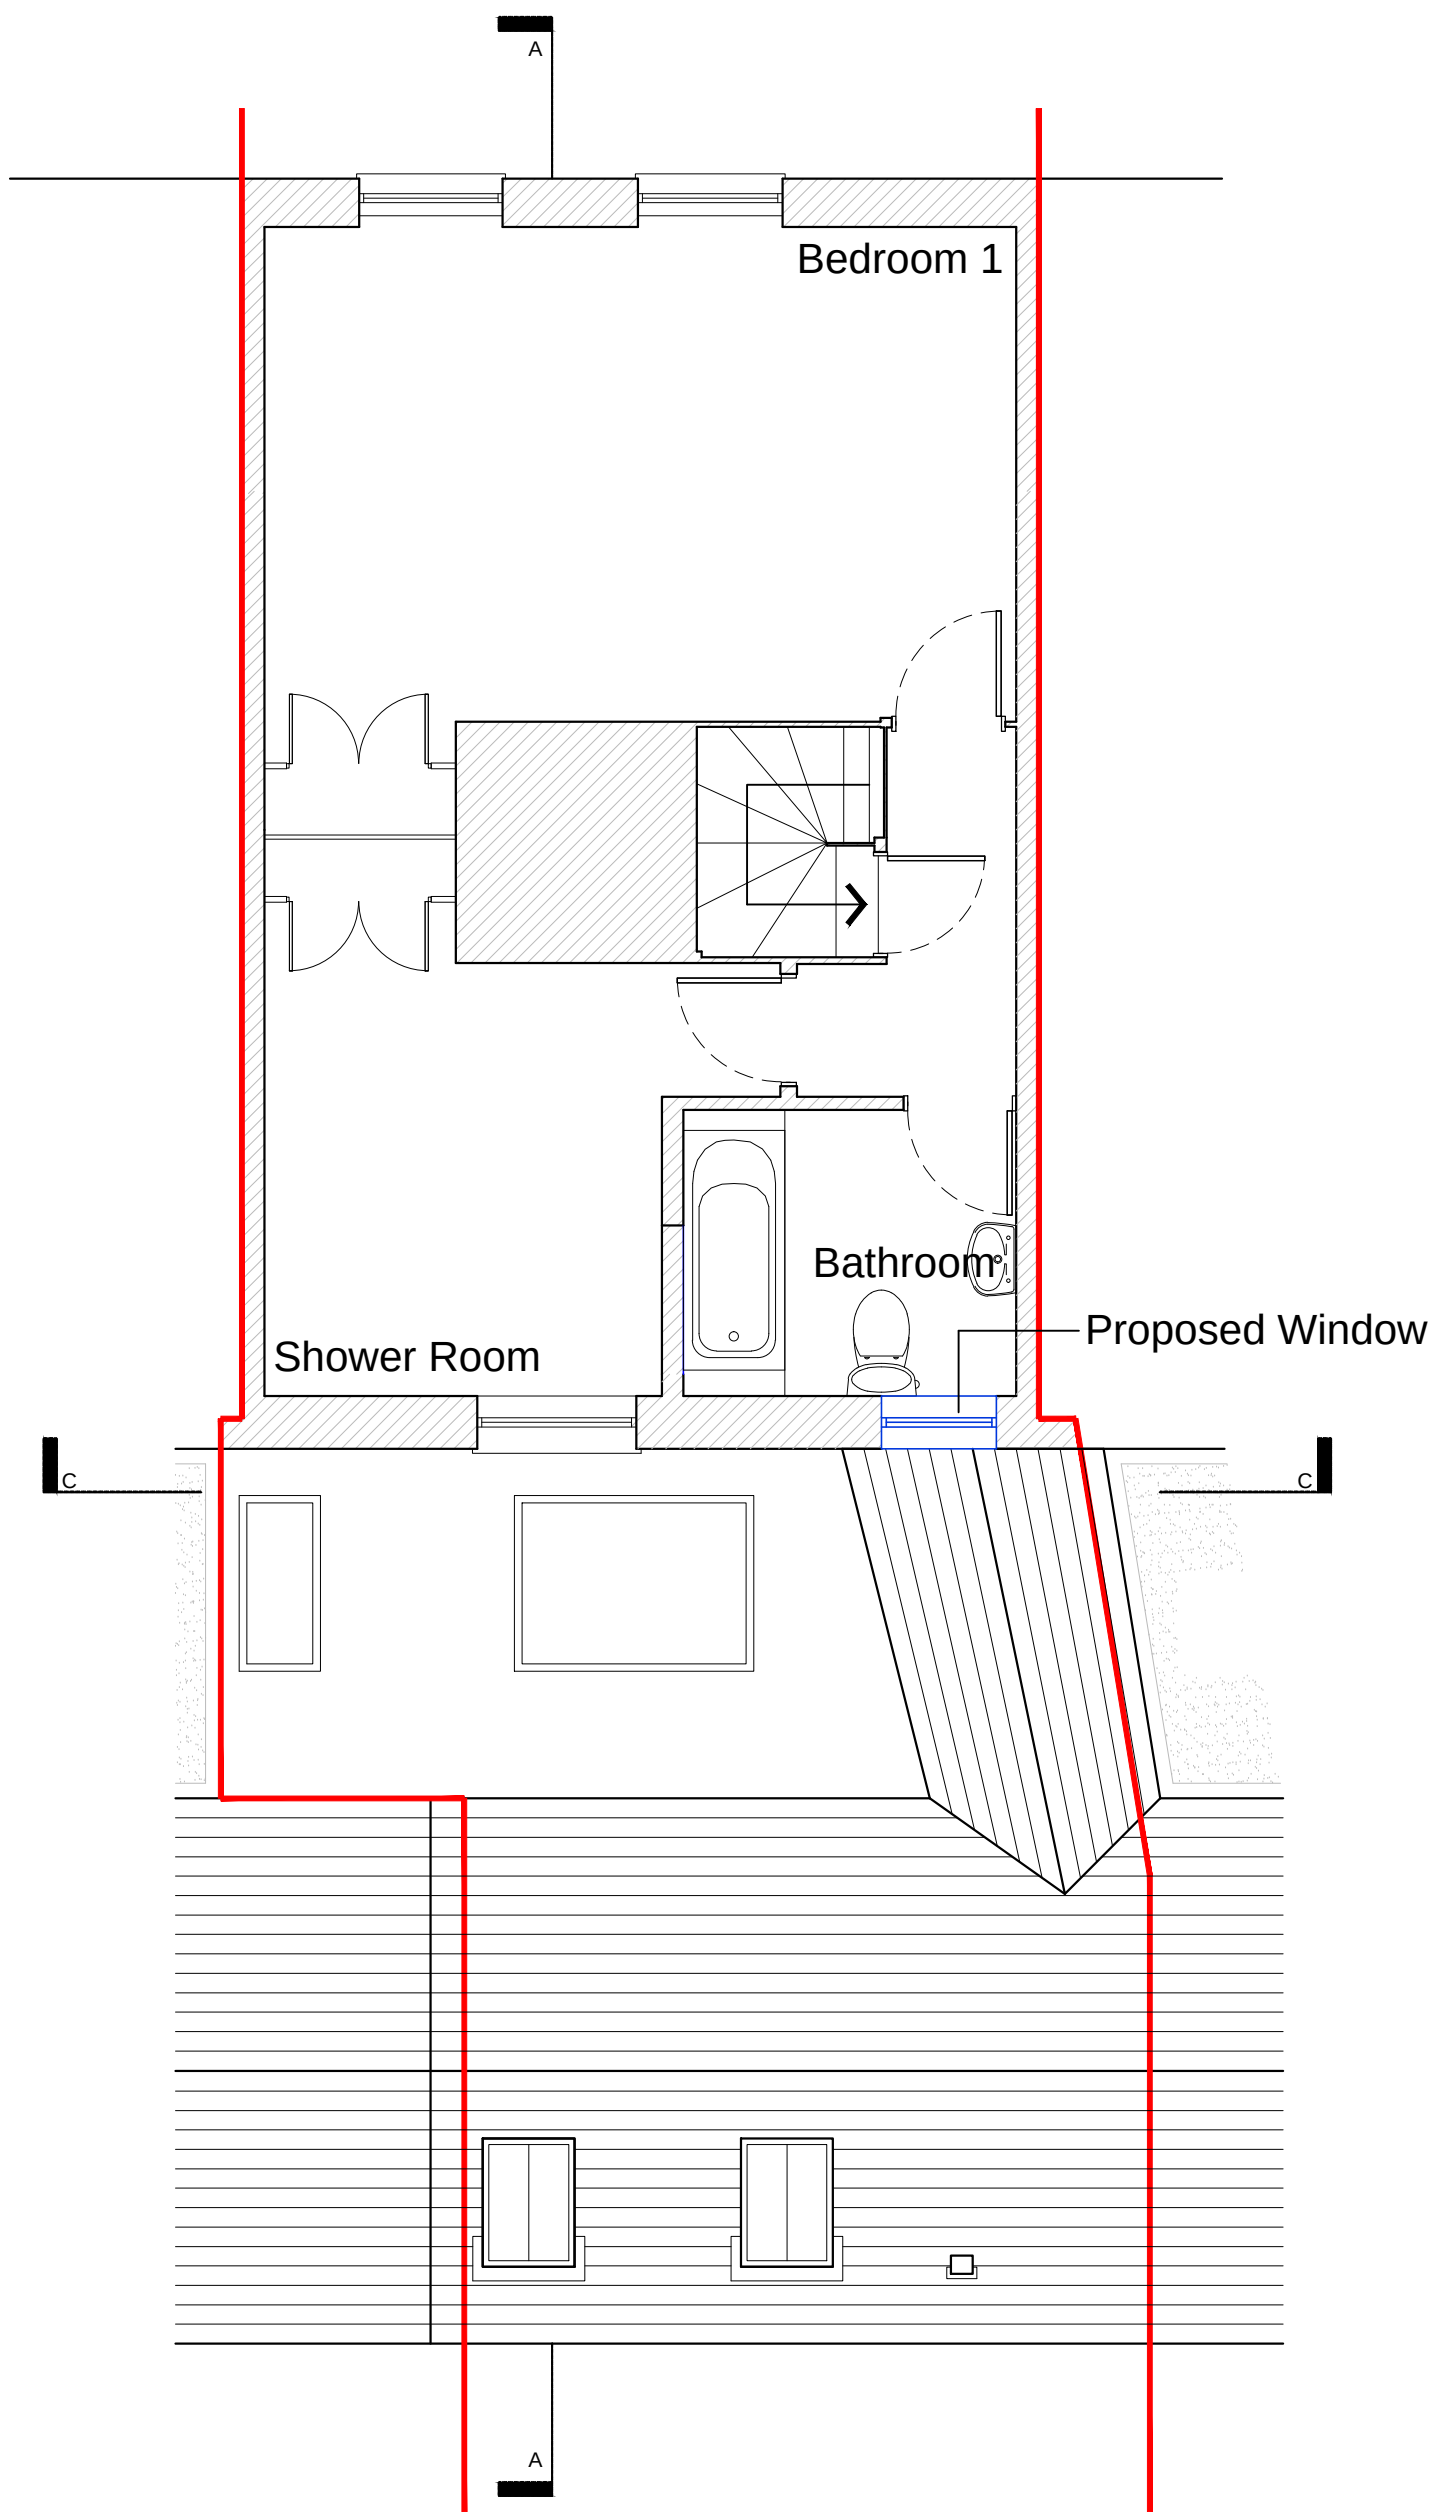


Proposed First Floor Plan
1:50



BLOCK PLAN
1:500

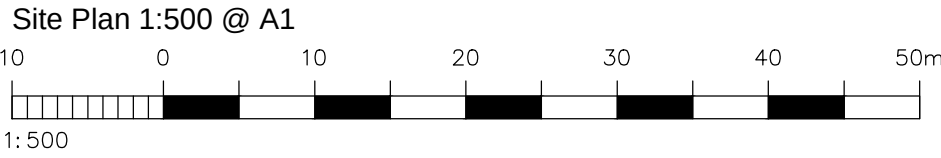


Proposed South Elevation
1:100

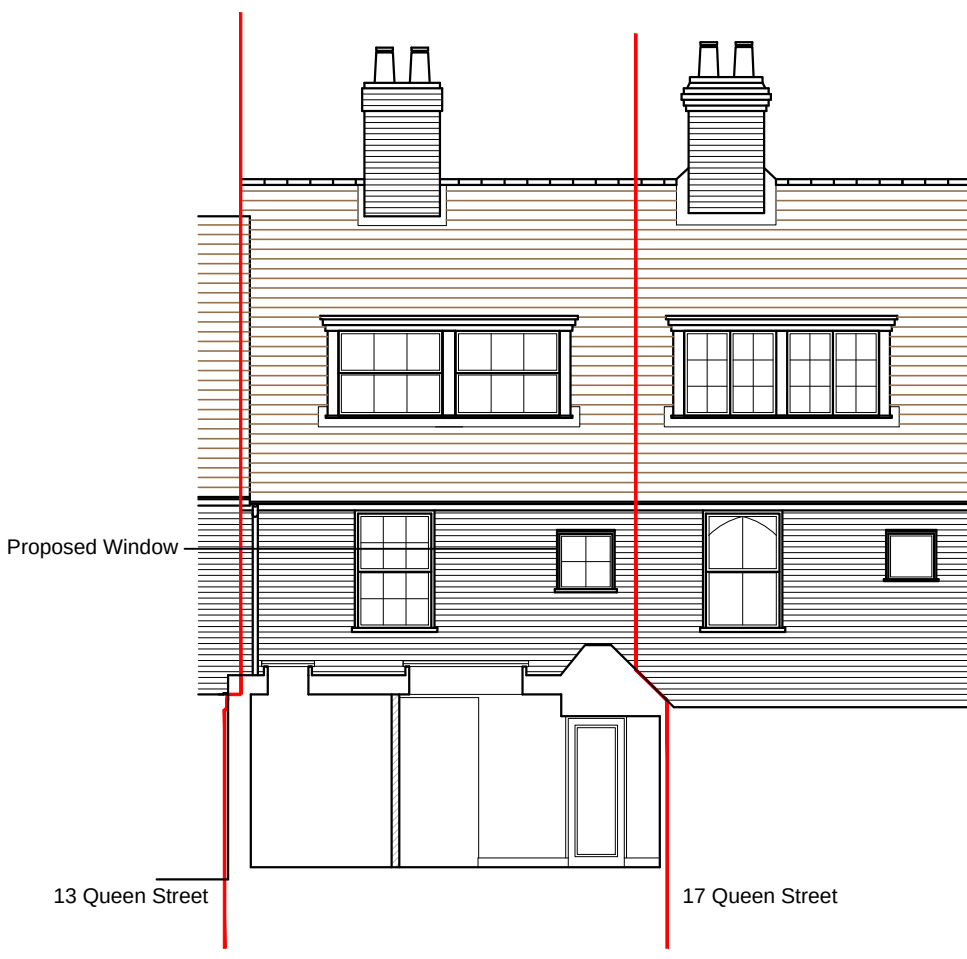

Proposed Section CC
1:100



Proposed Section AA
1:100

 

REV	DATE	AMENDMENT	DRAWN
1	0	1	2
3	4	5	6
7	8	9	

Helyer Davies Architects Ltd
1 The Old Flour Mill,
Emsworth, PO10 7BT
01243 370 715
www.hdarchitects.co.uk mail@hdarchitects.co.uk

CLIENT
Phillippa Garety

PROJECT
15 Queen Street
Emsworth

DRAWING
Proposed Plans

SCALE
as noted @A1

DATE August 2016
DRAWING NUMBER 16017 - 02

DRAWN JB/THGD
REVISION