



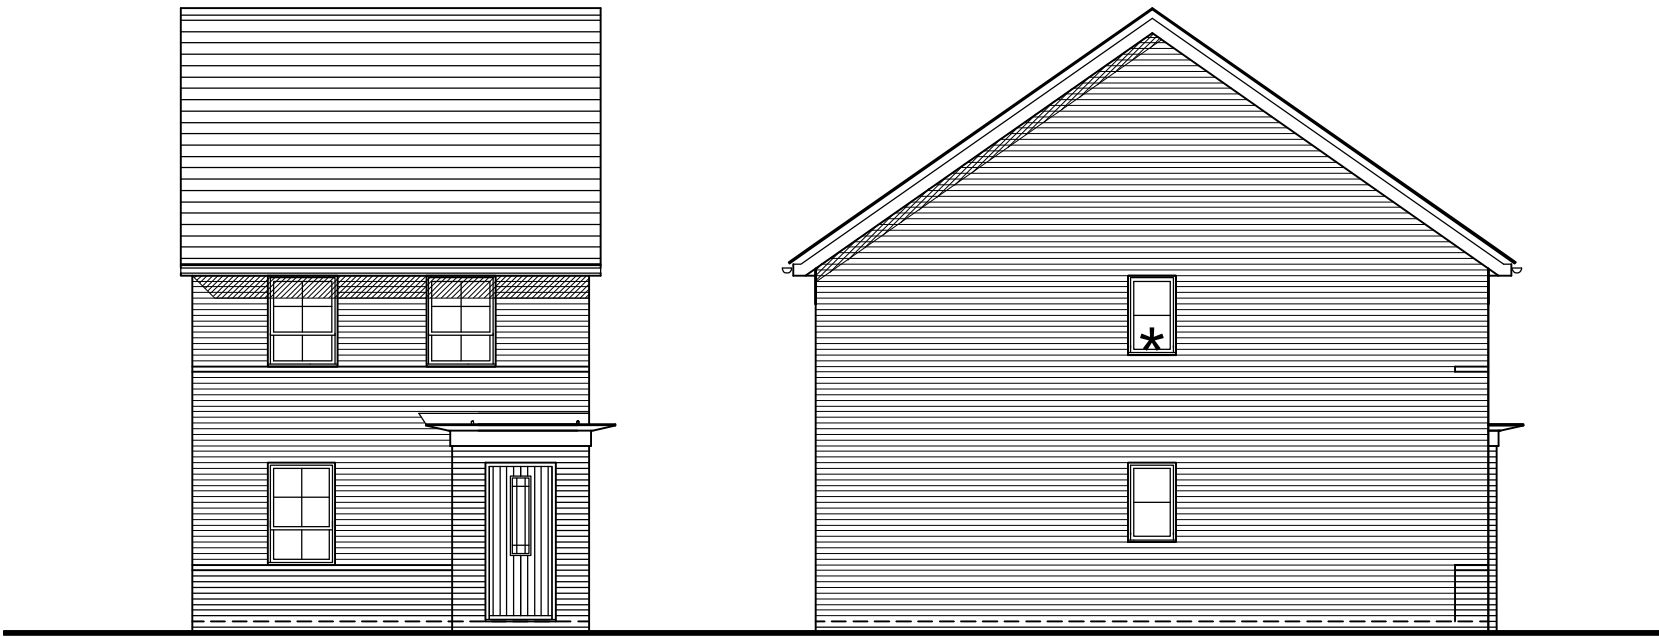

Front Elevation

Side Elevation

\* Obscure Glazed Windows

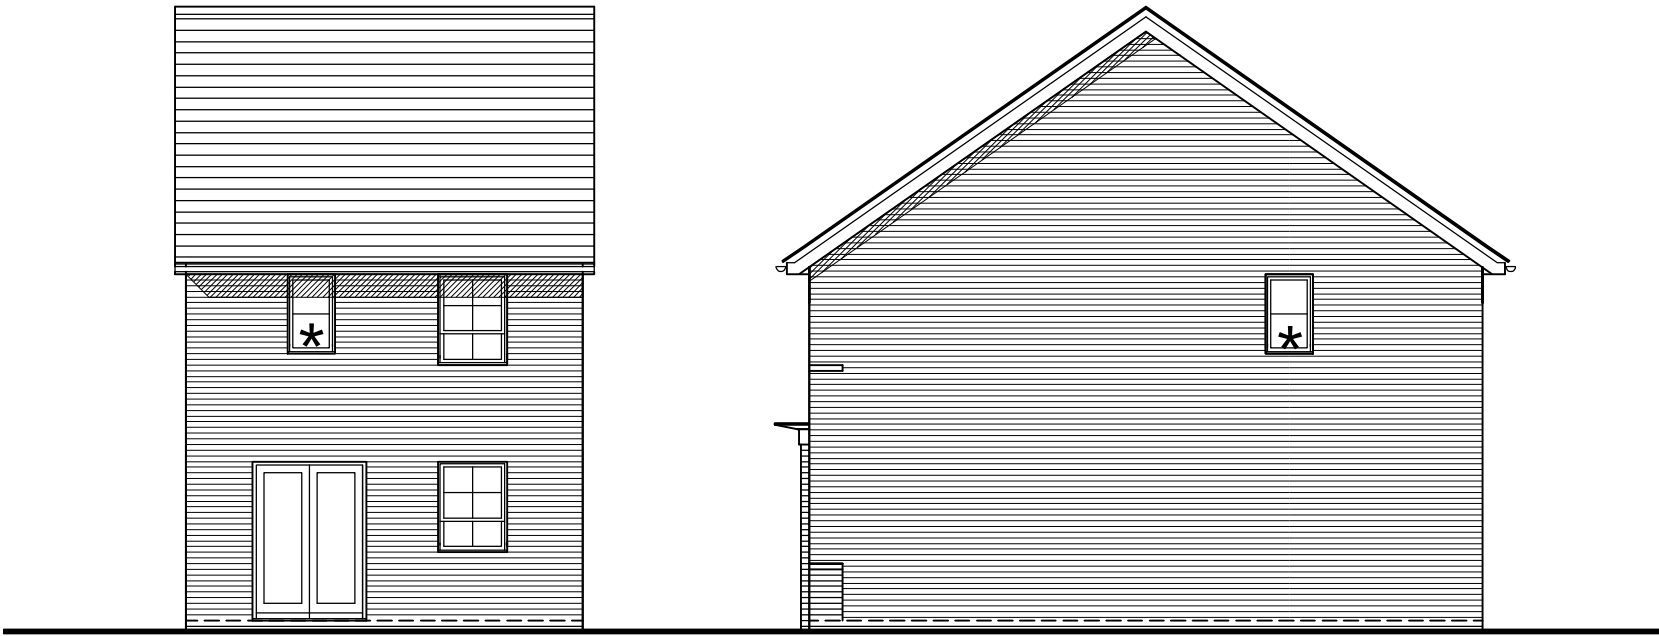

Rear Elevation

Side Elevation

PLOTS 5, 23, 25 & 36


Drawn by : RKDB Checked by :SJC

Date: JUNE 2016

This drawing and the works depicted are the copyright of Simon Cooper Associates Ltd, and may not be reproduced or amended except by written permission. No liability will be accepted for amendments made by other persons.

Revisions

| Rev | Date | Drawn | Checked |
|-----|------|-------|---------|
|-----|------|-------|---------|

 

Scale 1:100


Project:

HAVANT ROAD,  
EMSWORTH, HAMPSHIRE

Drawing Title:

MAIDSTONE  
ELEVATIONS

Client:

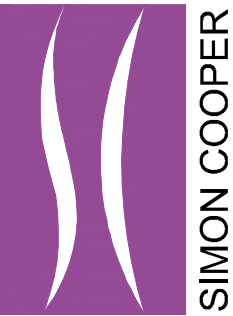

Simon Cooper Associates Limited,  
Connaught House, 22/24 Guildford Road, Bagshot, GU19 5JN  
Telephone 01276 450039  
info@simoncooper.net www.simoncooper.net

Drg No: 18-2059-MA-001

Scale @ A3: 1:100

Rev: