


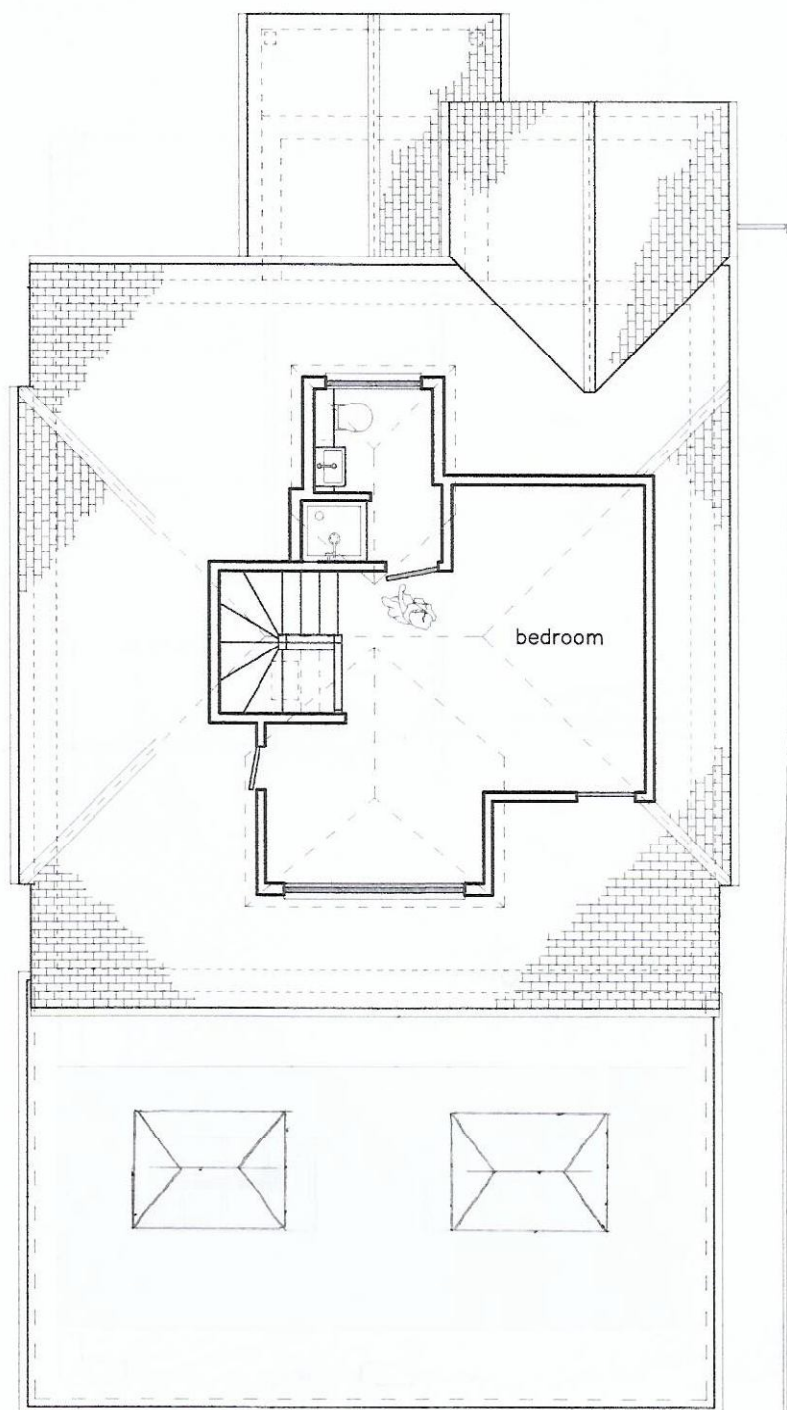

PROPOSED SECOND FLOOR
REF. NO.: 27-3



Living Space

www.livingspacedesign.com
Cedar Field, Five Acres, Funtington,
Chichester, West Sussex, PO18 9LX
tel: 01243 572604 fax: 01243 575139

Copyright of this drawing is reserved by
Living Space. This drawing is not to be
scaled for construction except for
planning purposes only. All dimensions
are to be checked on site prior to
construction or manufacture. If there are
any discrepancies the designer is to be
informed immediately.

PROJECT:
27 PARK CRESCENT,
EMSWORTH,
HAMPSHIRE
PO10 7NT

CLIENT:
ANDREW AND ELLIE WALKER

TITLE:
PROPOSED FLOOR PLANS

JOB NO.:
BD543

DWG. NO.:
PP01-1,2,3

SCALE:
1:100 @ A3

DATE:
04 05 2016

REV.:
J

DRAWN BY:
J.L.